




AMENDED PLAN

Ref.

A1

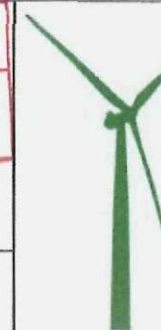

**BOWLER
ENERGY**

Badger Farm, Willowpit Lane
Hilton, Derby DE65 5FN

t: 01283 736615

f: 01283 733576

e: info@bowlerenergy.co.uk

w: www.bowlerenergy.co.uk

Applicant

Edward Whitfield
Bank House Farm
The Delph
Spalding
Lincolnshire
PE11 3JH

Site Address

Bank House Farm
The Delph
Spalding
Lincolnshire
PE11 3JH

Drawing Reference

17 / 0 8 / 11 / 50m Buffer/ TL

Project

Installation of 2 x 50kW Wind
Turbines

Plan & Development


16 AUG 2011

0305-11

Scale

1:2500



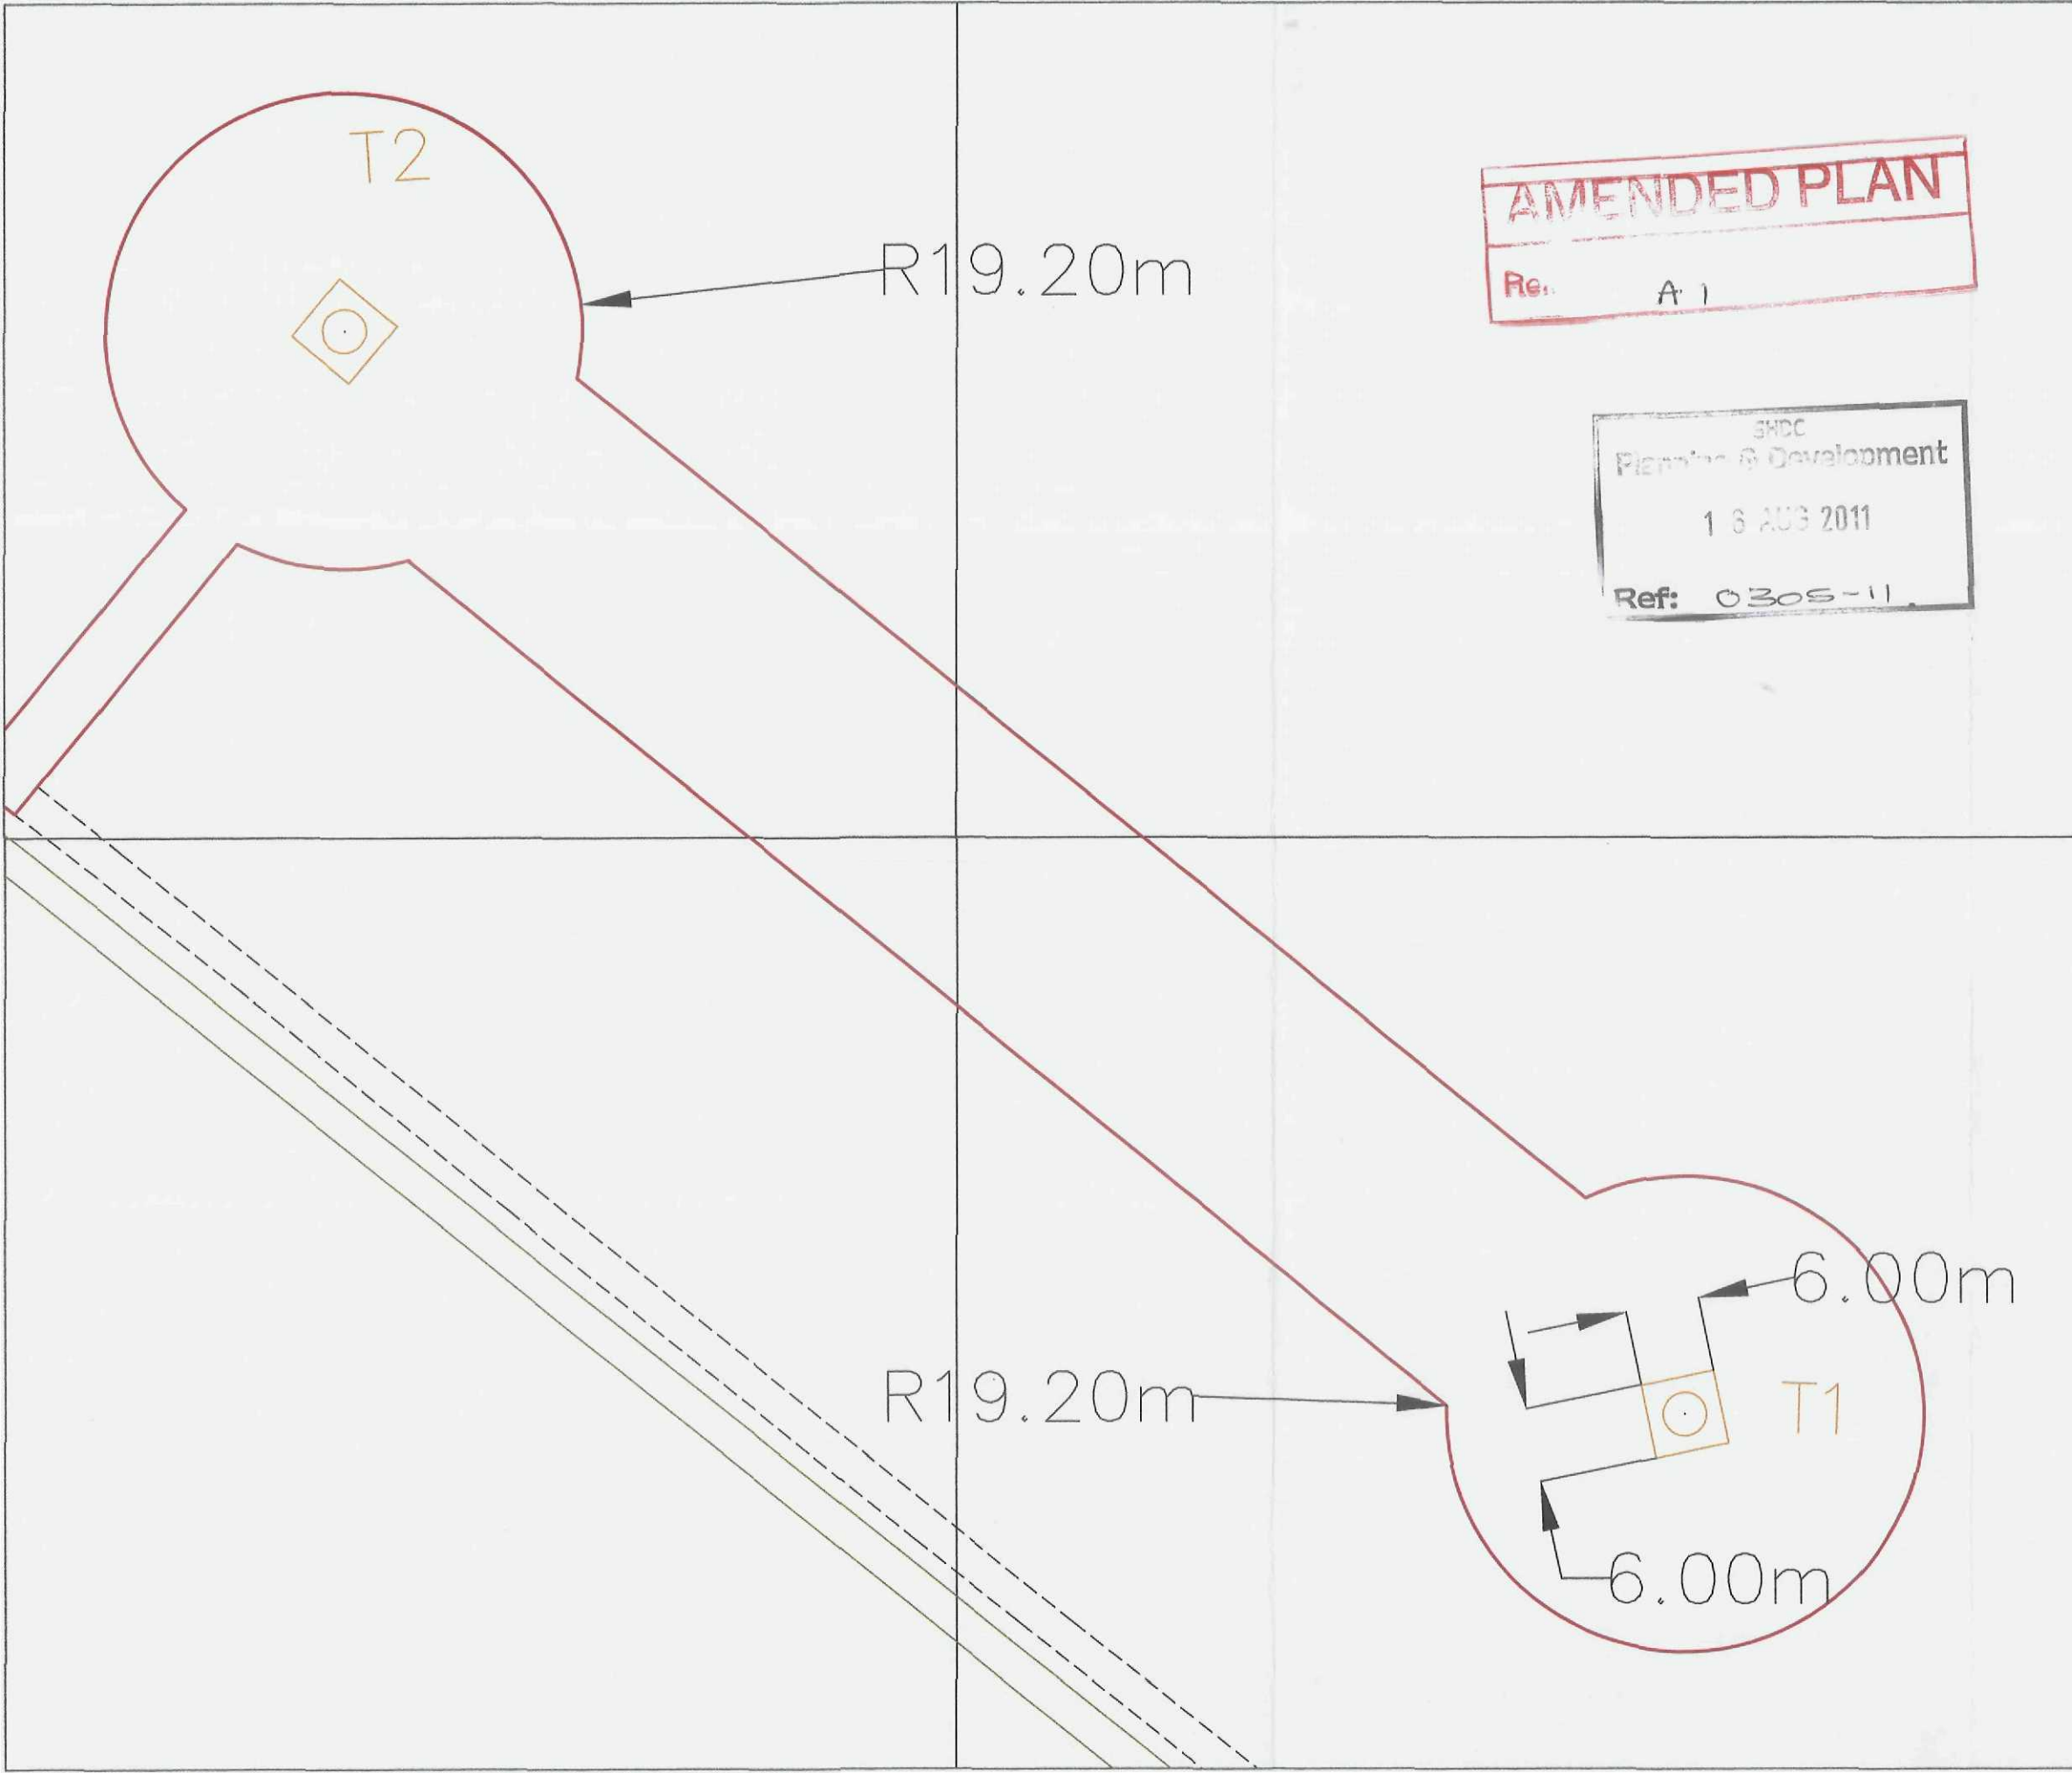

 **BOWLER ENERGY**
Badger Farm, Willowpit Lane
Hilton, Derby DE65 5FN
t: 01283 736615
f: 01283 733576
e: info@bowlerenergy.co.uk
w: www.bowlerenergy.co.uk

Applicant
**Edward Whitfield
Bank House Farm
The Delph
Spalding
Lincolnshire
PE11 3JH**


Site Address
**Bank House Farm
The Delph
Spalding
Lincolnshire
PE11 3JH**

Drawing Reference
17 / 08 / 11 / REV1 Site Plan / TL

Project
**Installation of 2 x 50kw Wind
Turbines**

Scale
1:500



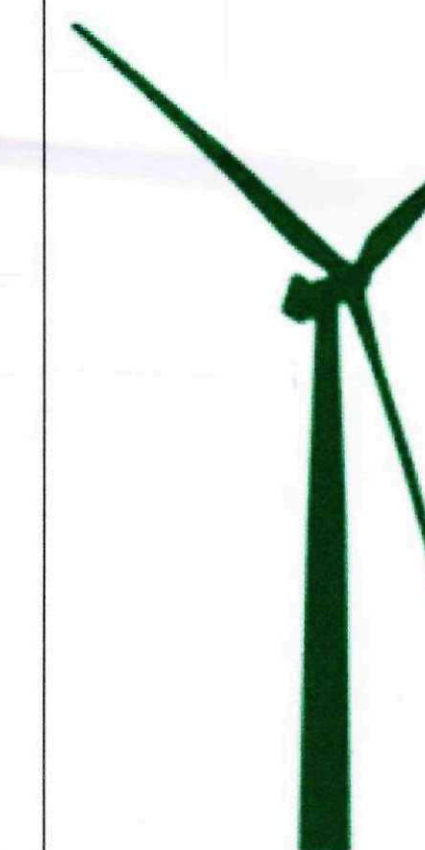

BOWLER ENERGY

Badger Farm, Willowpit Lane
Hilton, Derby DE65 5FN

t 01283 736615

f: 01283 733576

e: info@bowlerenergy.co.uk

w: www.bowlerenergy.co.uk

Applicant

Edward Whitfield
Bank House Farm
The Delph
Spalding
Lincolnshire
PE11 3JH

Site Address

Edward Whitfield
Bank House Farm
The Delph
Spalding
Lincolnshire
PE11 3JH

Drawing Reference

18 / 08 / 11 / Location Plan



Project

Installation of 2 x 50kw
Wind Turbines



Scale

1:5000 @ A1

