


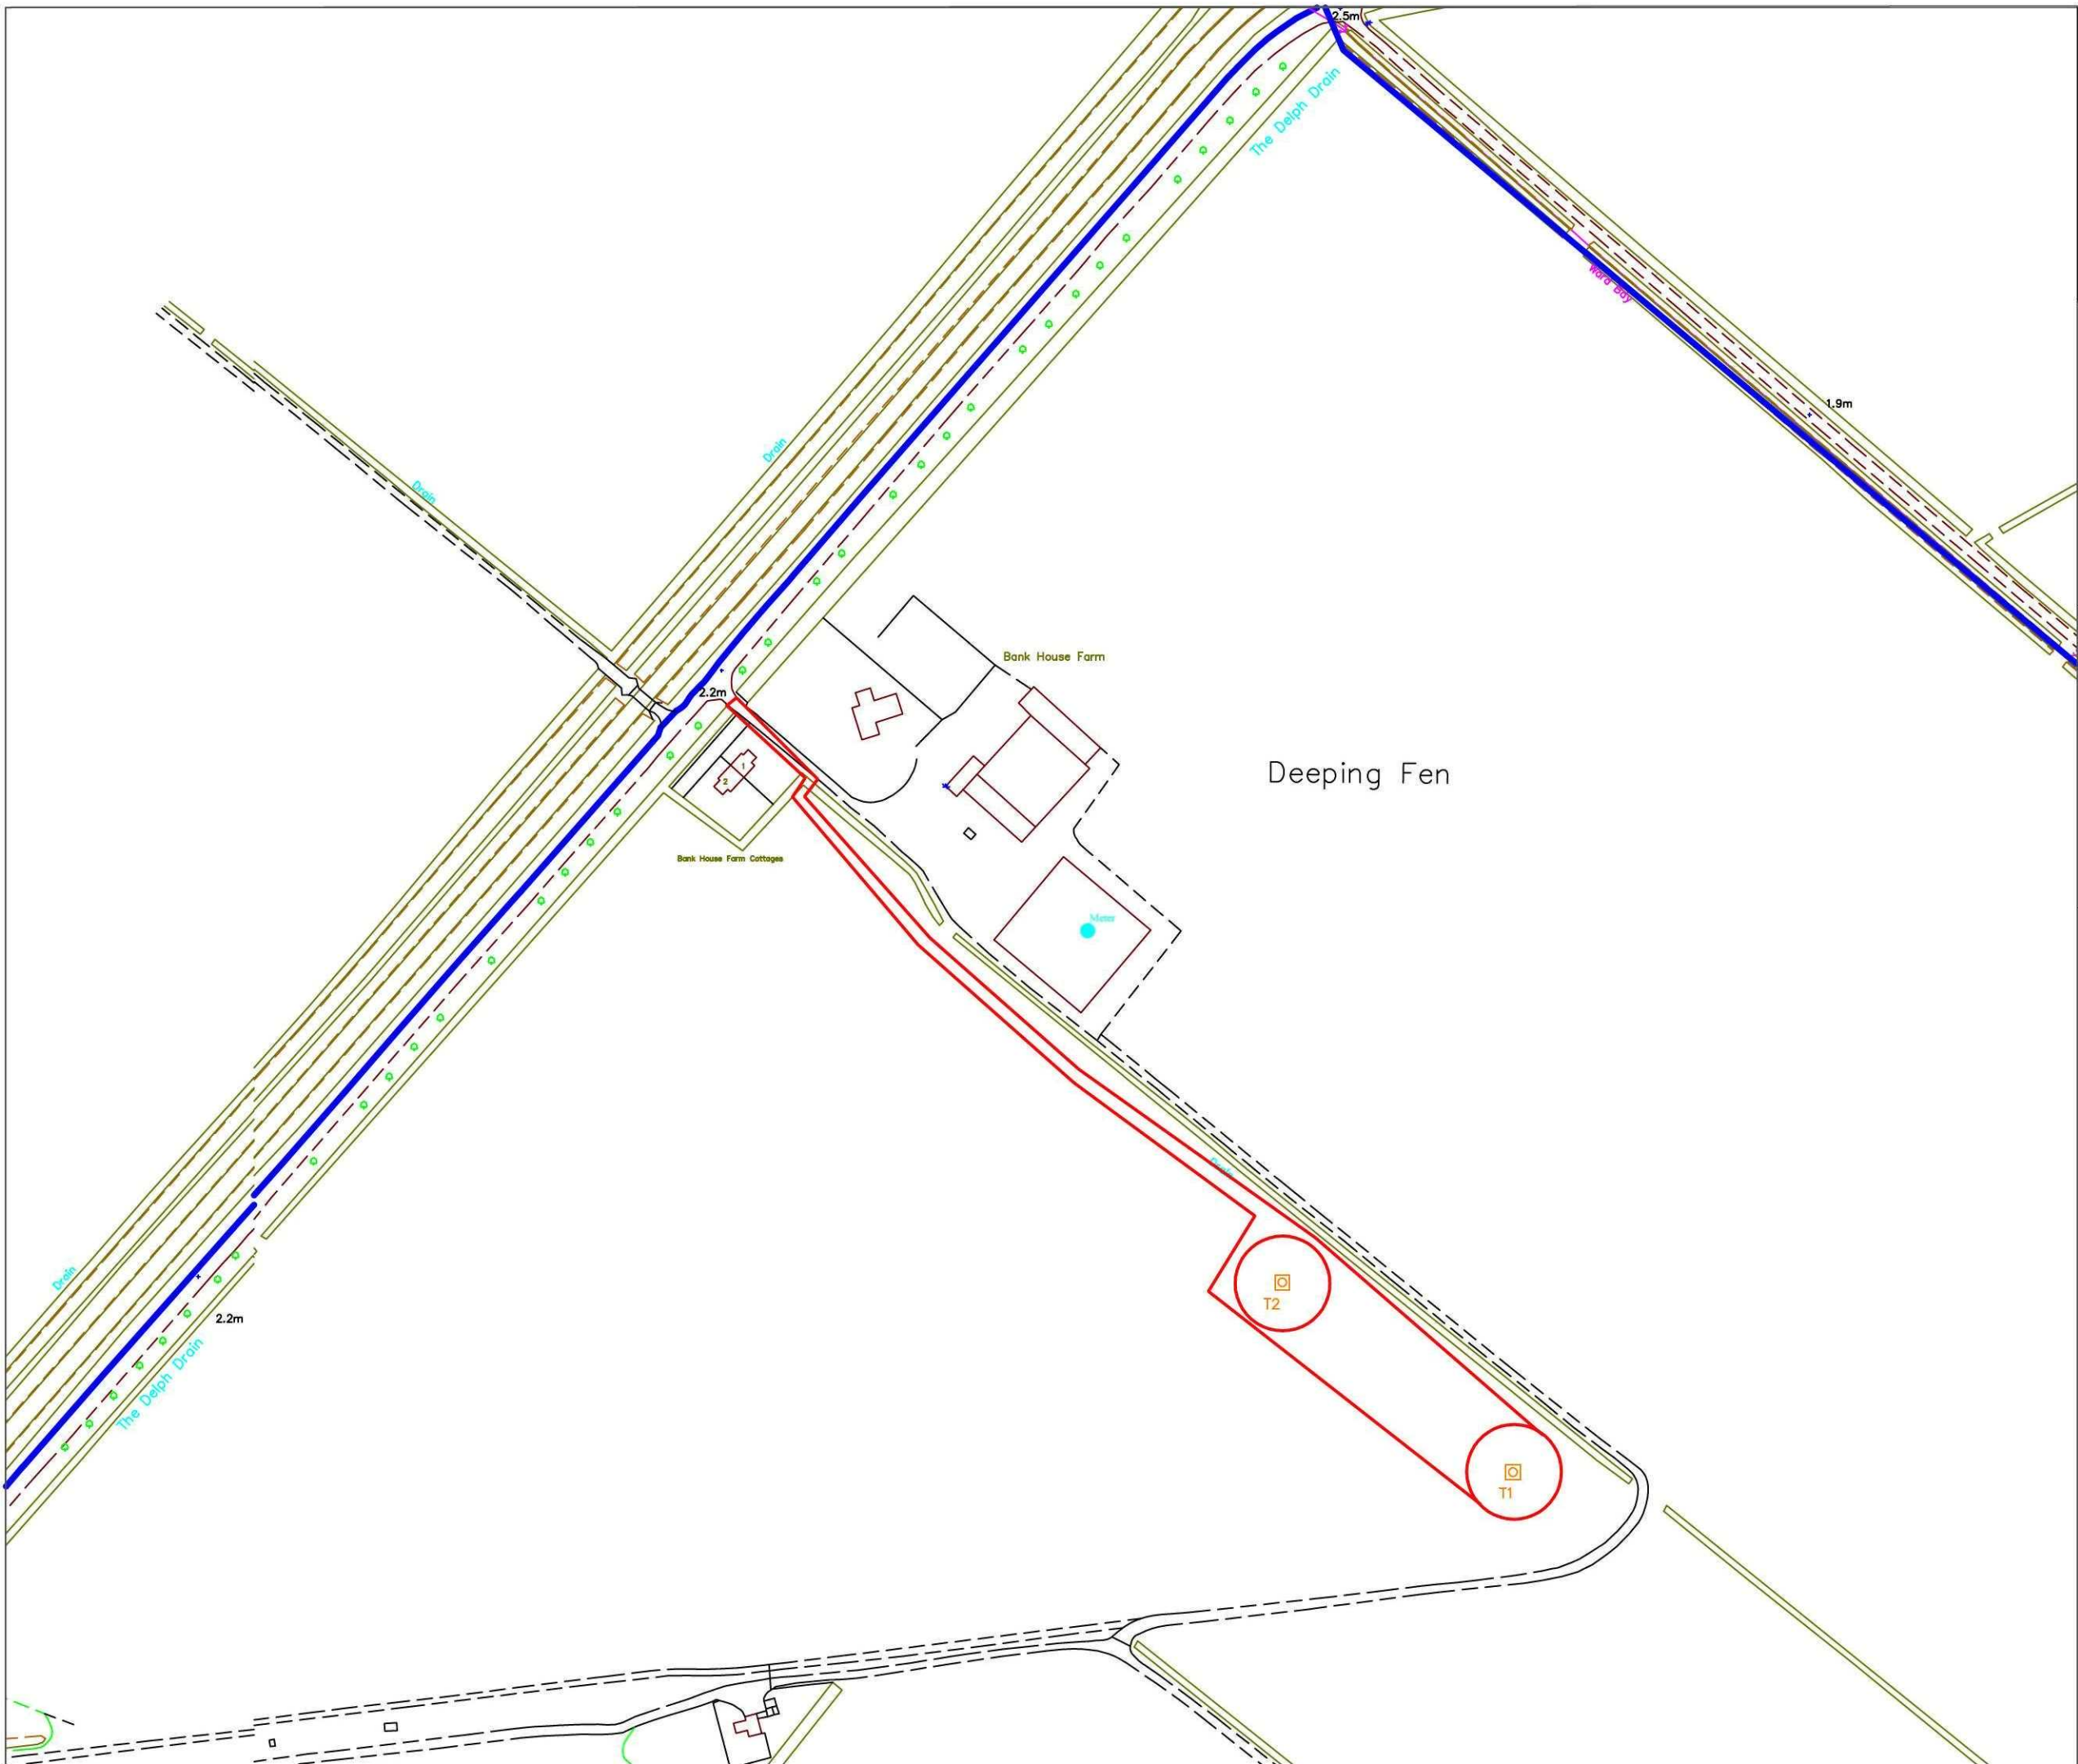

BOWLER ENERGY
Badger Farm, Willowpit Lane
Hilton, Derby DE65 5FN
t 01283 736615
f: 01283 733576
e: info@bowlerenergy.co.uk
w: www.bowlerenergy.co.uk

Applicant

**Edward Whitfield
Bank House Farm
The Delph
Spalding
Lincolnshire
PE11 3JH**

Site Address

**Bank House Farm
The Delph
Spalding
Lincolnshire
PE11 3JH**

Drawing Reference

20 / 0 4 / 11 / Block Plan/ TL

Project

**Installation of 2 x 50kw Wind
Turbines**

Scale

1:2500



Applicant

**Edward Whitfield
Bank House Farm
The Delph
Spalding
Lincolnshire
PE11 3JH**

Site Address

**Bank House Farm
The Delph
Spalding
Lincolnshire
PE11 3JH**

Drawing Reference

20 / 04 / 11/ Site Plan/ TL

Project


**Installation of 2 x 50kw Wind
Turbines**

Scale

1:500



Blade Diameter (19.2)

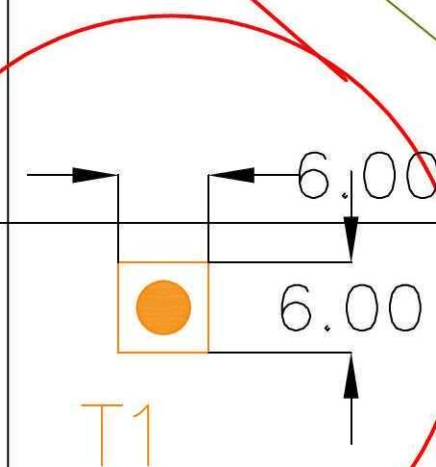



w: www.bowlerenergy.co.uk

**Edward Whitfield
Bank House Farm
The Delph
Spalding
Lincolnshire
PE11 3JH**

**Edward Whitfield
Bank House Farm
The Delph
Spalding
Lincolnshire
PE11 3JH**

20 / 04 / 11 / Location Plan

Installation of 2 x 50kw Wind Turbines

1:5000 @ A1

