Scale Bar

0 125m 250m

50m 100m 150m 200m

Do not scale, use figured dimensions only. All discrepancies to be notified to Artech Designs Limited.
This drawing remains the copyright of Artech Designs Limited.


Photograph No.17

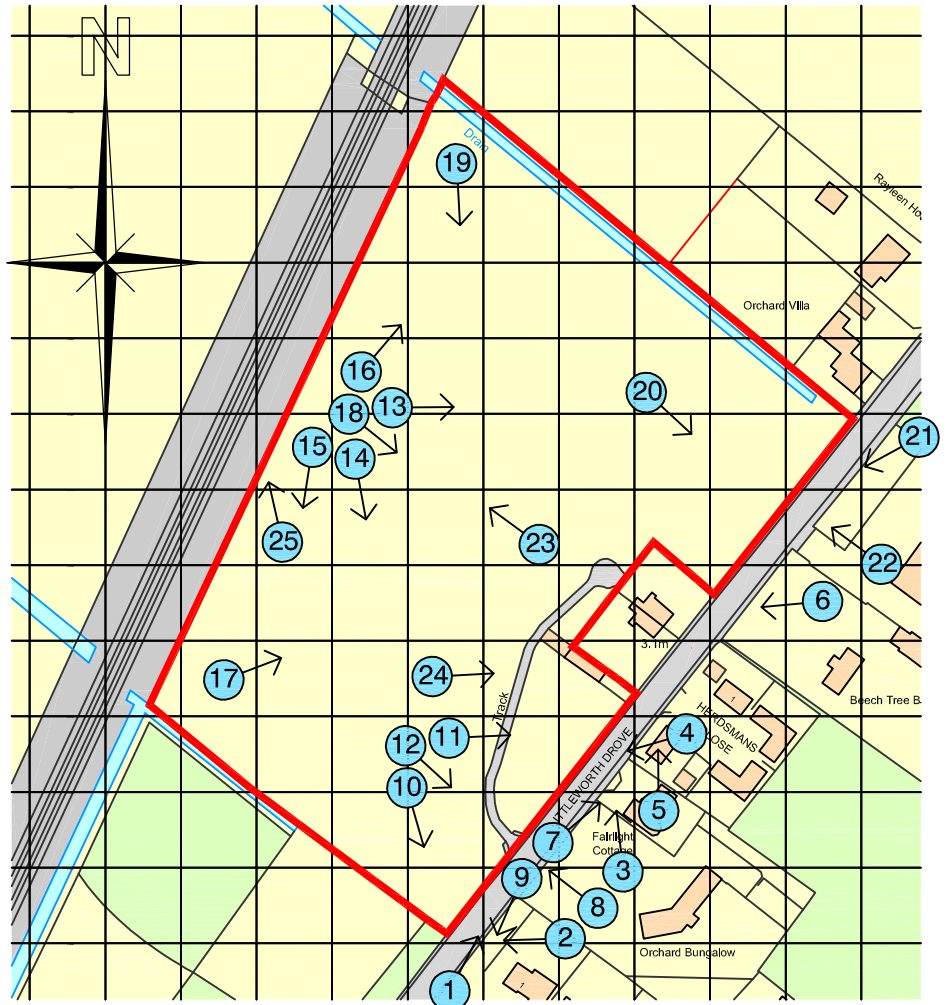

Photograph No.18


Photograph No.19


Photograph No.25


Photograph No.15


Photograph No.16



Site Location Plan Scale 1:2500


Photograph No.20


Photograph No.24


Photograph No.14


Photograph No.13


Photograph No.21


Photograph No.23


Photograph No.11


Photograph No.12


Photograph No.22


Photograph No.10


Photograph No.9


Photograph No.8


Photograph No.7


Photograph No.6


Photograph No.1


Photograph No.2


Photograph No.3


Photograph No.4


Photograph No.5

.	.	.
Revision	Description	Date

Trustees of D W Dennis Settlement

Caulton's Field, Littleworth Drove,
Deeping Saint Nicholas
Lincolnshire

Drawing:	Photographic Survey
Status:	Planning
Scale:	1:2500 @ A3
Date:	February 2016
Drwg. No:	1429D/PH1
Revision: .	Drawn by mdf

artech DESIGNS
Artech Designs Ltd
Architectural Consultants
44 Church Road · Saxilby
Lincoln · LN1 2HJ
Tel 01522 803362
Mob 07808 815366
martin@artechdesigns.co.uk
www.artechdesigns.co.uk