

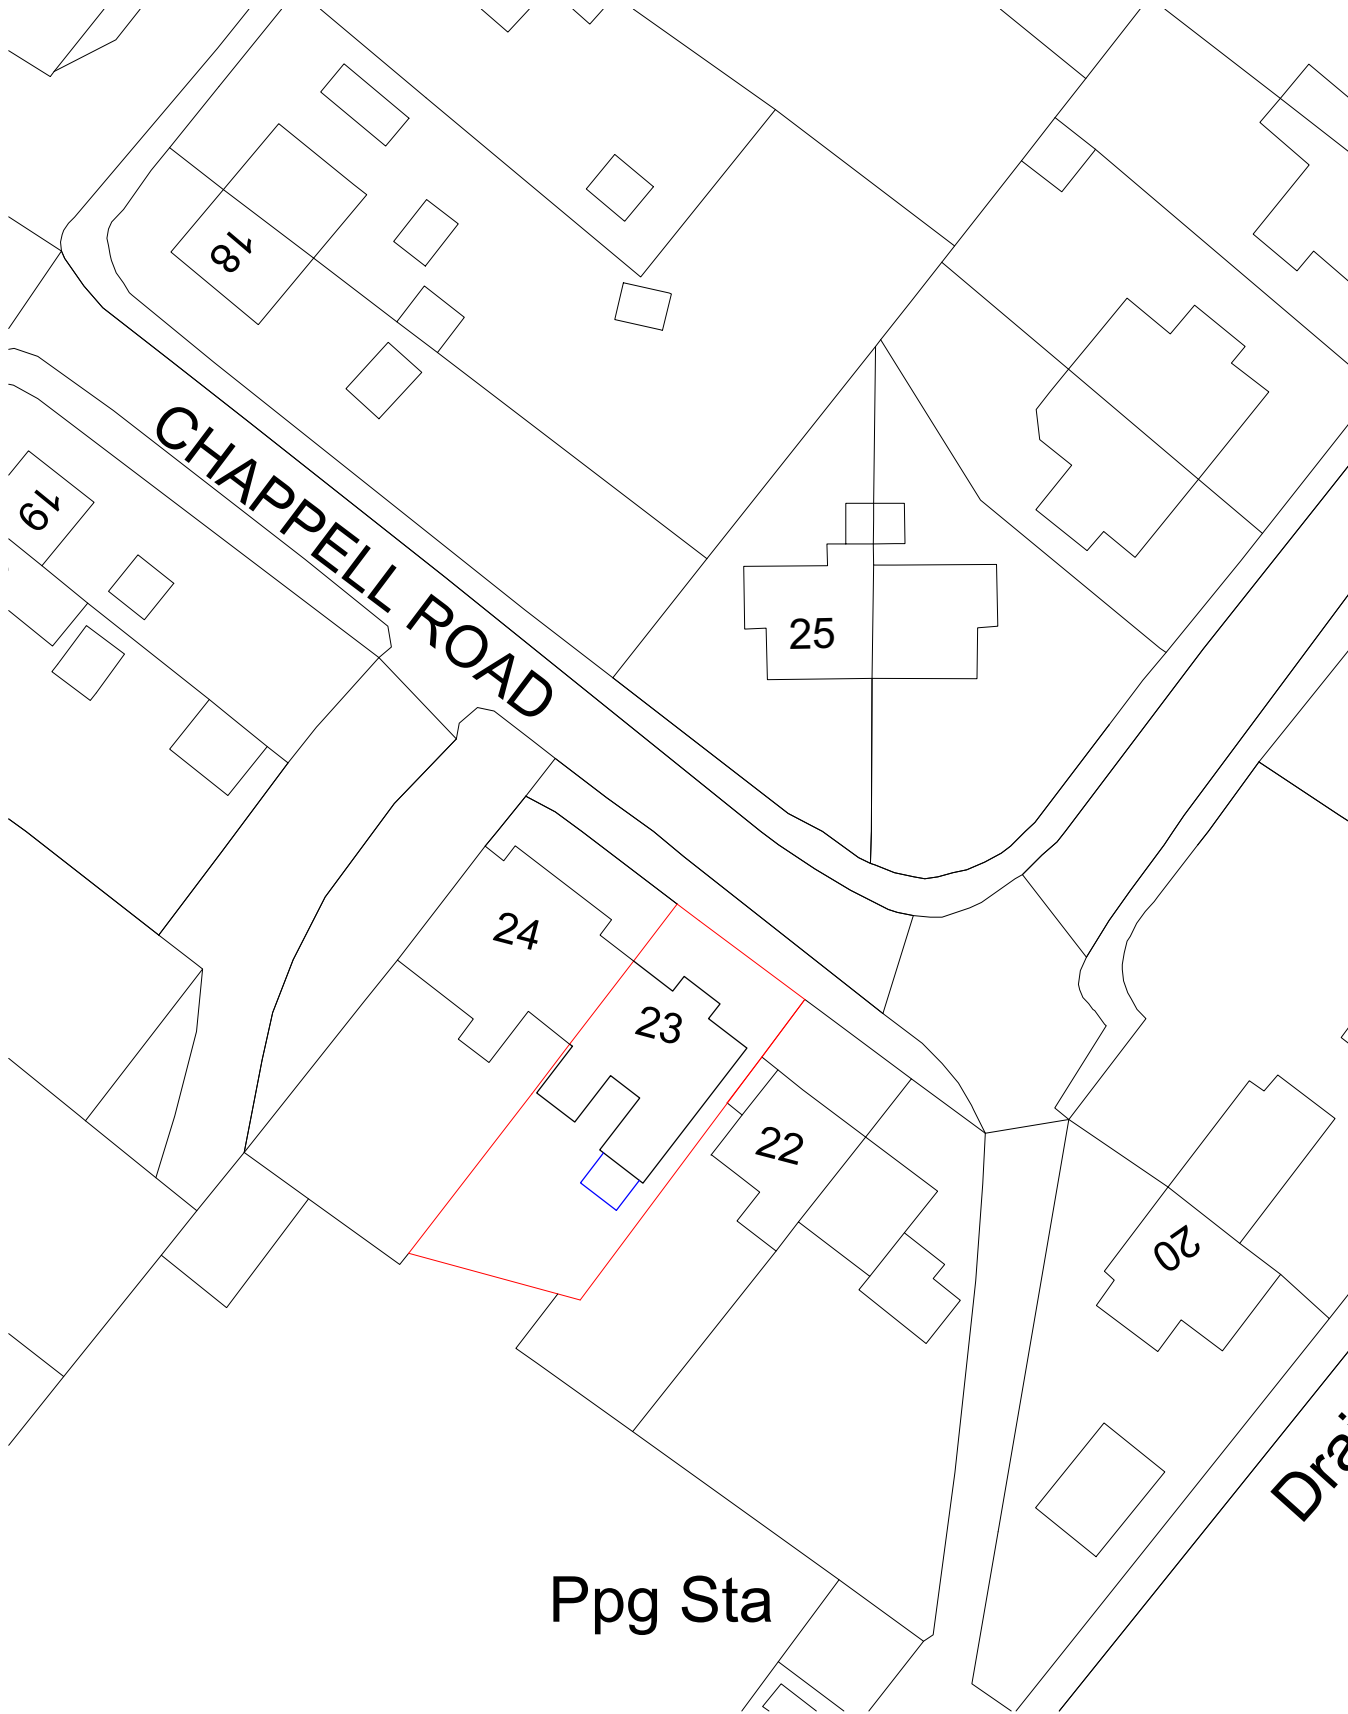


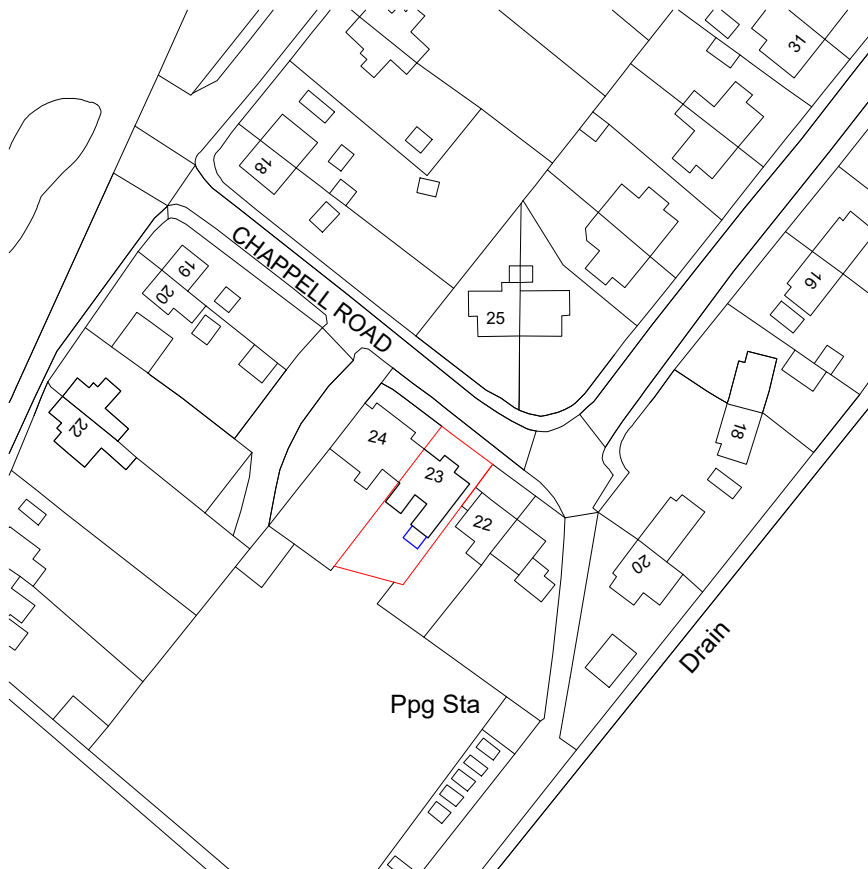

1: 1250

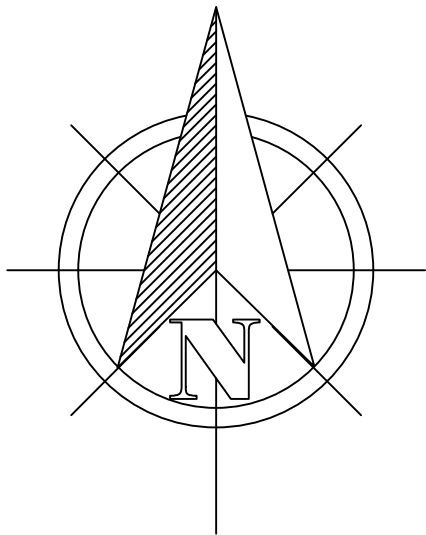

Produced on 06 April 2023 from the Ordnance Survey National Geographic Database and incorporating surveyed revision available at this date.
This map shows the area bounded by 520831 314922,520973 314922,520973 315064,520831 315064,520831 314922
Crown copyright and database rights 2023 OS 100054135. Supplied by copla ltd trading as UKPlanningMaps.com a licensed Ordnance Survey partner (OS 100054135).
Data licence expires 06 April 2024. Unique plan reference: v2c/933009/1258902

CONTRACT NO. FHI 102420

CLIENT & SITE ADDRESS
MR & MRS OSBOURNE
23 CHAPPEL ROAD
DEEPING ST. NICHOLAS
SPALDING
PE11 3ER
07501 282205



STATION ROAD IND ESTATE
LENWADE
NORFOLK
NR9 5LY
NORWICH 01603 872707
NORWICH 01603 872502
www.firsthomeimprovements.co.uk

DATE: MARCH 12TH 2023

DRAWN: GT SCALE A3 PAPER

DRAWING TITLE :
PROPOSED:
GARDEN ROOM

DRAWING TITLE :
SITE LOCATION PLAN
SCALE 1:1250

BLOCK PLAN SCALE
1:500

ALL EXISTING SITE LEVELS ARE TO
REMAIN AS PER EXISTING.

DRAWING NO. FHI 102420/004

ALL ELEVATIONS ARE VIEWED
FROM OUTSIDE

1: 500