ALLISON HOMES EASTERN LIMITED

PA
2 PA
2 PA
3 AG
UNDERSTOREY PLANTING MIX
2 IL
3 BP
FE
3 SS
2 BP
3 PA
3 IL
PV
2 SS
BP
2 PA
BOUNDARY HEDGE MIX
411 CM
177 AC
3 AG
SS
IL
2 BP
19 LP
BP
2 SS
IL
BOUNDARY HEDGE MIX
134 CM
58 AC
3 HY
20 LP
16 HE
BP
13 HE
65
10 CT
VT
2 HY
VT
13 CT
HY
64
2 SS
VT
7 HE
7 HE
2 BP
13 HH
13 HH
3MT
62
63
49
50
61
SS
60
59
58
19
20
22
21
5 CT
12 RO
19 LP
BP
3 CT

PLANTING SCHEDULE

STREET & OPEN SPACE TREES

No.	Ref	Species	Size/Specification	Planting density
13	BP	Betula pendula	10L pot/175-200	As shown
6	IL	Ilex aquifolium	10L pot/80-100	As shown
3	MT	Malus tchnoskii	Standard/8-10	As shown
11	SS	Sorbus aucuparia 'Sheerwater Seedling'	Selected standard/10-12	As shown

SPECIMEN, BORDER & HEDGING SHRUBS

No.	Ref	Species	Size/Specification	Planting density
31	CT	Choisya ternata	3L pot/40-60	1000mm centres
43	HE	Hebe 'Marjorie'	3L pot/20-30	750mm centres
26	HH	Hypericum 'Hidcote'	3L pot/30-40	750mm centres
6	HY	Hydrangea macrophylla 'Blue Wave'	10L pot/60-80	As shown
58	LP	Lonicera pileata	3L pot/30-40 Dia	600mm centres
1	PV	Philadelphus 'Virginal'	10L pot/80-100	As shown
12	RO	Rosa 'The Fairy'	3L pot/40-60	500mm centres
3	VT	Viburnum tinus	10L pot/60-80	As shown

BOUNDARY HEDGEROW MIX

No.	(%)	Species	Size/Specification	Planting Density
235	30	Acer campestre	1 u 1 (30-45)	3 plants/metre
545	70	Crataegus monogyna	1 u 1 + 1 (30-45)	3 plants/metre

TREE BELT

PRINCIPLE TREES

No.	Ref	Species	Size/Specification	Planting Density
6	AG	Alnus glutinosa	180-240 Feathered	As shown
1	FE	Fraxinus excelsior	180-240 Feathered	As shown
10	PA	Prunus avium	180-240 Feathered	As shown

UNDERSTOREY PLANTING MIX

No	(%)	Species	Size/Specification	Planting Density
12	20	Acer campestre	1 u 1 (30-45)	3m centres, double staggered row
12	20	Corylus avellana	1 u 1 (60-90)	As above
12	20	Crataegus monogyna	1 u 1 + 1 (30-45)	As above
12	20	Ilex aquifolium	3L cg/60-80	As above
12	20	Malus sylvestris	45-60 transplant	As above

PLANTING NOTES:

All trees to be adequately staked and tied

Standards to be fitted with spiral guards, transplants with 750 high, 200 diameter tree tubes

Backfill to tree holes to consist of topsoil and peat free tree planting compost in equal parts, 50 gms Enmag and 5 gms P4 moisture retension crystals well mixed throughout

Mixed boundary hedges are to be planted with 3 plants per metre, and in a double staggered row

Understorey planting mix to be planted at 2m centres in a double staggered row

DRAWING
17 JUL 2002
ISSUED

NORTH

233-136-2 233-136-3 233-136-4 233-136-5 233-136-6 233-136-7 233-136-8 233-136-9 233-136-10

Rev A Amendments to layout and landscape June 2002
This will now change to file ref: 520/26


DEEPING ST NICHOLAS

LANDSCAPE DETAILS

DWG No 233-136-3 Scale 1:200 October 2001

Chartered Town Planners Robert Doughty

14 MAR 2003

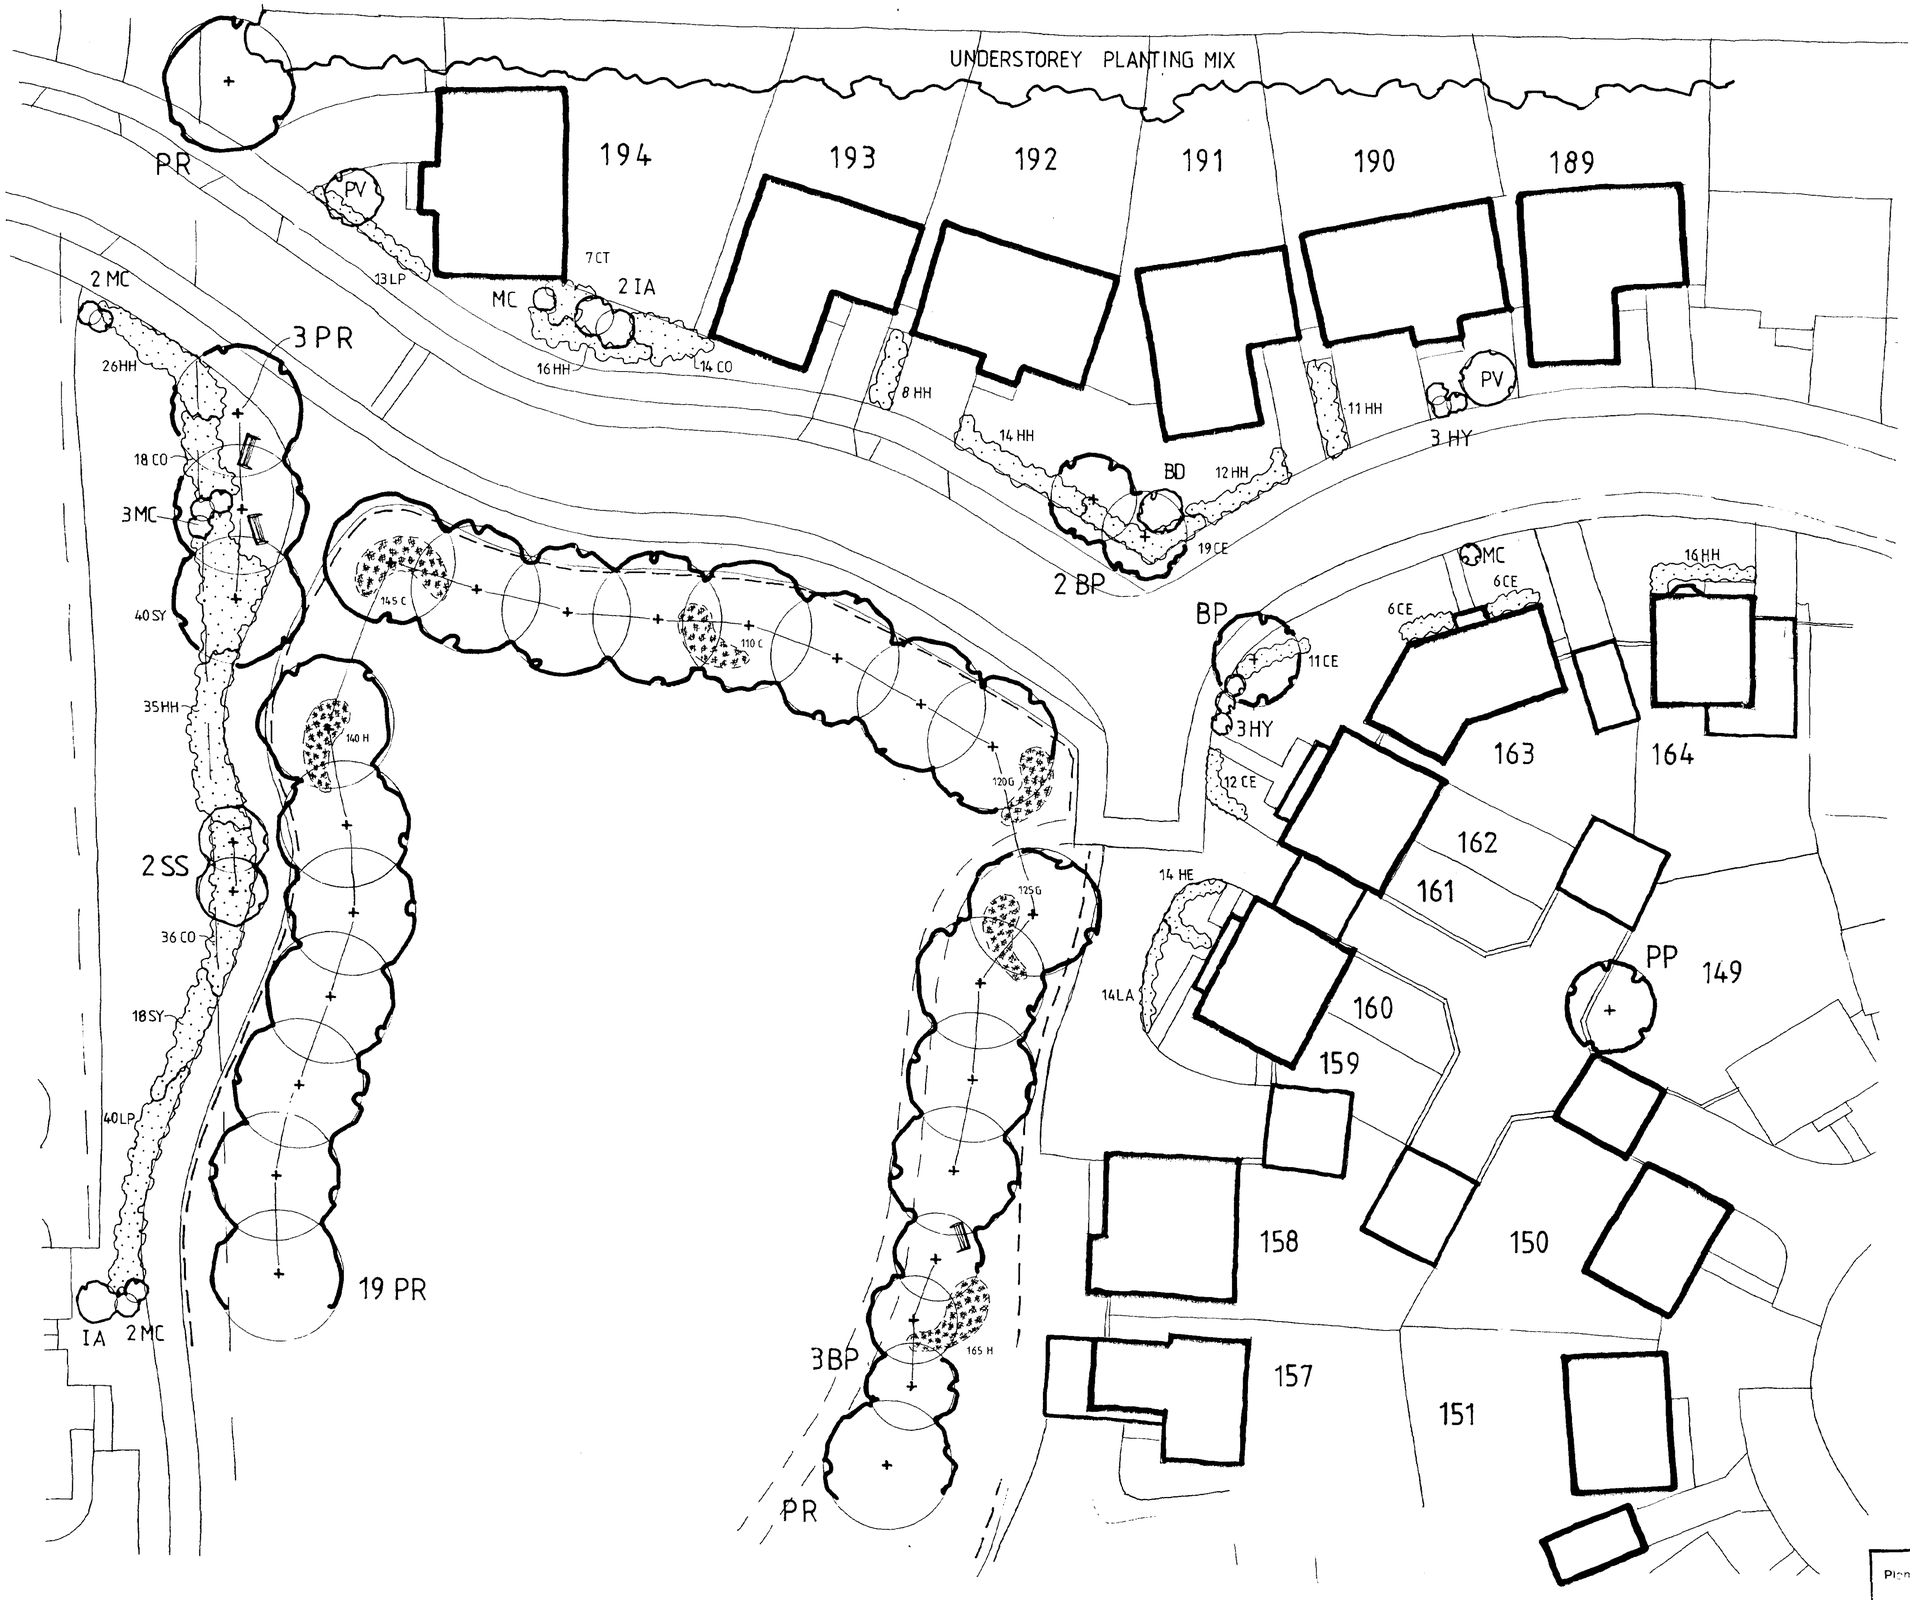

ALLISON HOMES EASTERN LIMITED

PLANTING SCHEDULE

STREET & OPEN SPACE TREES

No.	Ref.	Species	Size/Specification	Planting density
6	BP	Betula pendula	10L pot/175-200	As shown
3	IA	Ilex aquifolium 'J.C van Tol'	10L pot/80-100	As shown
1	PP	Prunus 'Pandora'	Selected standard/10-12	As shown
24	PR	Prunus avium 'Plena'	Heavy standard/12-14	As shown
2	SS	Sorbus aucuparia 'Sheerwate' Seedling'	Selected standard/10-12	As shown

SPECIMEN, BORDER & HEDGING SHRUBS

No.	Ref.	Species	Size/Specification	Planting density
1	BD	Buddleia davidii 'Black Knight'	10L pot/80-100	As shown
54	CE	Ceanothus thyrsiflorus repens	3L pot/30-40 Dia	750mm centres
7	CT	Choisya ternata	3L pot/40-60	1000mm centres
68	CO	Cornus stolonifera 'Kelsyii'	3L pot/30-40	750mm centres
14	HE	Hebe 'Marjorie'	3L pot/20-30	750mm centres
138	HH	Hypericum 'Hidcote'	3L pot/30-40	750mm centres
6	HY	Hydrangea macrophylla 'Blue Wave'	10L pot/60-80	As shown
14	LA	Lavandula angustifolia 'Hidcote'	3L pot/30-40	600mm centres
53	LP	Lonicera pileata	3L pot/30-40 Dia	600mm centres
9	MC	Mahonia media 'Charity'	10L pot/60-80	As shown
2	PV	Philadelphus 'Virginal'	10L pot/80-100	As shown
58	SY	Symphoricarpos chenaultii 'Hancock'	3L pot/40-60 Dia	750mm centres

BULBS

No	Ref.	Species	Size/Specification	Planting Density
255	C	Crocus tommasinianus (Crocus)	Compliant with BS 3936 Part 9	Groups of 5 at 75mm centres/groups 300mm apart
245	G	Galanthus sp. (Snowdrop)	As above	As above
305	H	Hyacinthoides non-scripta (Bluebell)	As above	As above

UNDERSTOREY PLANTING MIX

No	(%)	Species	Size/Specification	Planting Density
20	20	Acer campestre	1 u 1 (30-45)	2m centres, double staggered row
20	20	Corylus avellana	1 u 1 (60-90)	As above
20	20	Crataegus monogyna	1 u 1 + 1 (30-45)	As above
20	20	Ilex aquifolium	3L cg/60-80	As above
20	20	Malus sylvestris	45-60 transplant	As above

PLANTING NOTES:

All trees to be adequately staked and tied.

Standards to be fitted with spiral guards, transplants with 750 high, 200 diameter tree tubes.

Backfill to tree holes to consist of topsoil and peat free tree planting compost in equal parts, 50 gms Enmag and 5 gms P4 moisture retention crystals well mixed throughout.


Understorey planting mix to be planted at 2m centres in a double staggered row.

DETERMINED PLAN
DRAWING
17 JUL 2002
ISSUED

NORTH

Rev A Amendments to layout and landscape June 2002

This will now change to file ref: 520/26

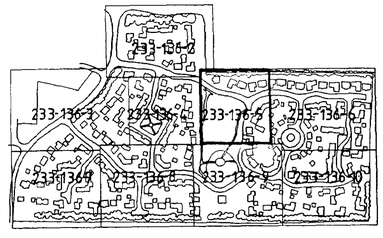

SHDC
Plan ...velopment
14 MAR 2003
Re: 0335/03

DEEPING ST NICHOLAS

LANDSCAPE DETAILS


DWG No 233-136-5 Scale 1:200 October 2001

Chartered Town Planners
Chartered Landscape

rdc

Robert Doughty Consultancy

ALLISON HOMES EASTERN LIMITED

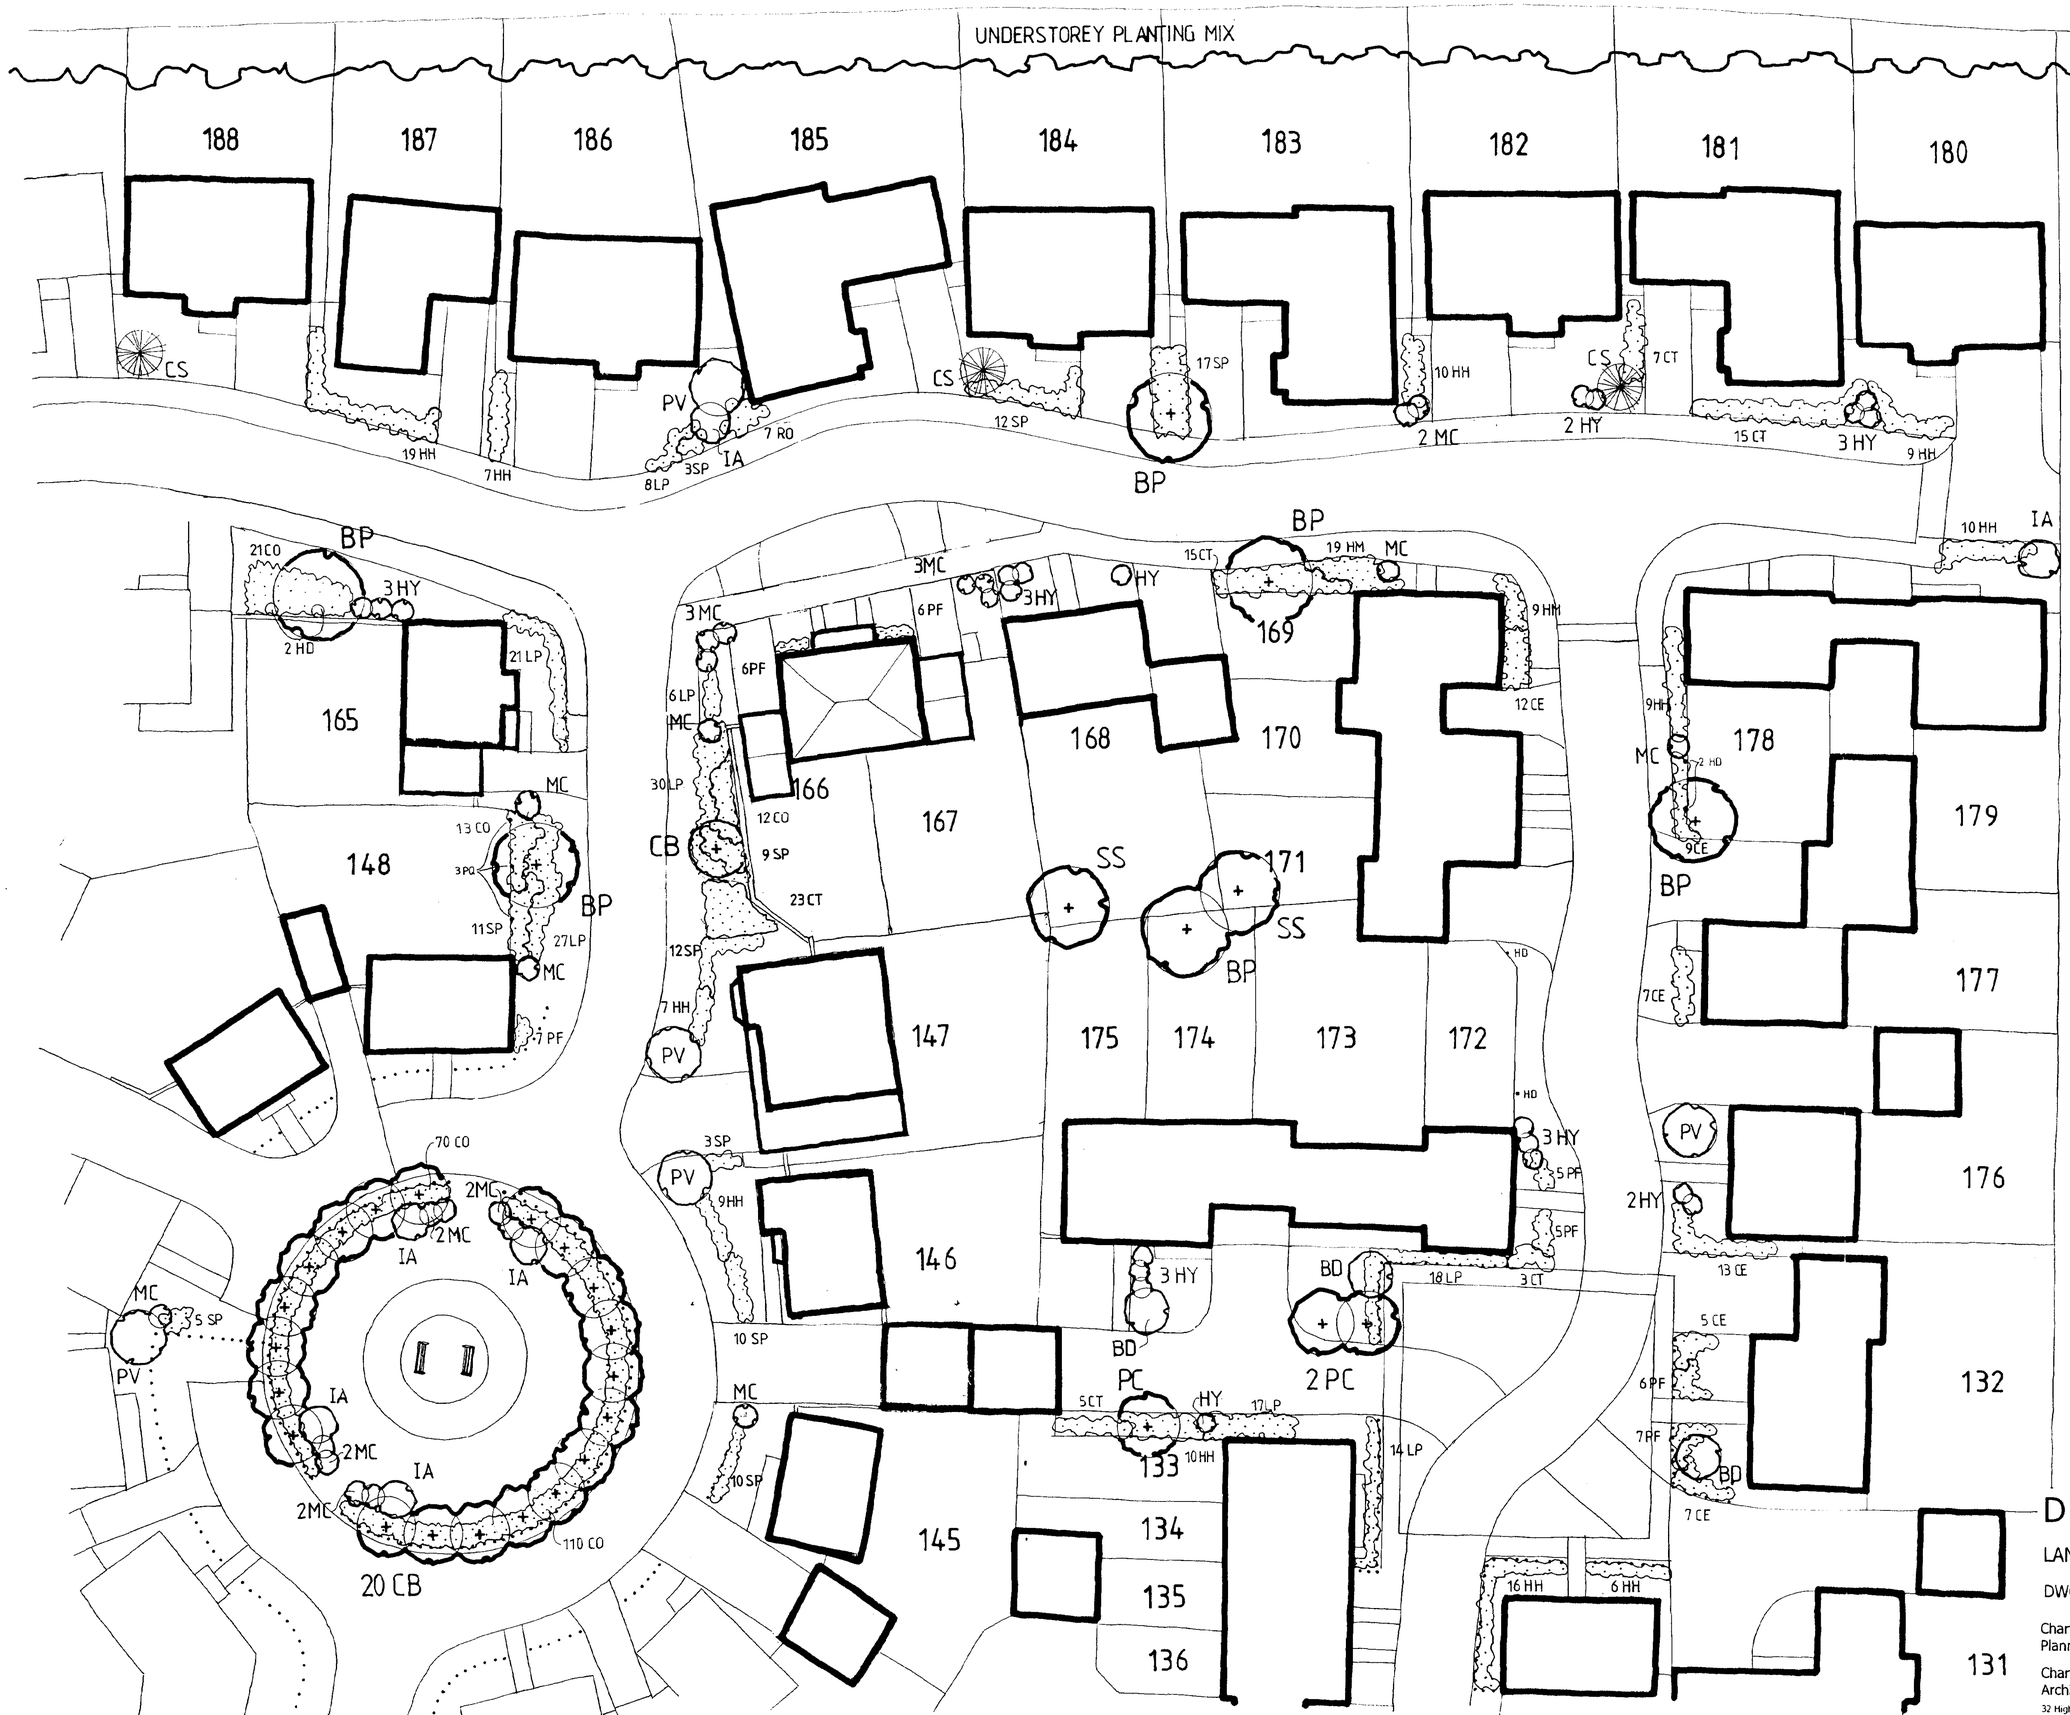

PLANTING SCHEDULE

STREET & OPEN SPACE TREES

No.	Ref.	Species	Size/Specification	Planting density
6	BP	Betula pendula	10L pot/175-200	As shown
21	CB	Carpinus betulus 'Fastigiata'	160-240 Feathered	As shown
6	IA	Ilex aquifolium 'J C van Tol'	10L pot/80-100	As shown
3	PC	Pyrus calleryana 'Chanticleer'	Selected standard/10-12	As shown
2	SS	Sorbus aucuparia 'Sheerwater Seedling'	Selected standard/10-12	As shown

SPECIMEN, BORDER & HEDGING SHRUBS

No.	Ref.	Species	Size/Specification	Planting density
3	BD	Buddleia davidii 'Black Knight'	10L pot/80-100	As shown
53	CE	Ceanothus thyrsiflorus repens	3L pot/30-40 Dia	750mm centres
68	CT	Choisya ternata	3L pot/40-60	1000mm centres
326	CO	Cortus sisiokinfera 'Kelbay'	3L pot/30-40	750mm centres
3	CS	Cortaderia selloana 'Sunningdale Silver'	10L pot	As shown
112	HH	Hypericum 'Hidcote'	3L pot/30-40	750mm centres
28	HM	Hypericum moserianum	3L pot/30-40	500mm centres
21	HY	Hydrangea macrophylla 'Blue Wave'	10L pot/60-80	As shown
141	LP	Lonicera pileata	3L pot/30-40 Dia	600mm centres
21	MC	Mahonia media 'Charity'	10L pot/60-80	As shown
5	PV	Philadelphus 'Virginal'	10L pot/80-100	As shown
1	PF	Pieris'Forest flame'	3L pot/30-40 Dia	600mm centres
7	RO	Rosa 'The Fairy'	3L pot/40-60	500mm centres
66	SP	Spiraea nipponica 'Snowmound'	3L pot/40-60	750mm centres

CLIMBERS

No.	Ref.	Species	Size/Specification	Planting density
6	HD	Hedera canariensis 'Gloire de Marengo'	2L/40-60	As shown
5	PQ	Parthenocissus quinquifolia	2L pot/40-60	As shown

UNDERSTOREY PLANTING MIX

No	(%)	Species	Size/Specification	Planting Density
26	20	Acer campestre	1 u 1 (30-45)	2m centres, double staggered row
26	20	Corylus avellana	1 u 1 (60-90)	As above
26	20	Crataegus monogyna	1 u 1 + 1 (30-45)	As above
26	20	Ilex aquifolium	3L cg/60-80	As above
26	20	Malus sylvestris	45-60 transplant	As above

PLANTING NOTES:

All trees to be adequately staked and tied.

Standards to be fitted with spiral guards, transplants with 750 high, 200 diameter tree tubes

Backfill to tree holes to consist of topsoil and peat free tree planting compost in equal parts. 50 gms Everzig and 5 gms P4 moisture retention crystals well mixed throughout.

Understorey planting mix to be planted at 2m centres in a double staggered row.


SHDC
Planning Development
14 MAR 2003
Ref 0338/03

DRAWING
10 MAR 2003
ISSUED

NORTH

PLAN

Rev A	Amendments to layout and landscape This will now change to file ref. 320/26	June 2002
REV B	changes to landscape due to layout	10/3/03

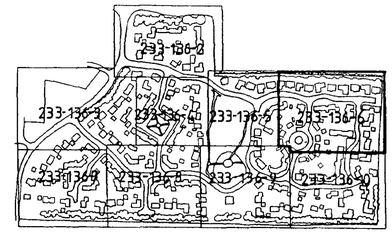

DEEPING ST NICHOLAS

LANDSCAPE DETAILS

DWG No 233-136-6 Scale 1:200 October 2001

Chartered Town Planners
Chartered Landscape Architects
rdc
Robert Doughty Consultancy Limited
32 High Street, Helpringham, Sleaford, NG34 0RA Tel: (01529) 421646 Fax: (01529) 421358



ALLISON HOMES EASTERN LIMITED

PLANTING SCHEDULE

STREET & OPEN SPACE TREES

No.	Ref	Species	Size/Specification	Planting density
3	BP	Betula pendula	10L pot/175-200	As shown
1	GT	Gleditsia triacanthos 'Sunburst'	10L pot/175-200	As shown
3	IA	Ilex aquifolium 'J C van Tol'	10L pot/80-100	As shown
10	MT	Malus tchnoskii	Standard/8-10	As shown
3	SS	Sorbus aucuparia 'Sheerwater Seedling'	Selected standard/10-12	As shown

SPECIMEN, BORDER & HEDGING SHRUBS

No.	Ref	Species	Size/Specification	Planting density
1	BD	Buddlea davidii 'Black Knight'	10L pot/80-100	As shown
62	CE	Ceanothus thyrsiflorus repens	3L pot/30-40 Dia	750mm centres
44	CT	Choisya ternata	3L pot/40-60	1000mm centres
60	HH	Hypericum 'Hidcote'	3L pot/30-40	750mm centres
8	HY	Hydrangea macrophylla 'Blue Wave'	10L pot/60-80	As shown
86	LP	Lonicera pileata	3L pot/30-40 Dia	600mm centres
9	KP	Kerria japonica 'Pleniflora'	3L pot/40-60	750mm centres
10	MC	Mahonia media 'Charity'	10L pot/60-80	As shown
2	PV	Philadelphus 'Virginal'	10L pot/80-100	As shown
21	PF	Potentilla fruticosa 'Abbotswood'	3L pot/20-30 Dia	600mm centres
63	RO	Rosa 'The Fairy'	3L pot/40-60	500mm centres

BOUNDARY HEDGEROW MIX

No.	(%)	Species	Size/Specification	Planting Density
415	30	Acer campestre	1 u 1 (30-45)	3 plants/metre
971	70	Crataegus monogyna	1 u 1 + 1 (30-45)	3 plants/metre

TREE BELT

PRINCIPLE TREES

No.	Ref	Species	Size/Specification	Planting Density
2	AG	Alnus glutinosa	180-240 Feathered	As shown
4	FE	Fraxinus excelsior	180-240 Feathered	As shown
9	PA	Prunus avium	180-240 Feathered	As shown

UNDERSTOREY PLANTING MIX

No.	(%)	Species	Size/Specification	Planting Density
17	20	Acer campestre	1 u 1 (30-45)	2m centres, double staggered row
17	20	Corylus avellana	1 u 1 (60-90)	As above
17	20	Crataegus monogyna	1 u 1 + 1 (30-45)	As above
17	20	Ilex aquifolium	3L cg/60-80	As above
17	20	Malus sylvestris	45-60 transplant	As above

PLANTING NOTES:

All trees to be adequately staked and tied

Standards to be fitted with spiral guards, transplants with 750 high, 200 diameter tree tubes.

Backfill to tree holes to consist of topsoil and peat free tree planting compost in equal parts, 50 gms Enmag and 5 gms P4 moisture retention crystals well mixed throughout


Mixed boundary hedges are to be planted with 3 plants per metre, and in a double staggered row.

Understorey planting mix to be planted at 2m centres in a double staggered row.

DRAWING
17 JUL 2002
ISSUED

NORTH WEST AREA PLANNING

Planning ... ment
14 MAR 2003
Ref 0338/03

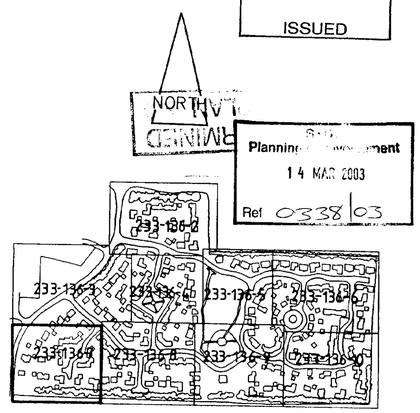

Rev A Amendments to layout and landscape June 2002

This will now change to file ref: 520/26

DEEPING ST NICHOLAS

LANDSCAPE DETAILS

DWG No 233-136-7 Scale 1:200 October 2001

Chartered Town Planners

rdc

Robert Doughty Consultancy

ALLISON HOMES EASTERN LIMITED

PLANTING SCHEDULE

STREET & OPEN SPACE TREES

No.	Ref	Species	Size/Specification	Planting density
13	BP	Betula pendula	10L pot/175-200	As shown
2	PP	Prunus 'Pandora'	Selected standard/10-12	As shown
3	PC	Pyrus calleryana 'Chanticleer'	Selected standard/10-12	As shown
8	SS	Sorbus aucuparia 'Sheerwater Seedling'	Selected standard/10-12	As shown

SPECIMEN, BORDER & HEDGING SHRUBS

No.	Ref	Species	Size/Specification	Planting density
4	BD	Buddleia davidii 'Black Knight'	10L pot/80-100	As shown
68	CE	Ceanothus thyrsiflorus repens	3L pot/30-40 Dia	750mm centres
18	CT	Choisya ternata	3L pot/40-60	1000mm centres
28	CO	Cornus stolonifera 'Kelsyri'	3L pot/30-40	750mm centres
3	CS	Cortaderia selloana 'Sunningdale Silver'	10L pot	As shown
69	HE	Hebe 'Marjorie'	3L pot/20-30	750mm centres
70	HH	Hypericum 'Hidcote'	3L pot/30-40	750mm centres
22	HY	Hydrangea macrophylla 'Blue Wave'	10L pot/60-80	As shown
55	LA	Lavandula angustifolia 'Hidcote'	3L pot/30-40	600mm centres
108	LP	Lonicera pileata	3L pot/30-40 Dia	600mm centres
13	KP	Kerria japonica 'Pleniflora'	3L pot/40-60	750mm centres
7	MC	Mahonia media 'Charity'	10L pot/60-80	As shown
2	PV	Philadelphus 'Virginal'	10L pot/80-100	As shown
16	PF	Potentilla fruticosa 'Abbotswood'	3L pot/20-30 Dia	600mm centres
20	RO	Rosa 'The Fairy'	3L pot/40-60	500mm centres
28	SP	Spiraea nipponica 'Snowmound'	3L pot/40-60	750mm centres
2	VT	Viburnum tinus	10L pot/60-80	As shown

CLIMBERS

No.	Ref	Species	Size/Specification	Planting density
2	HD	Hedera canariensis 'Gloire de Marengo'	2L/40-60	As shown
2	PQ	Parthenocissus quinquifolia	2L pot/40-60	As shown

BOUNDARY HEDGEROW MIX

No.	Ref	Species	Size/Specification	Planting Density
406	AC	Acer campestre (30%)	1 u 1 (30-45)	See notes
944	CM	Crataegus monogyna (70%)	1 u 1 + 1 (30-45)	See notes

TREE BELT

PRINCIPLE TREES

No.	Ref	Species	Size/Specification
16	AG	Alnus glutinosa	180-240 Feathered
8	FE	Fraxinus excelsior	180-240 Feathered
4	QR	Quercus robur	180-240 Feathered
3	PA	Prunus avium	180-240 Feathered

UNDERSTOREY PLANTING MIX

No	(%)	Species	Size/Specification
27	20	Acer campestre	1 u 1 (30-45)
27	20	Corylus avellana	1 u 1 (60-90)
27	20	Crataegus monogyna	1 u 1 + 1 (30-45)
27	20	Ilex aquifolium	3L co/60-80
27	20	Malus sylvestris	45-60 transplant

PLANTING NOTES:

All trees to be adequately staked and tied.

Standards to be fitted with spiral guards, transplants with 750 high, 200 diameter tree tubes.

Backfill to tree holes to consist of topsoil and peat free tree planting compost in equal parts, 50 gms Enmag and 5 gms P4 moisture retention crystals well mixed throughout.

Mixed boundary hedges are to be planted with 3 plants per metre, and in a double staggered row.


Understorey planting mix to be planted at 2m centres in a double staggered row.

NORTH

DETERMINED

DRAWING
17 JUL 2002
ISSUED

Rev A Amendments to layout and landscape June 2002
This will now change to file ref: 520/26

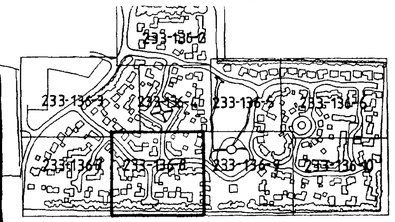


DEEPING ST NICHOLAS

LANDSCAPE DETAILS

DWG No 233-136-8 Scale 1:200 October 2001

Chartered Town Planners
Robert Doughty

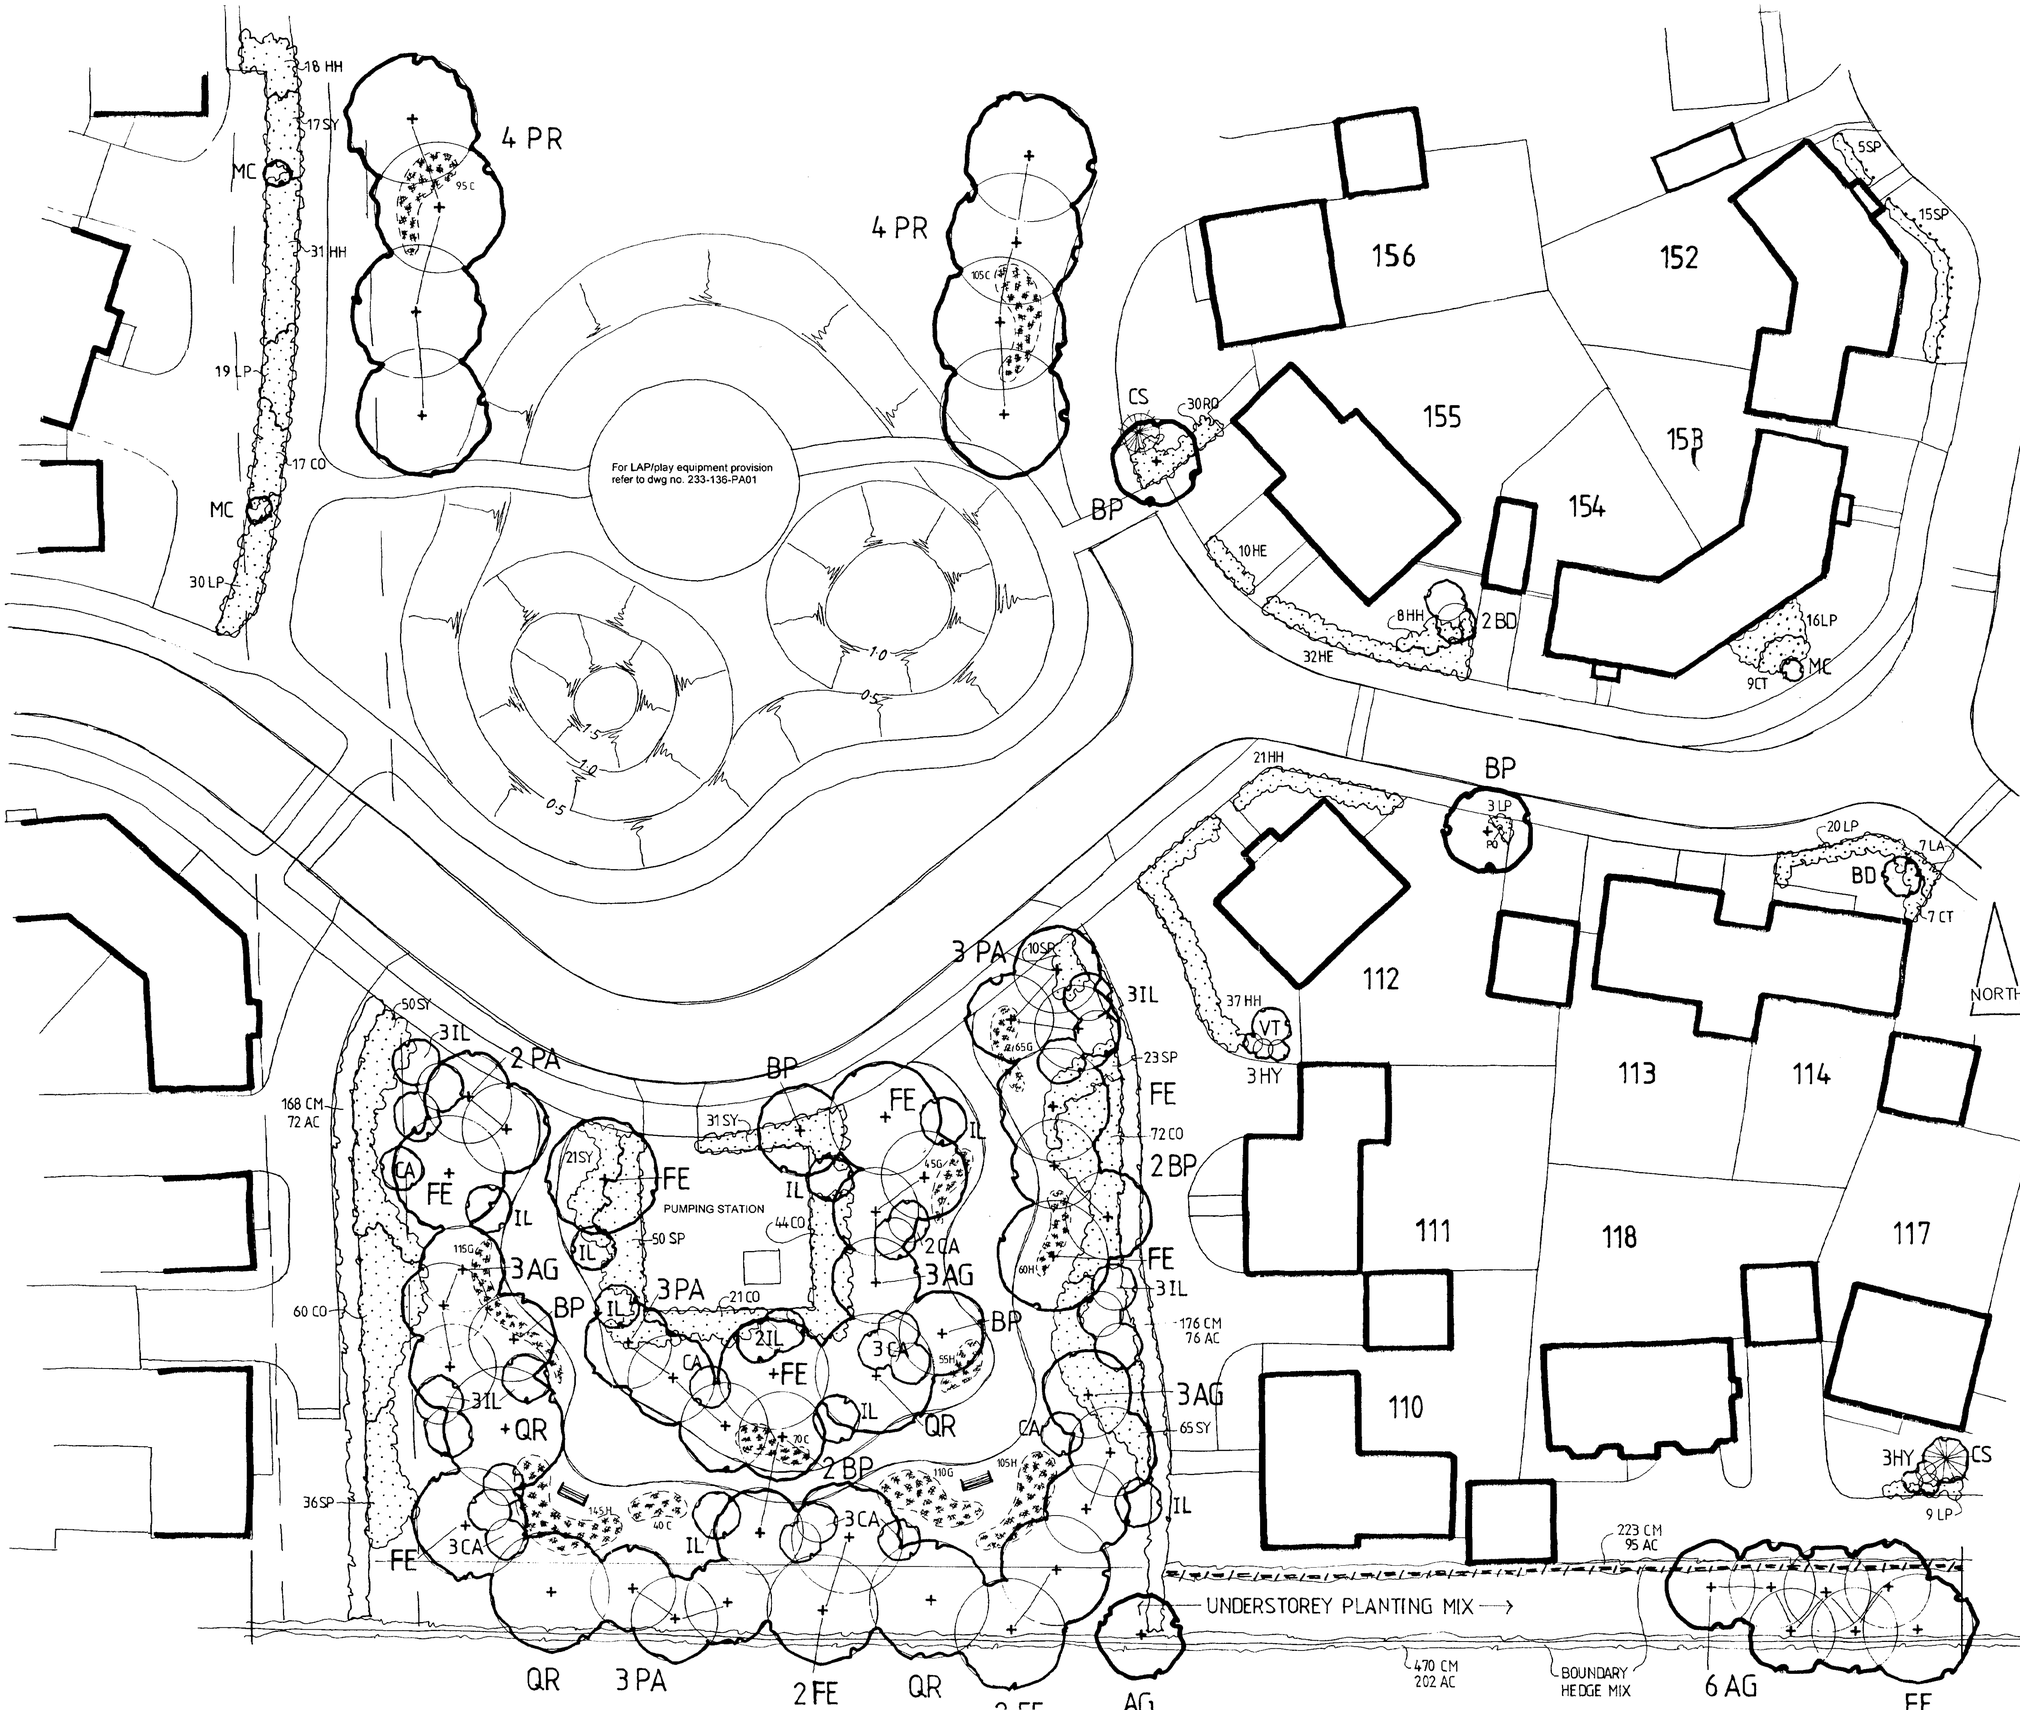

ALLISON HOMES EASTERN LIMITED

PLANTING SCHEDULE

STREET & OPEN SPACE TREES

No.	Ref	Species	Size/Specification	Planting density
9	BP	Betula pendula	10L pot/175-200	As shown
22	IL	Ilex aquifolium	10L pot/80-100	As shown
8	PR	Prunus avium 'Plena'	Heavy standard/12-14	As shown

SPECIMEN, BORDER & HEDGING SHRUBS

No.	Ref	Species	Size/Specification	Planting density
3	BD	Buddleia davidii 'Black Knight'	10L pot/80-100	As shown
13	CA	Corylus avellana	10L pot/80-100	As shown
16	CT	Choisya ternata	3L pot/40-60	1000mm centres
214	CO	Cornus stolonifera 'Kelsyi'	3L pot/30-40	750mm centres
2	CS	Cortaderia selloana 'Sunningdale Silver'	10L pot	As shown
42	HE	Hebe 'Marjorie'	3L pot/20-30	750mm centres
115	HH	Hypericum 'Hidcote'	3L pot/30-40	750mm centres
6	HY	Hydrangea macrophylla 'Blue Wave'	10L pot/60-80	As shown
7	LA	Lavandula angustifolia 'Hidcote'	3L pot/30-40	600mm centres
87	LP	Lonicera pileata	3L pot/30-40 Dia	600mm centres
3	MC	Mahonia media 'Charity'	10L pot/60-80	As shown
30	RO	Rosa 'The Fairy'	3L pot/40-60	500mm centres
139	SP	Spiraea nipponica 'Snowmound'	3L pot/40-60	750mm centres
184	SY	Symphoricarpos chenaultii 'Hancock'	3L pot/40-60 Dia	750mm centres
1	VT	Viburnum tinus	10L pot/60-80	As shown

CLIMBERS

No.	Ref	Species	Size/Specification	Planting density
1	PQ	Parthenocissus quinquefolia	2L pot/40-60	As shown

BULBS

No.	Ref	Species	Size/Specification	Planting Density
310	C	Crocus tommasinianus (Crocus)	Compliant with BS 3936 Part 9	Groups of 5 at 75mm centres/groups 300mm apart
335	G	Galanthus sp. (Snowdrop)	As above	As above
365	H	Hyacinthoides non-scripta (Bluebell)	As above	As above

BOUNDARY HEDGEROW MIX

No.	(%)	Species	Size/Specification	Planting Density
445	30	Acer campestre	1 u 1 (30-45)	3 plants/metre
1037	70	Crataegus monogyna	1 u 1 + 1 (30-45)	3 plants/metre

TREE BELT

PRINCIPLE TREES

No.	Ref	Species	Size/Specification	Planting Density
16	AG	Alnus glutinosa	180-240 Feathered	As shown
12	FE	Fraxinus excelsior	180-240 Feathered	As shown
11	PA	Prunus avium	180-240 Feathered	As shown
4	QR	Quercus robur	180-240 Feathered	As shown

UNDERSTOREY PLANTING MIX

No	(%)	Species	Size/Specification	Planting Density
	20	Acer campestre	1 u 1 (30-45)	2m centres, double staggered row
21	20	Corylus avellana	1 u 1 (60-90)	As above
21	20	Crataegus monogyna	1 u 1 + 1 (30-45)	As above
21	20	Ilex aquifolium	3L cg/60-80	As above
21	20	Malus sylvestris	45-60 transplant	As above
21	20	Prunus avium	90-120 transplant	As above

PLANTING NOTES:

All trees to be adequately staked and tied.

Standards to be fitted with spiral guards, transplants with 750 high, 200 diameter tree tubes.

Backfill to tree holes to consist of topsoil and peat free tree planting compost in equal parts, 50 gms Enmag and 5 gms P4 moisture retention crystals well mixed throughout.

Mixed boundary hedges are to be planted with 3 plants per metre, and in a double staggered row.

Understorey planting mix to be planted at 2m centres in a double staggered row.


3338/03

DETERMINED PLAN

17 JUL 2002

ISSUED

Rev		
A	Amendments to layout and landscape	June 2002
	This will now change to file ref: 520/26	

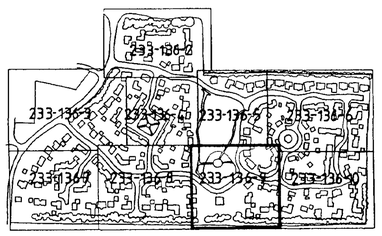


DEEPING ST NICHOLAS

LANDSCAPE DETAILS

DWG No 233-136-9 Scale 1:200 October 2001

Chartered Town Planners
Chartered Landscape
rdc
Robert Doughty Consultancy

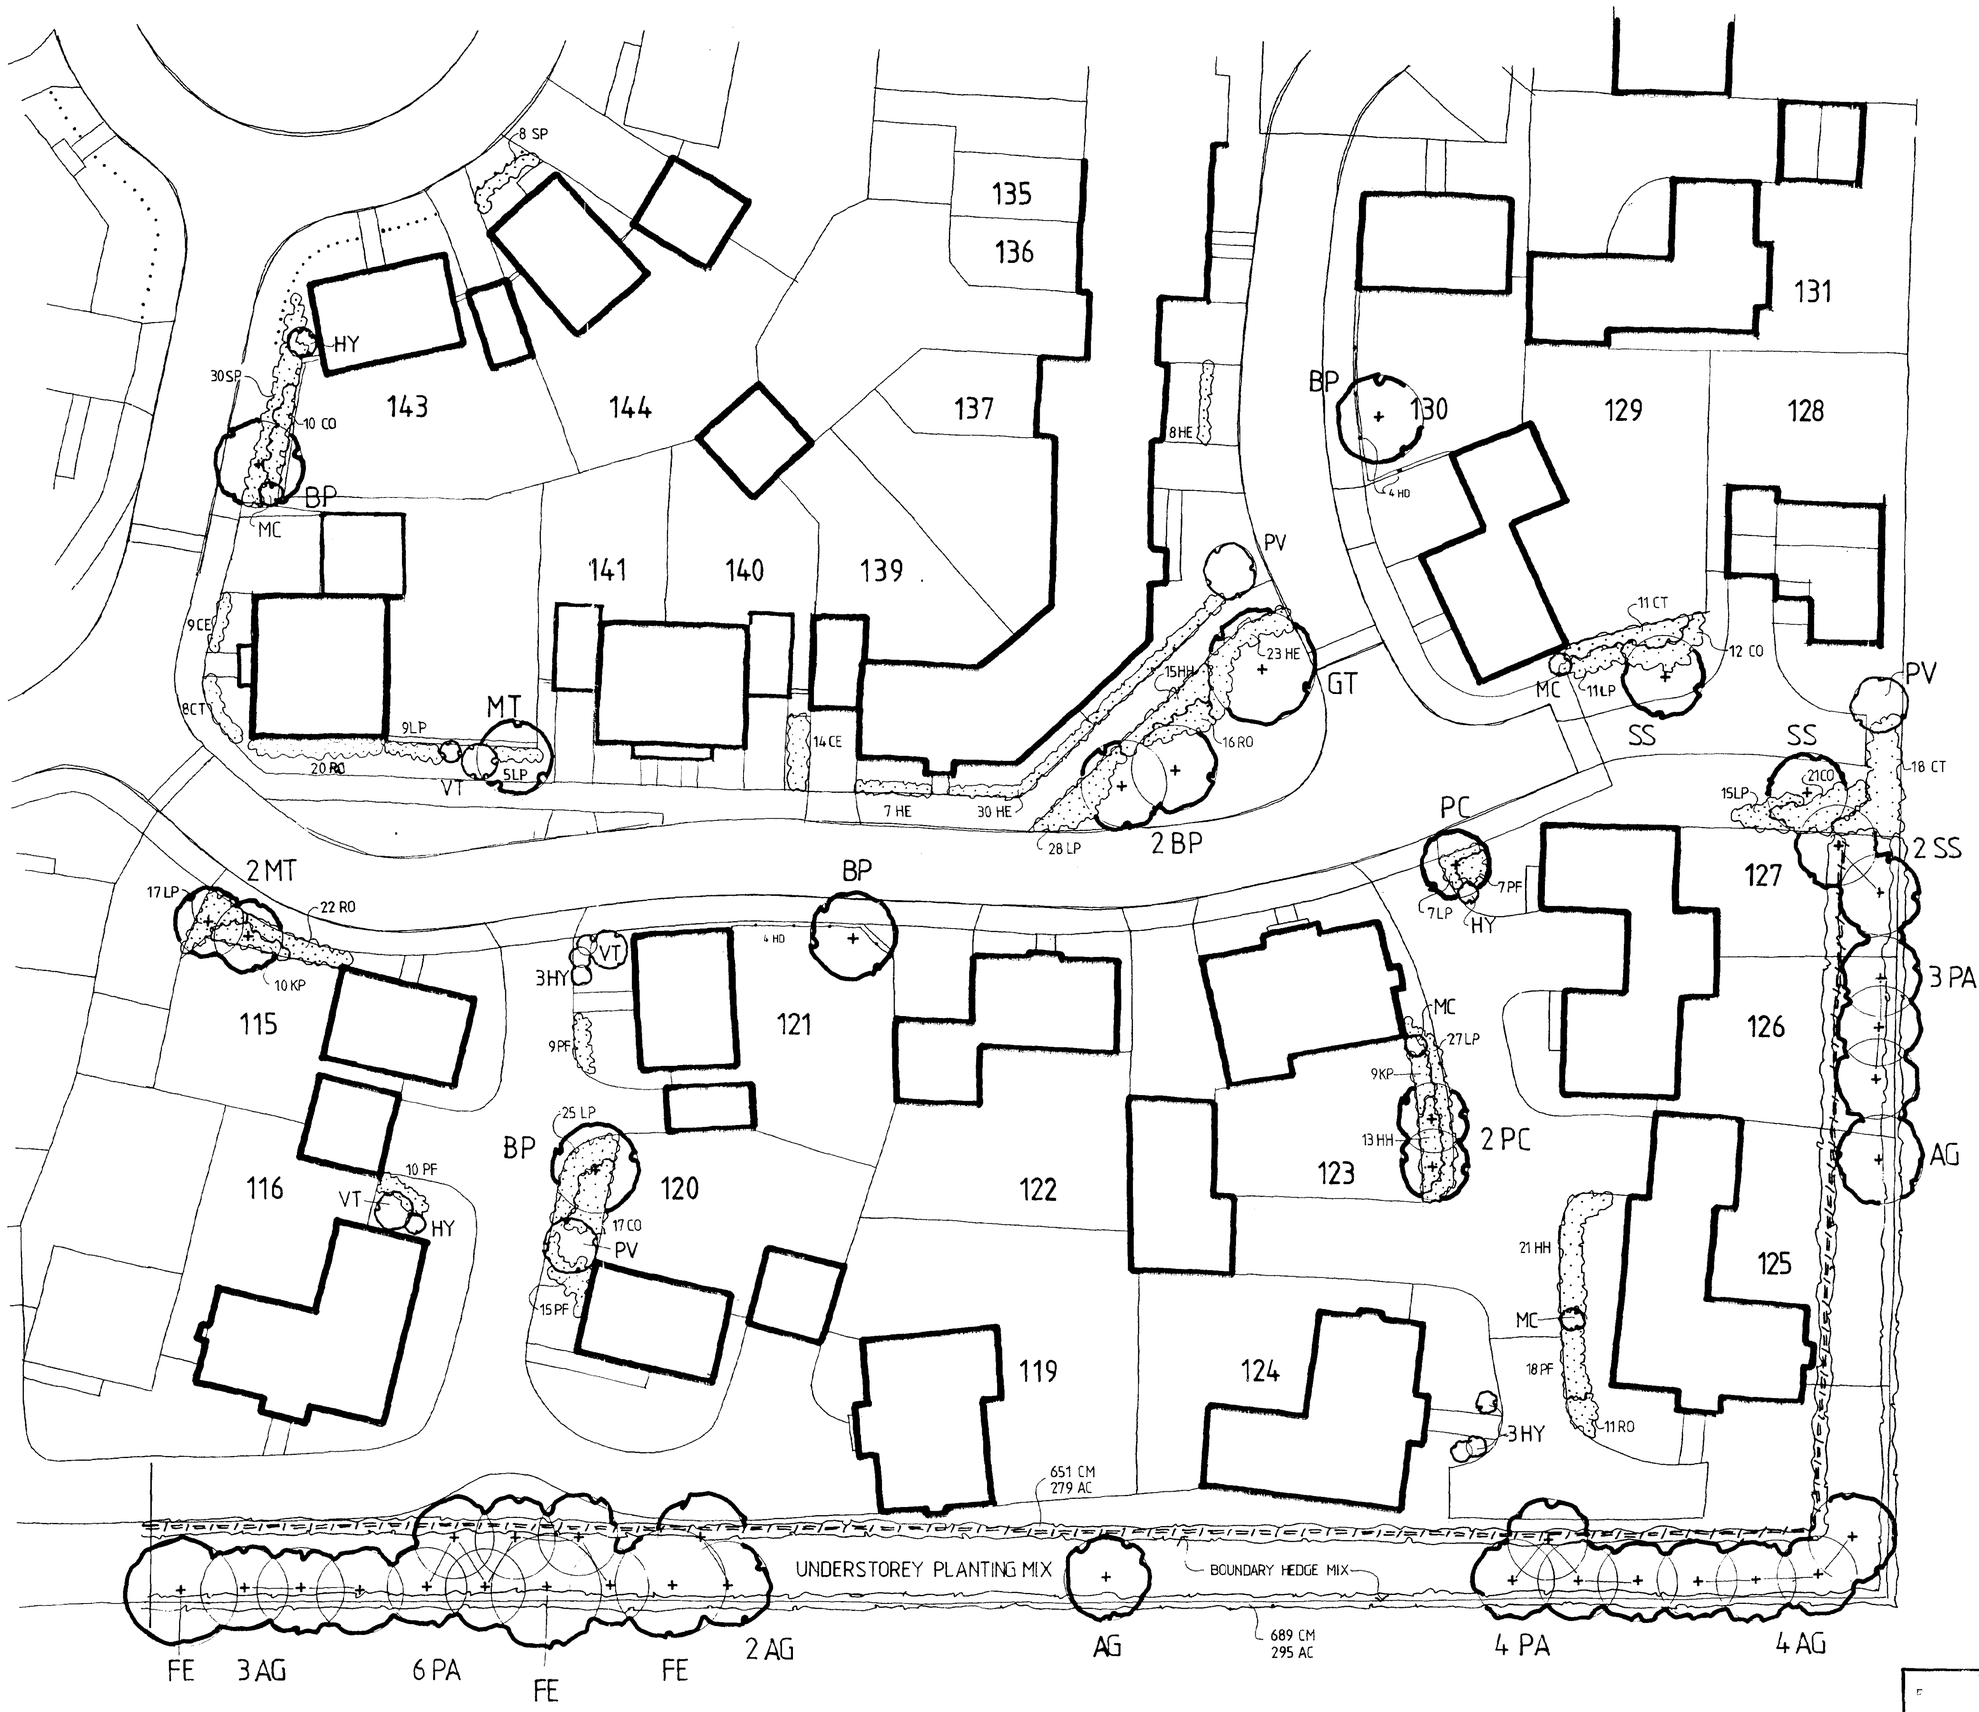

ALLISON HOMES EASTERN LIMITED

PLANTING SCHEDULE

STREET & OPEN SPACE TREES

No.	Ref	Species	Size/Specification	Planting density
6	BP	Betula pendula	10L pot/175-200	As shown
1	GT	Gleditsia triacanthos 'Sunburst'	10L pot/175-200	As shown
3	MT	Malus tchoskii	Standard/8-10	As shown
3	PC	Pyrus calleryana 'Chanticleer'	Selected standard/10-12	As shown
4	SS	Sorbus aucuparia 'Sheerwater Seedling'	Selected standard/10-12	As shown

SPECIMEN, BORDER & HEDGING SHRUBS

No.	Ref	Species	Size/Specification	Planting density
23	CE	Ceanothus thyrsiflorus repens	3L pot/30-40 Dia	750mm centres
37	CT	Choisya ternata	3L pot/40-60	1000mm centres
60	CO	Cornus stolonifera 'Kelsyi'	3L pot/30-40	750mm centres
68	HE	Hebe 'Marjorie'	3L pot/20-30	750mm centres
49	HH	Hypericum 'Hidcote'	3L pot/30-40	750mm centres
9	HY	Hydrangea macrophylla 'Blue Wave'	10L pot/60-80	As shown
144	LP	Lonicera pileata	3L pot/30-40 Dia	600mm centres
19	KP	Kerria japonica 'Pleniflora'	3L pot/40-60	750mm centres
4	MC	Mahonia media 'Charity'	10L pot/60-80	As shown
3	PV	Philadelphus 'Virginal'	10L pot/80-100	As shown
59	PF	Potentilla fruticosa 'Abbotswood'	3L pot/20-30 Dia	600mm centres
69	RO	Rosa 'The Fairy'	3L pot/40-60	500mm centres
38	SP	Spiraea nipponica 'Snowmound'	3L pot/40-60	750mm centres
3	VT	Viburnum tinus	10L pot/60-80	As shown

CLIMBERS

No.	Ref	Species	Size/Specification	Planting density
4	HD	Hedera canariensis 'Gloire de Marengo'	2L/40-60	As shown

BOUNDARY HEDGEROW MIX

No.	(%)	Species	Size/Specification	Planting Density
574	30	Acer campestre	1 u 1 (30-45)	3 plants/metre
1340	70	Crataegus monogyna	1 u 1 + 1 (30-45)	3 plants/metre

TREE BELT

PRINCIPLE TREES

No.	Ref	Species	Size/Specification	Planting Density
11	AG	Alnus glutinosa	180-240 Feathered	As shown
3	FE	Fraxinus excelsior	180-240 Feathered	As shown
13	PA	Prunus avium	180-240 Feathered	As shown

UNDERSTOREY PLANTING MIX

No.	(%)	Species	Size/Specification	Planting Density
31	20	Acer campestre	1 u 1 (30-45)	2m centres, double staggered row
31	20	Corylus avellana	1 u 1 (60-90)	As above
31	20	Crataegus monogyna	1 u 1 + 1 (30-45)	As above
31	20	Ilex aquifolium	3L cg/60-80	As above
31	20	Malus sylvestris	45-60 transplant	As above

PLANTING NOTES:

All trees to be adequately staked and tied.

Standards to be fitted with spiral guards, transplants with 750 high, 200 diameter tree tubes.

Backfill to tree holes to consist of topsoil and peat free tree planting compost in equal parts, 50 gms Enmag and 5 gms P4 moisture retention crystals well mixed throughout.

Mixed boundary hedges are to be planted with 3 plants per metre, and in a double staggered row.


Understorey planting mix to be planted at 2m centres in a double staggered row.

Rev A Amendments to layout and landscape June 2002

This will now change to file ref: 520/26

DRAWING DETERMINED NORTH

DRAWINGS
17 JUL 2002
ISSUED

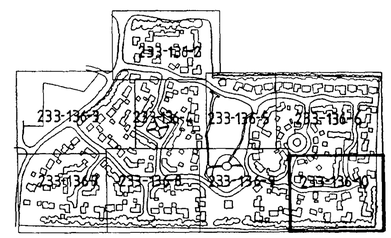

DEEPING ST NICHOLAS

LANDSCAPE DETAILS

DWG No 233-136-10 Scale 1:200 October 2001

DC
14 MAR 2003

Chartered Town Planners
Chartered Landscape
rdc
Robert Doughty Consultancy