
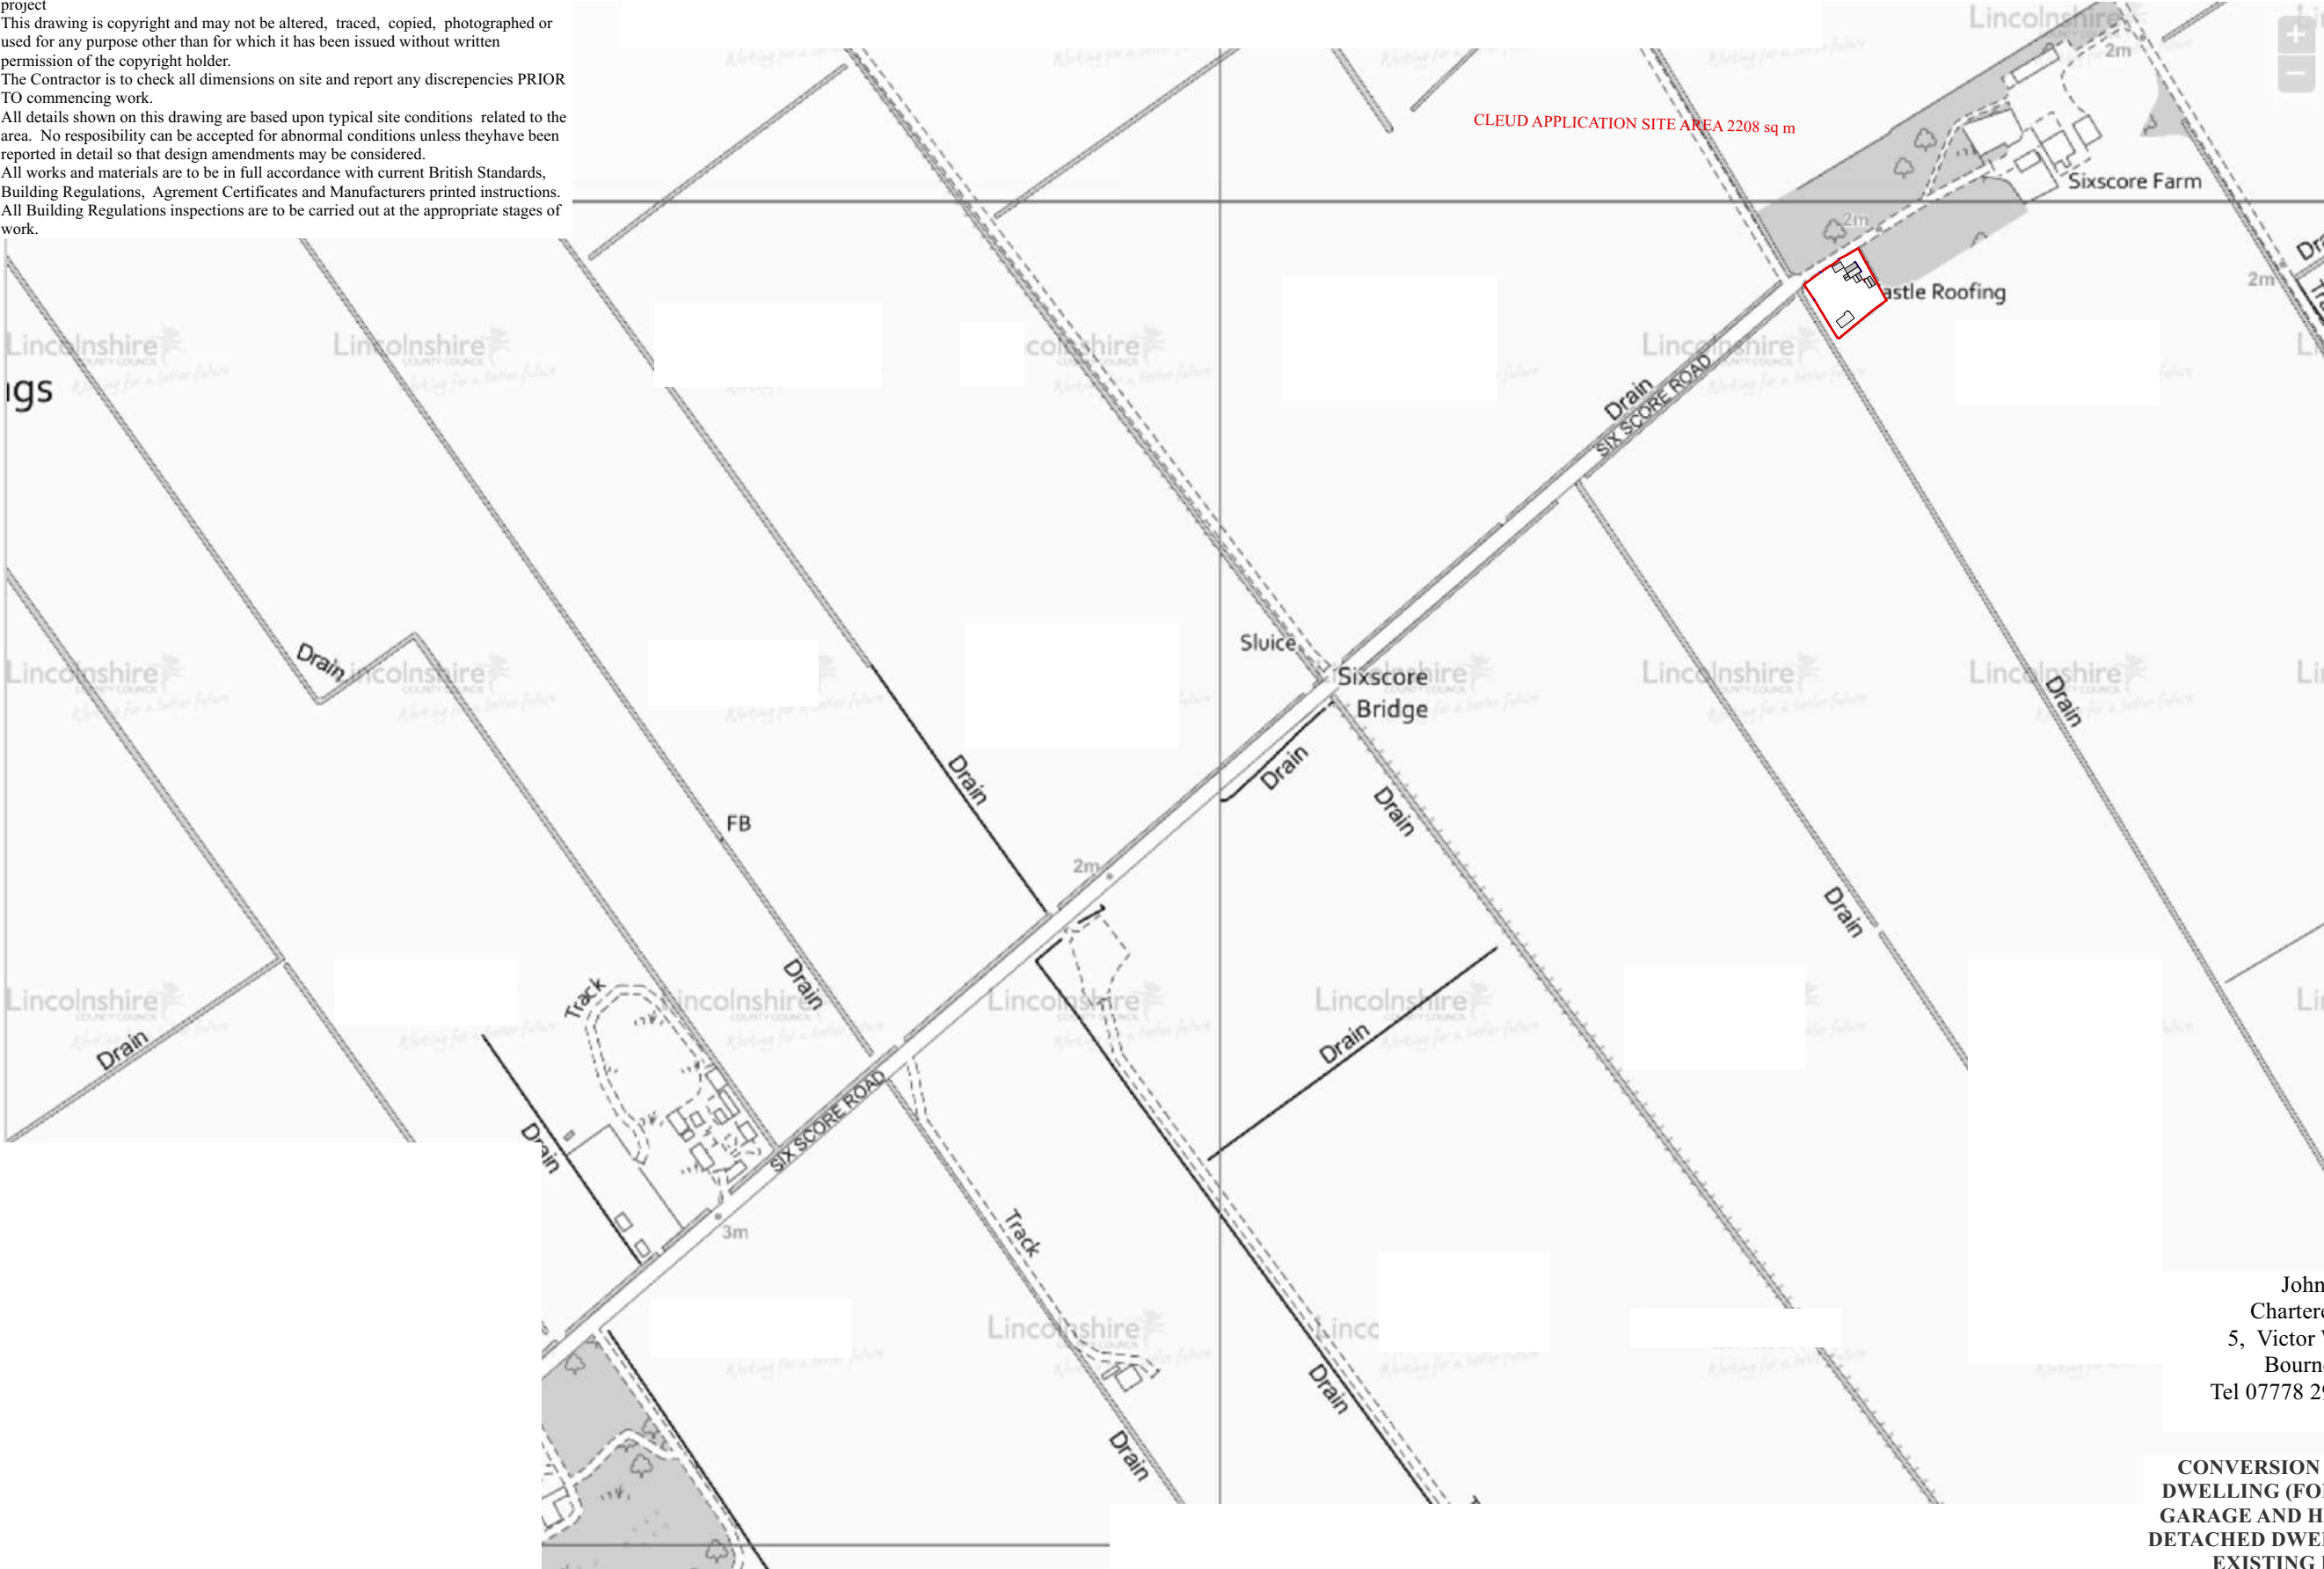
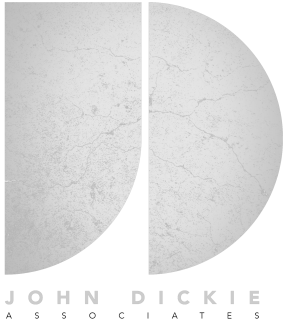


NOTES
Do NOT scale from this drawing or any other prepared by JDA in connection with this project
This drawing is copyright and may not be altered, traced, copied, photographed or used for any purpose other than for which it has been issued without written permission of the copyright holder.
The Contractor is to check all dimensions on site and report any discrepancies PRIOR TO commencing work.
All details shown on this drawing are based upon typical site conditions related to the area. No responsibility can be accepted for abnormal conditions unless they have been reported in detail so that design amendments may be considered.
All works and materials are to be in full accordance with current British Standards, Building Regulations, Agreement Certificates and Manufacturers printed instructions.
All Building Regulations inspections are to be carried out at the appropriate stages of work.

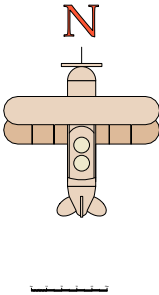

John Dickie Associates
Chartered Building Engineers
5, Victor Way, Cherry Holt Road,
Bourne, Lincs PE10 9PT
Tel 07778 297733 jda@ndirect.co.uk

CONVERSION OF EXISTING INDEPENDENT DWELLING (FORMALLY AN 'ANNEXE') INTO A GARAGE AND HOME OFFICE, ERECTION OF A DETACHED DWELLING AND CHANGE OF USE OF EXISTING INDUSTRIAL UNIT INTO A GARAGE/HOME OFFICE

**Six Score Road, Langtoft, Lincs PE6 9QF
Easting 515189. Northing 312927**

**Drawing Title : Location Plan
Date : April 2023
Scales 1 to 5000 at A3 Portrait**

Drawing No JDA/2023/880/OS/002