Primary Site Stack - LARGE

CONSORTIUM SIGN BOARD

PW1-L
10' X 5'
3000 x 1500mm

PW2-L
10' X 20"
3000 X 500mm

PW3-L
10' x 15"
3000 x 375mm

PW4-L
10' x 15"
3000 x 375mm

PW5-L
10' x 2' 6"
3000 x 750mm



Planni elopmer
2 MAR 2002
Ref

Sign stack illustrated is supported by 2-20' (6000mm) x 4.5" (114mm) posts with 2" (50mm) rail system.


FOR FURTHER ASSISTANCE OR TO PLACE AN ORDER
PLEASE CONTACT US ON:

0161-430 7810

0161-406 6237

MIDWAY DESIGNS LIMITED
PEAR INDUSTRIAL ESTATE STOCKPORT ROAD BREDBURY STOCKPORT CHESHIRE SK6 2BP

Planni opmen
25 MAR 2002
Ref 0347/02

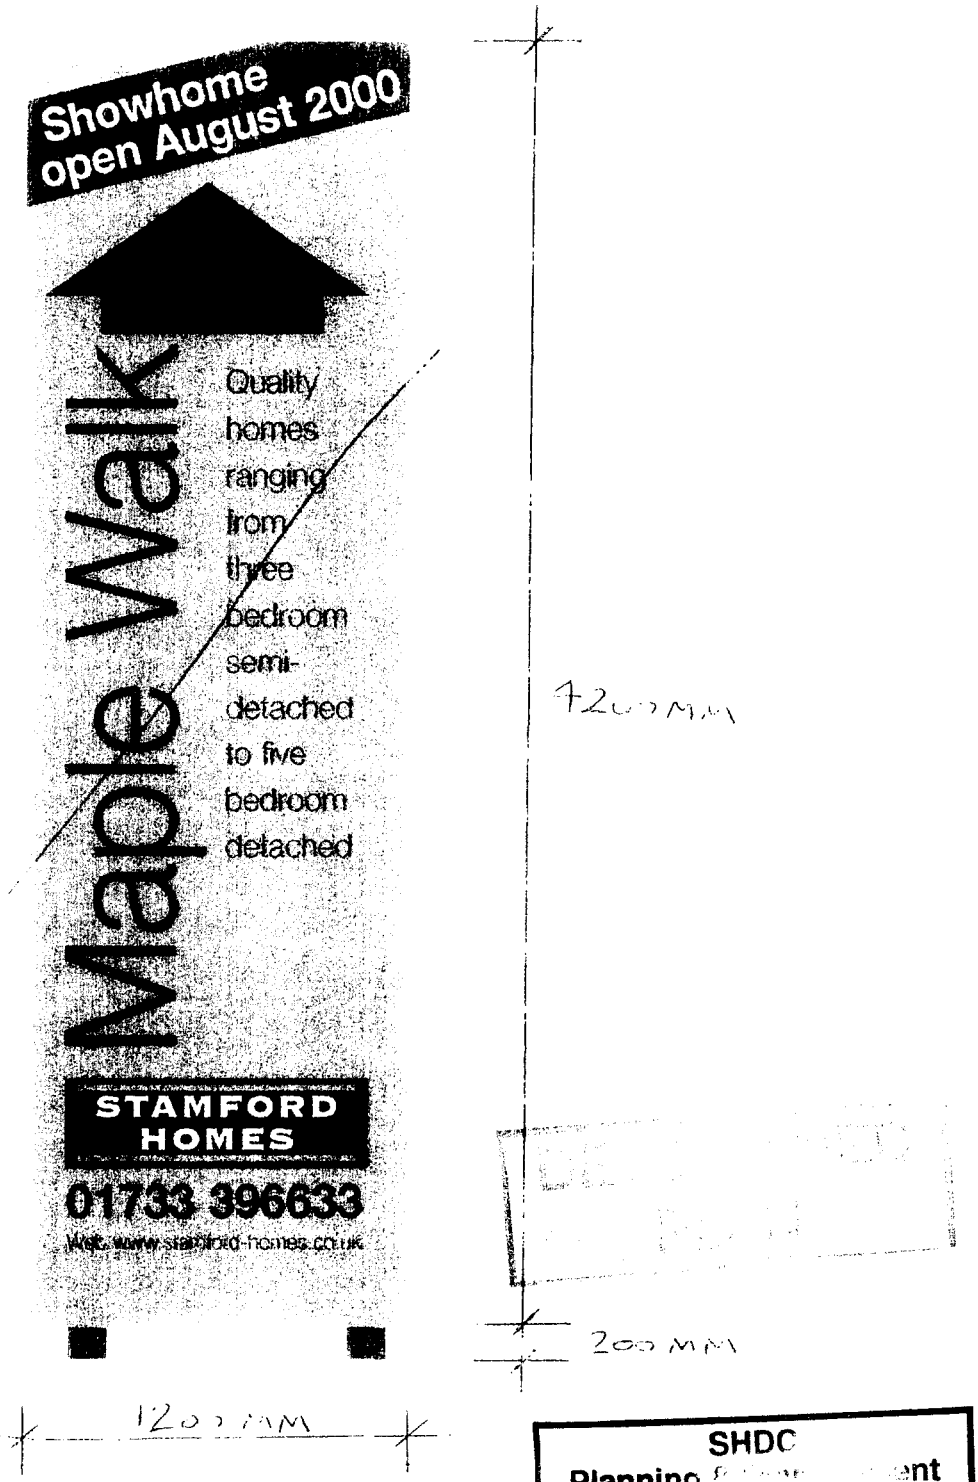


SHDC
Planning
25 MAR 2002
0347/02

STAMFORD HOMES LIMITED

SIGNBOARD

TEXT STYLE AND HEIGHT AS SHOWN EXACT WORDING WILL DIFFER ON SITE TO SITE BASIS.

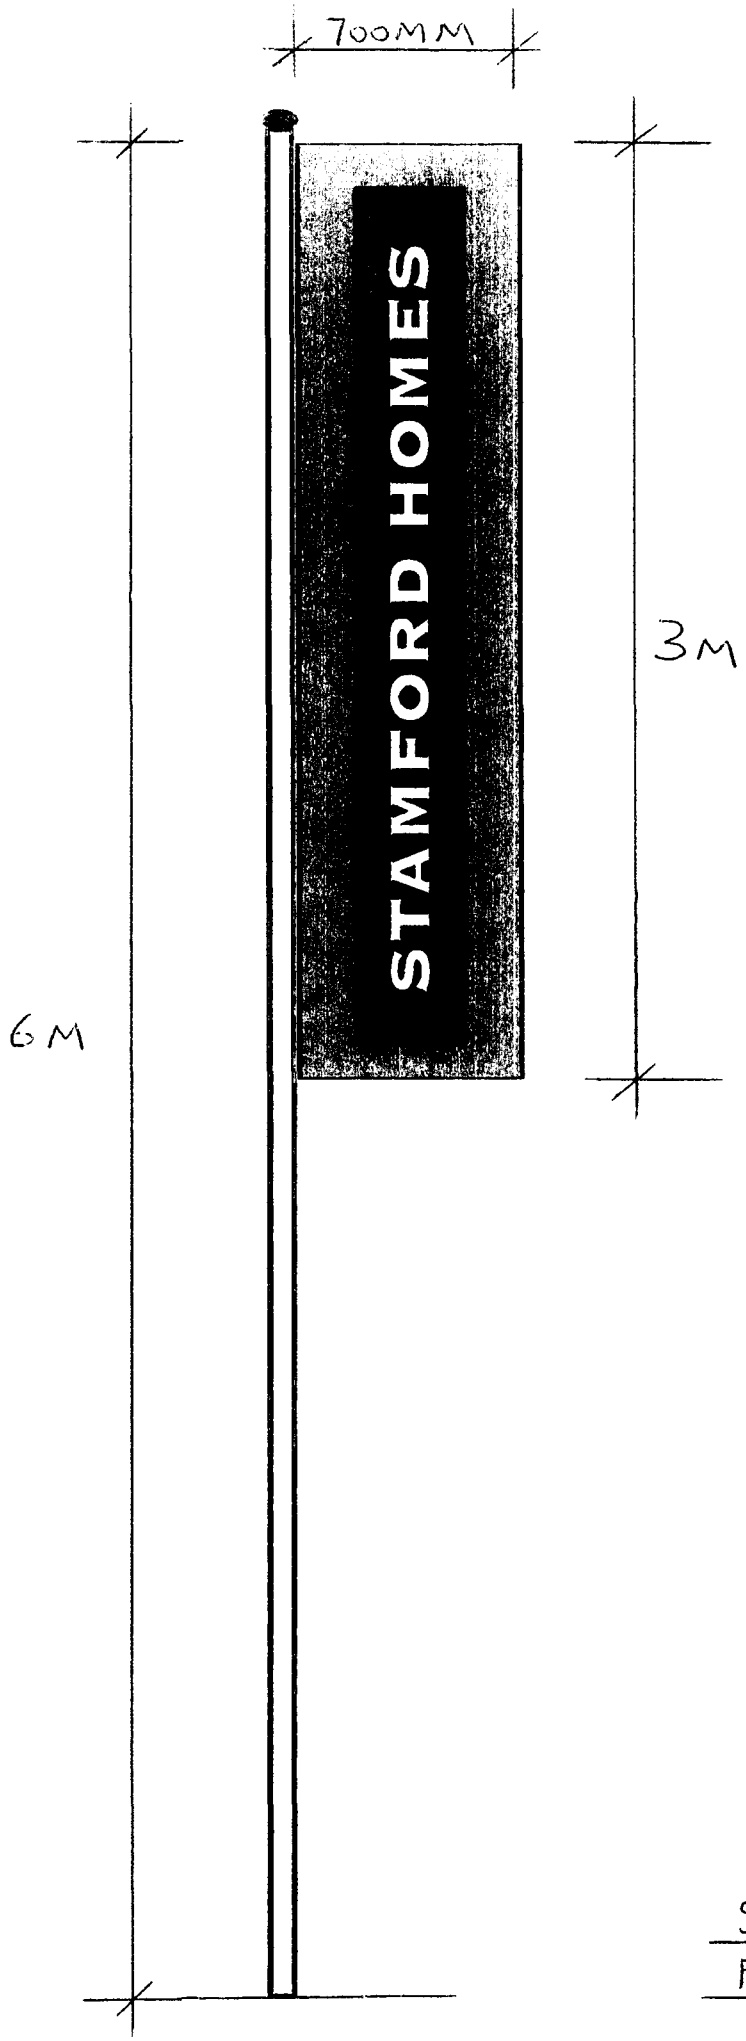

Plann
25 MAR 2002
Ref: C347/02

STAMFORD HOMES LIMITED
FLAGPOLE (NOT TO SCALE)

LITTLEWORTH DROVE - A16 TRUNK ROAD

NEW ROAD

2 No. CONGESTION SIGNAGE WITH 6 No. FLAGS

9x160 visibility splays

4.5x90 visibility splays

existing trees shown hatched

1.5 verges
6.75 road
1.8 footways

SHL SALES SIGN

3 No. FLAGS

5.0 road
1.8 footways

existing trees shown hatched

SITE BOUNDARY - AREA SH 1

HOUSE TYPES

B150	3 BEDROOMED	4
L250	4 BEDROOMED	2
H250/260	4 BEDROOMED	2
H150	4 BEDROOMED	4
H290	4 BEDROOMED	3
L540	4 BEDROOMED	2
	TOTAL	17

SITE BOUNDARY - AREA SH 2

HOUSE TYPES

K150	2 BEDROOMED	6
B150	3 BEDROOMED	4
L250	4 BEDROOMED	4
H250	4 BEDROOMED	3
L540	4 BEDROOMED	4
H290	4 BEDROOMED	4
H560	4 BEDROOMED	2
B560	5 BEDROOMED	1
	TOTAL	28

NORTH

NOTE: ● INDICATES DUSK-TO-DAWN LIGHTING BOLLARD

DETERMINED PLAN

Planning
25 MAR 2002
Ref 0347/02

Rev	Notes	Date
A	TURNING HEAD TO AREA SH 2 AMENDED CONGESTION SIGNAGE + FLAGS ADDED.	18/3/02

STAMFORD HOMES

STAMFORD HOMES LIMITED
ASHURST, SOUTHGATE PARK
BAKEWELL ROAD ORTON SOUTHGATE
PETERBOROUGH PE26YS
TEL : 01733 394400 FAX : 01733 396669

Title: **Deeping St Nicholas**

Dwg: **Proposed Site Layout Plan - Area SH1 and SH2**

Date	Drawn	Scale	Checked
08/01/02	TAC	1:500	LC

Dwg. No. **SH/349/01** Rev **A**