
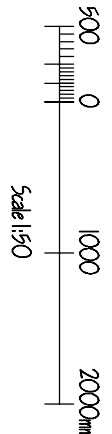
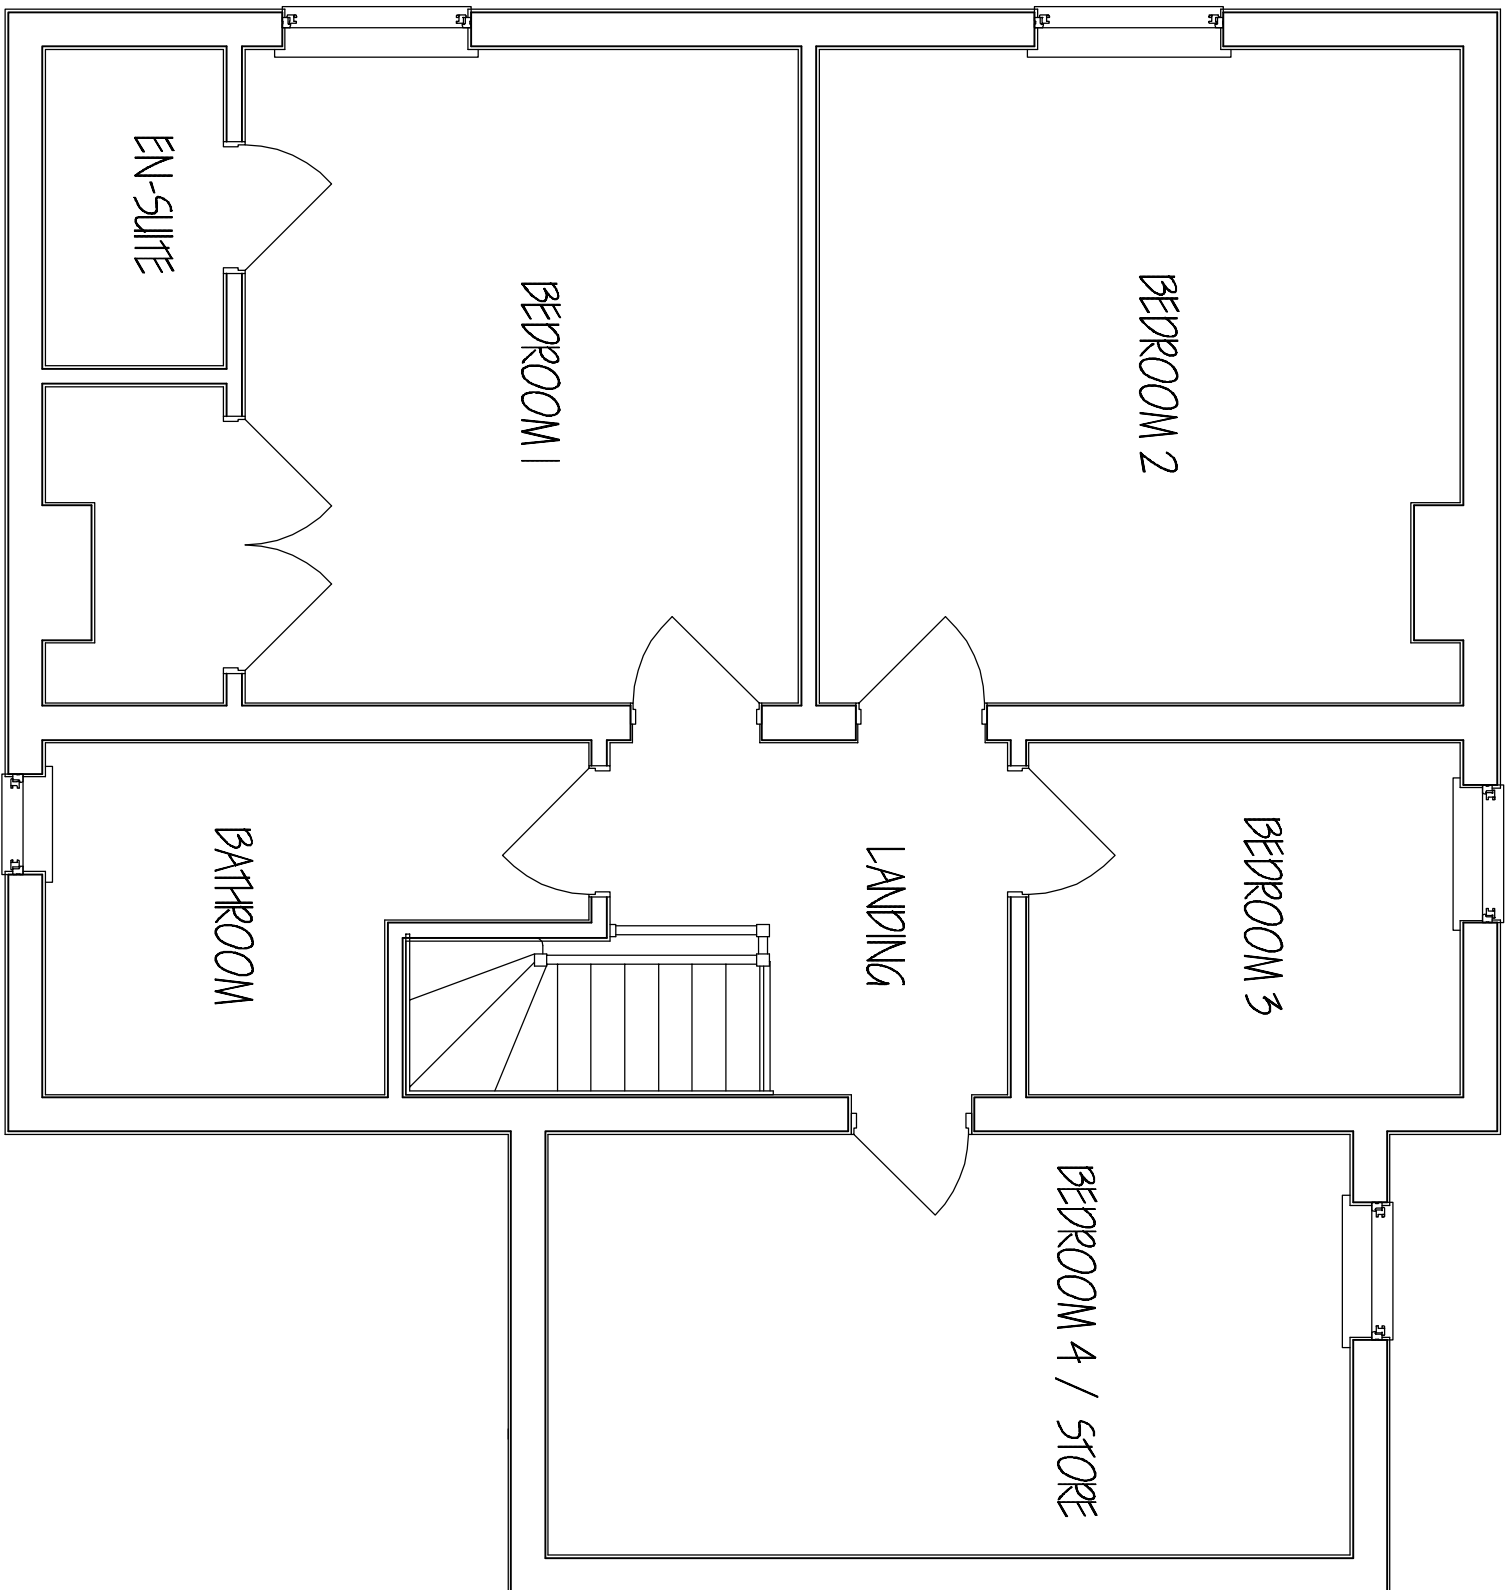


Rev No	Revision note	Date	Signature	Checked
--------	---------------	------	-----------	---------

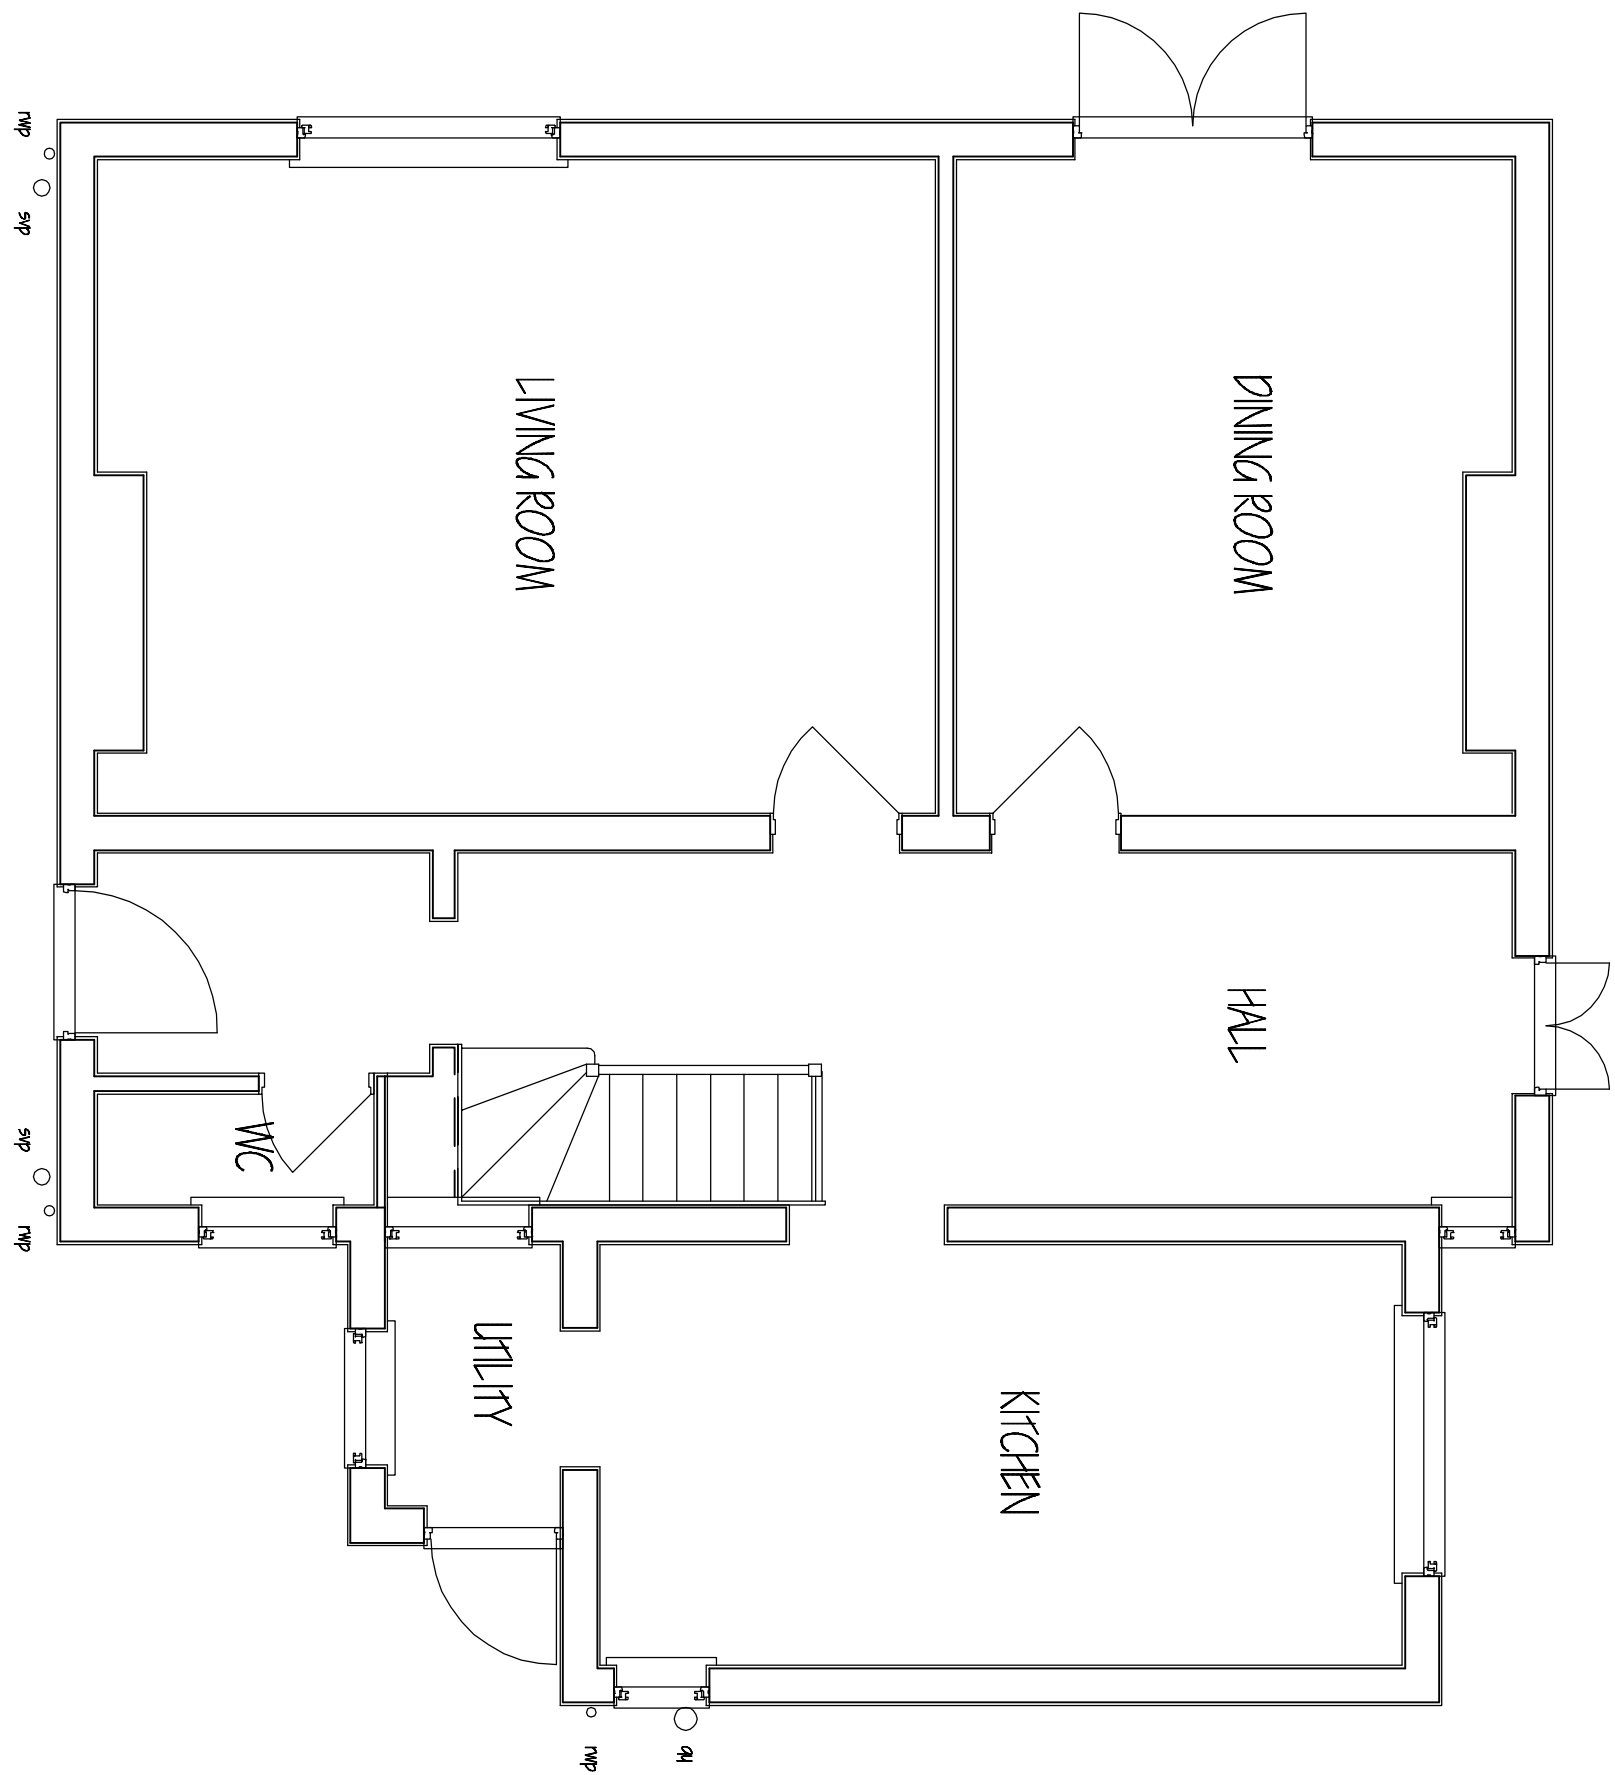

MR K L EA				ALTERATIONS AND EXTENSION TO DWELLING AND GARAGE	
STATION FARM COTTAGE, MAIN ROAD, DEERING ST NICHOLAS, SPALDING, LINCOLNSHIRE, PE11 3DP.				EXISTING FLOOR PLANS.	
Designed B	Created	Approved	File name	Date 17 FEB 2017	Drawn No 15 340M 1/1 64426 / 0021 / 20