
Existing Barn Details.

Approved under Planning Permission reference: HO3-1182-21 Dated 12th January 2022

MR JIM WYERS. EAST REACH FARM. HOP HOLE. DEEPING ST NICHOLAS. PE11 3HJ

drawing number
JW/20/A

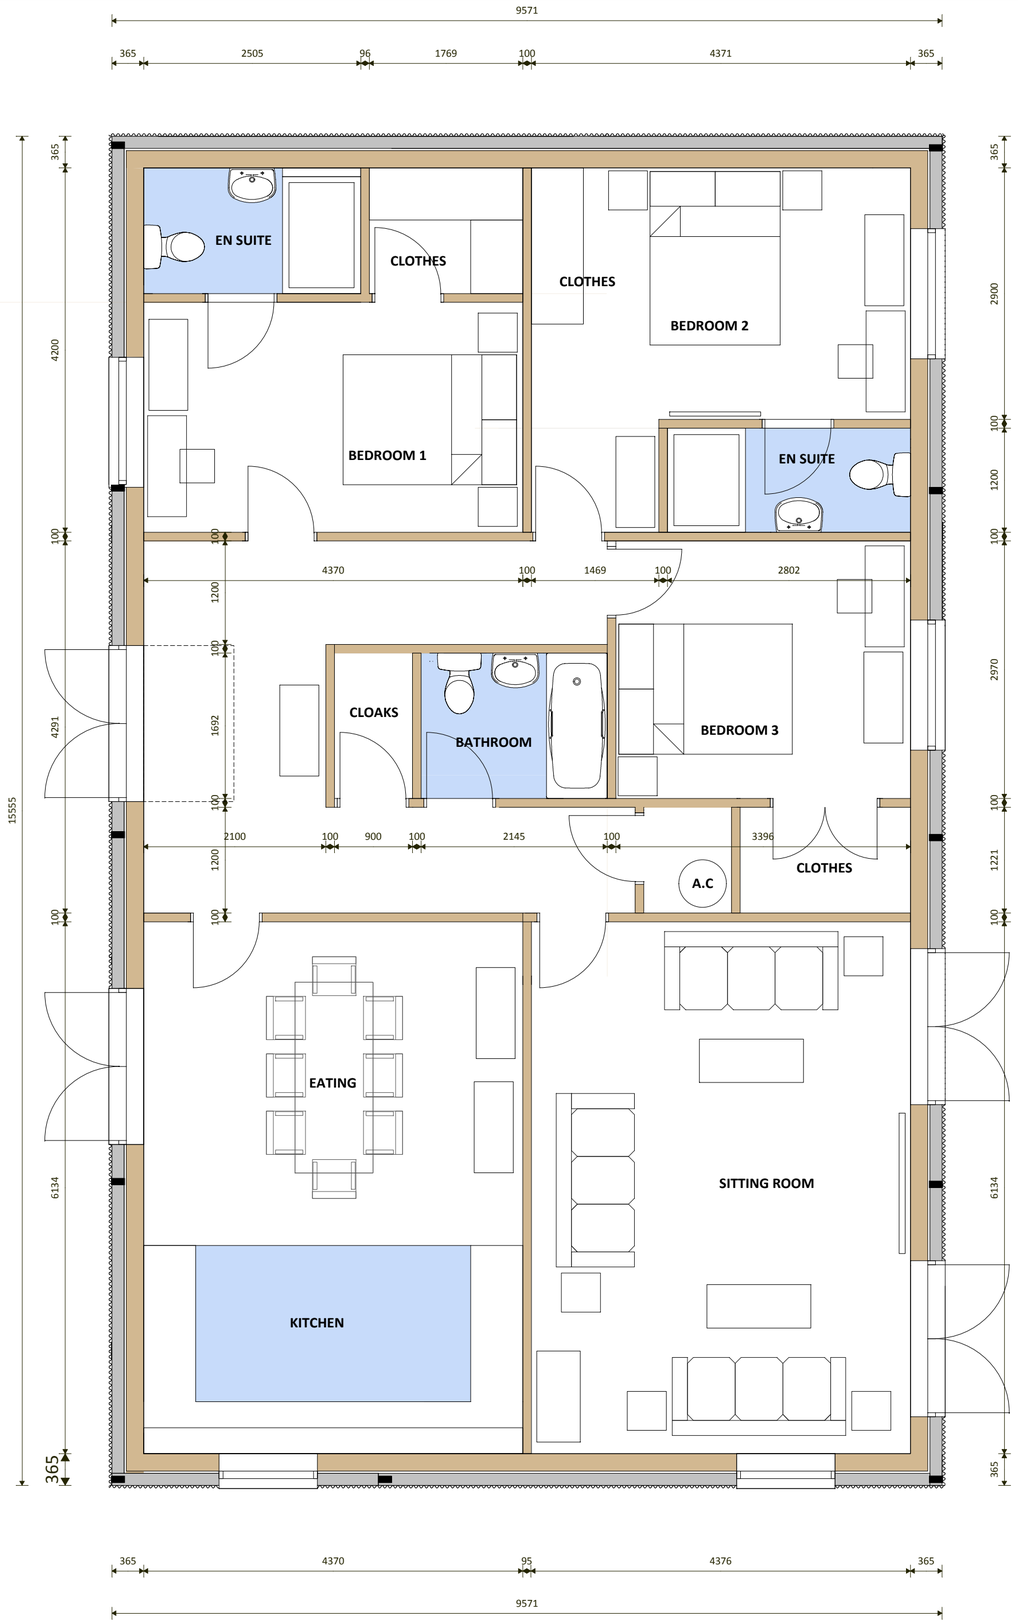





revision
A 14/10/2021 Drawing issued.

scale	date	drawn
1:50 Print at A2	OCTOBER 2021	PS

contract
MR JIM WYERS

PROPOSED GROUND FLOOR PLAN **(AREA 131m2)**


sharman architecture
OAK BARN. WILLOW DROVE. BOROUGH FEN. PETERBOROUGH. PE6 7QB
tel: 07724 529 094
email: paulsharman1@btinternet.com


MR JIM WYERS. EAST REACH FARM. HOP HOLE. DEEPING ST NICHOLAS. PE11 3HJ

drawing number
JW/18/A

0 5 10

NOTES
1 Do not scale from the drawings.
2 All drawings are the copyright of sharman architecture.

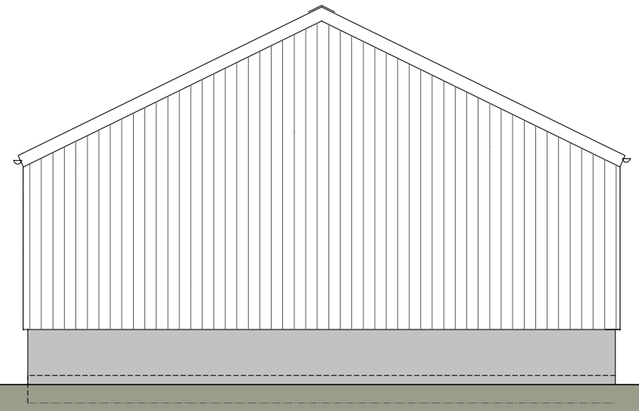

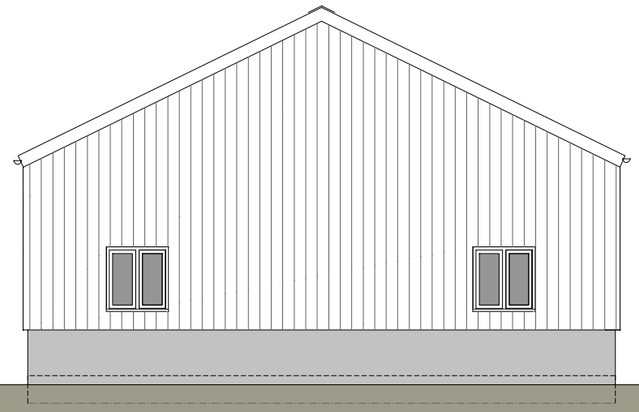

SOUTH FACING ASBESTOS BARN ELEVATION

SCALE	DATE	REVISIONS
1:100 Print at A3	OCTOBER 2021	A 14/10/2021 Drawing first issued.

PROJECT
PROPOSED ELEVATIONS (SHEET 7)


sharman architecture
OAK BARN. WILLOW DROVE. BOROUGH FEN. PETERBOROUGH. PE6 7QB
tel: 07724 529 094
email: paulsharman1@btinternet.com

MR JIM WYERS. EAST REACH FARM. HOP HOLE. DEEPING ST NICHOLAS. PE11 3HJ


drawing number
JW/19/A

0 5 10


NOTES
1 Do not scale from the drawings.
2 All drawings are the copyright of sharman architecture.

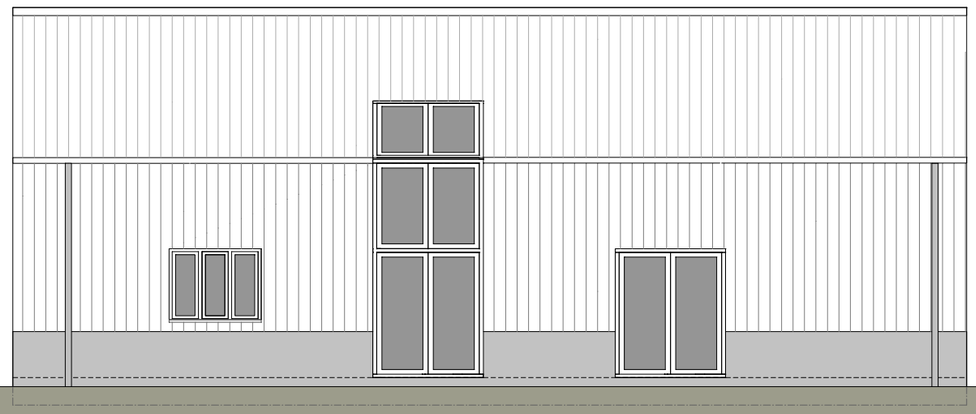

WEST FACING ASBESTOS BARN ELEVATION

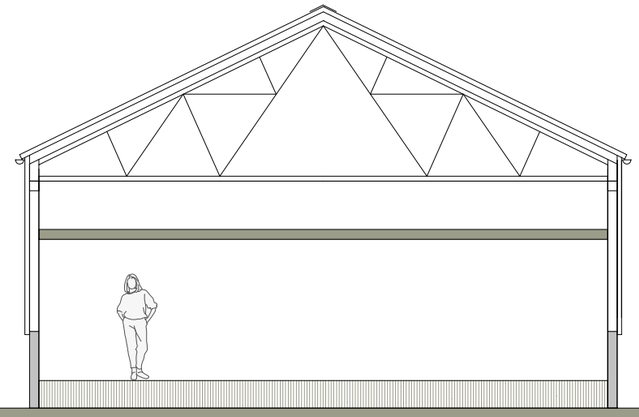

SECTION

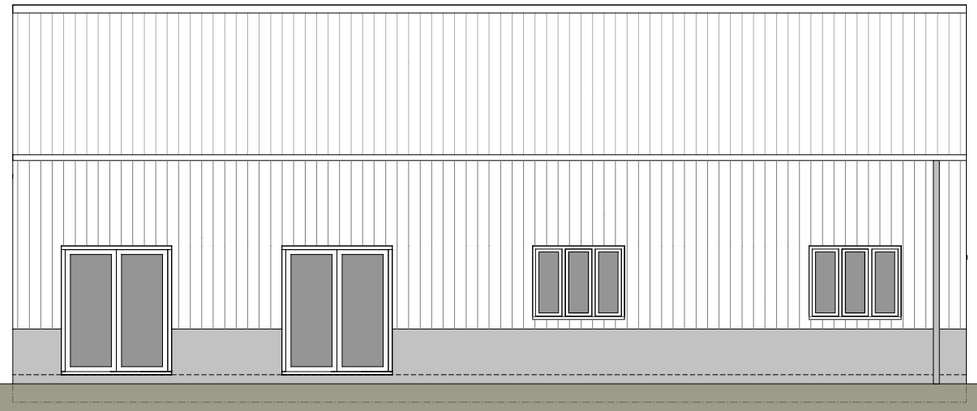

EAST FACING ASBESTOS BARN ELEVATION

SCALE	DATE	REVISIONS
1:100 Print at A3	**OCTOBER 2021**	A 14/10/2021 Drawing first issued.

PROJECT
PROPOSED ELEVATIONS (SHEET 8)

sharman architecture
OAK BARN. WILLOW DROVE. BOROUGH FEN. PETERBOROUGH. PE6 7QB
tel: 07724 529 094 email: paulsharman1@btinternet.com