© Design Copyright reserved. Written consent must be obtained before copying or reproducing this drawing. Do not scale this drawing, use figured dimensions only. Contractors are responsible for taking and checking site dimensions. Any discrepancy must be reported to the Architectural Technologist immediately.

NORTH

ORCARD BUNGALOW

Ex 1.8m c.b. fence

Ex driveway taken out.

Lincs post and rail fence with Beech hedge to rear and side.

New Driveway

8.0m

PROPOSED SITE

0.1 ha.

3m

22.5m

25.0m

35.0m

2m

3.5m

Development restricted to this area

Ex. Beech hedge

3.9m


3m

Vehicle crossing constructed in accordance with L.C.C. Highways specification

To Spalding

A 16 MAIN ROAD/ LITTLEWORTH DROVE

To Market Deeping

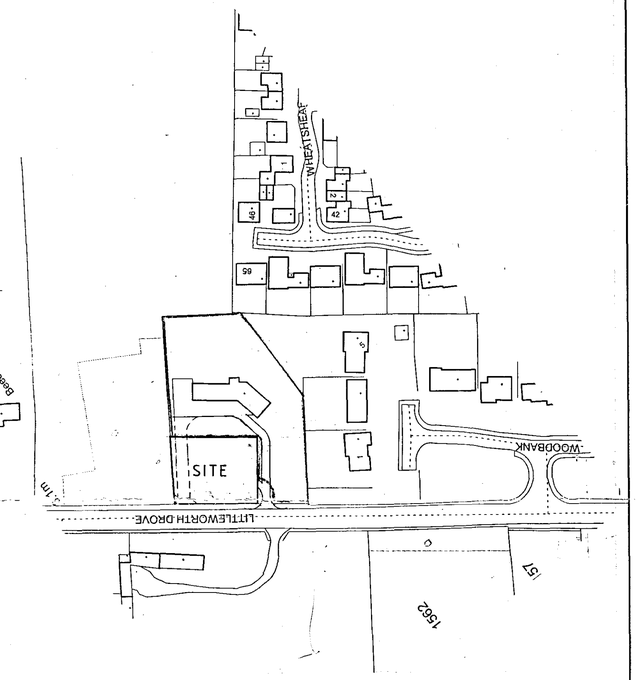

Ordnance Survey © Crown Copyright 2006. All rights reserved. Licence number 100020449, Plotted Scale - 1:1250

NEIL DOWLMAN ARCHITECTURE LTD LICENCE NO. 100040661.

SOUTH HOLLAND DISTRICT COUNCIL PLANNING & DEVELOPMENT 16 MAR 2006 Ref. 036/06

LOCATION PLAN 1:1250

NEIL DOWLMAN Architecture
Neil Dowlman Architecture Ltd
14 Main Ridge
Boston, Lincs PE21 6QQ
Tel: 01205 357272 Fax: 01205 351115
Email: boston@neildowlman-architecture.co.uk
Offices also Boston & Grantham
www.neildowlman-architecture.co.uk
Members of The Royal Institute of British Architects
Members of British Institute of Architectural Technologists
Corporate Building Engineer
Chartered Architects * Architectural Technologists
Designers * Building Engineers * Project Managers
Planning Supervisors * Party wall Surveyors * Access Consultants

DETERMINED PLAN

Client: Mr. & Mrs. Carmichael

Project: Proposed Building Plot Orchard Bungalow Deeping St Nicholas

Title: Site & Location Plans

Scale: 1:200 1:1250

Date: 07/02/06

Drawn by: G.A.R.

Drawing No.: B1759/03

Revision: