


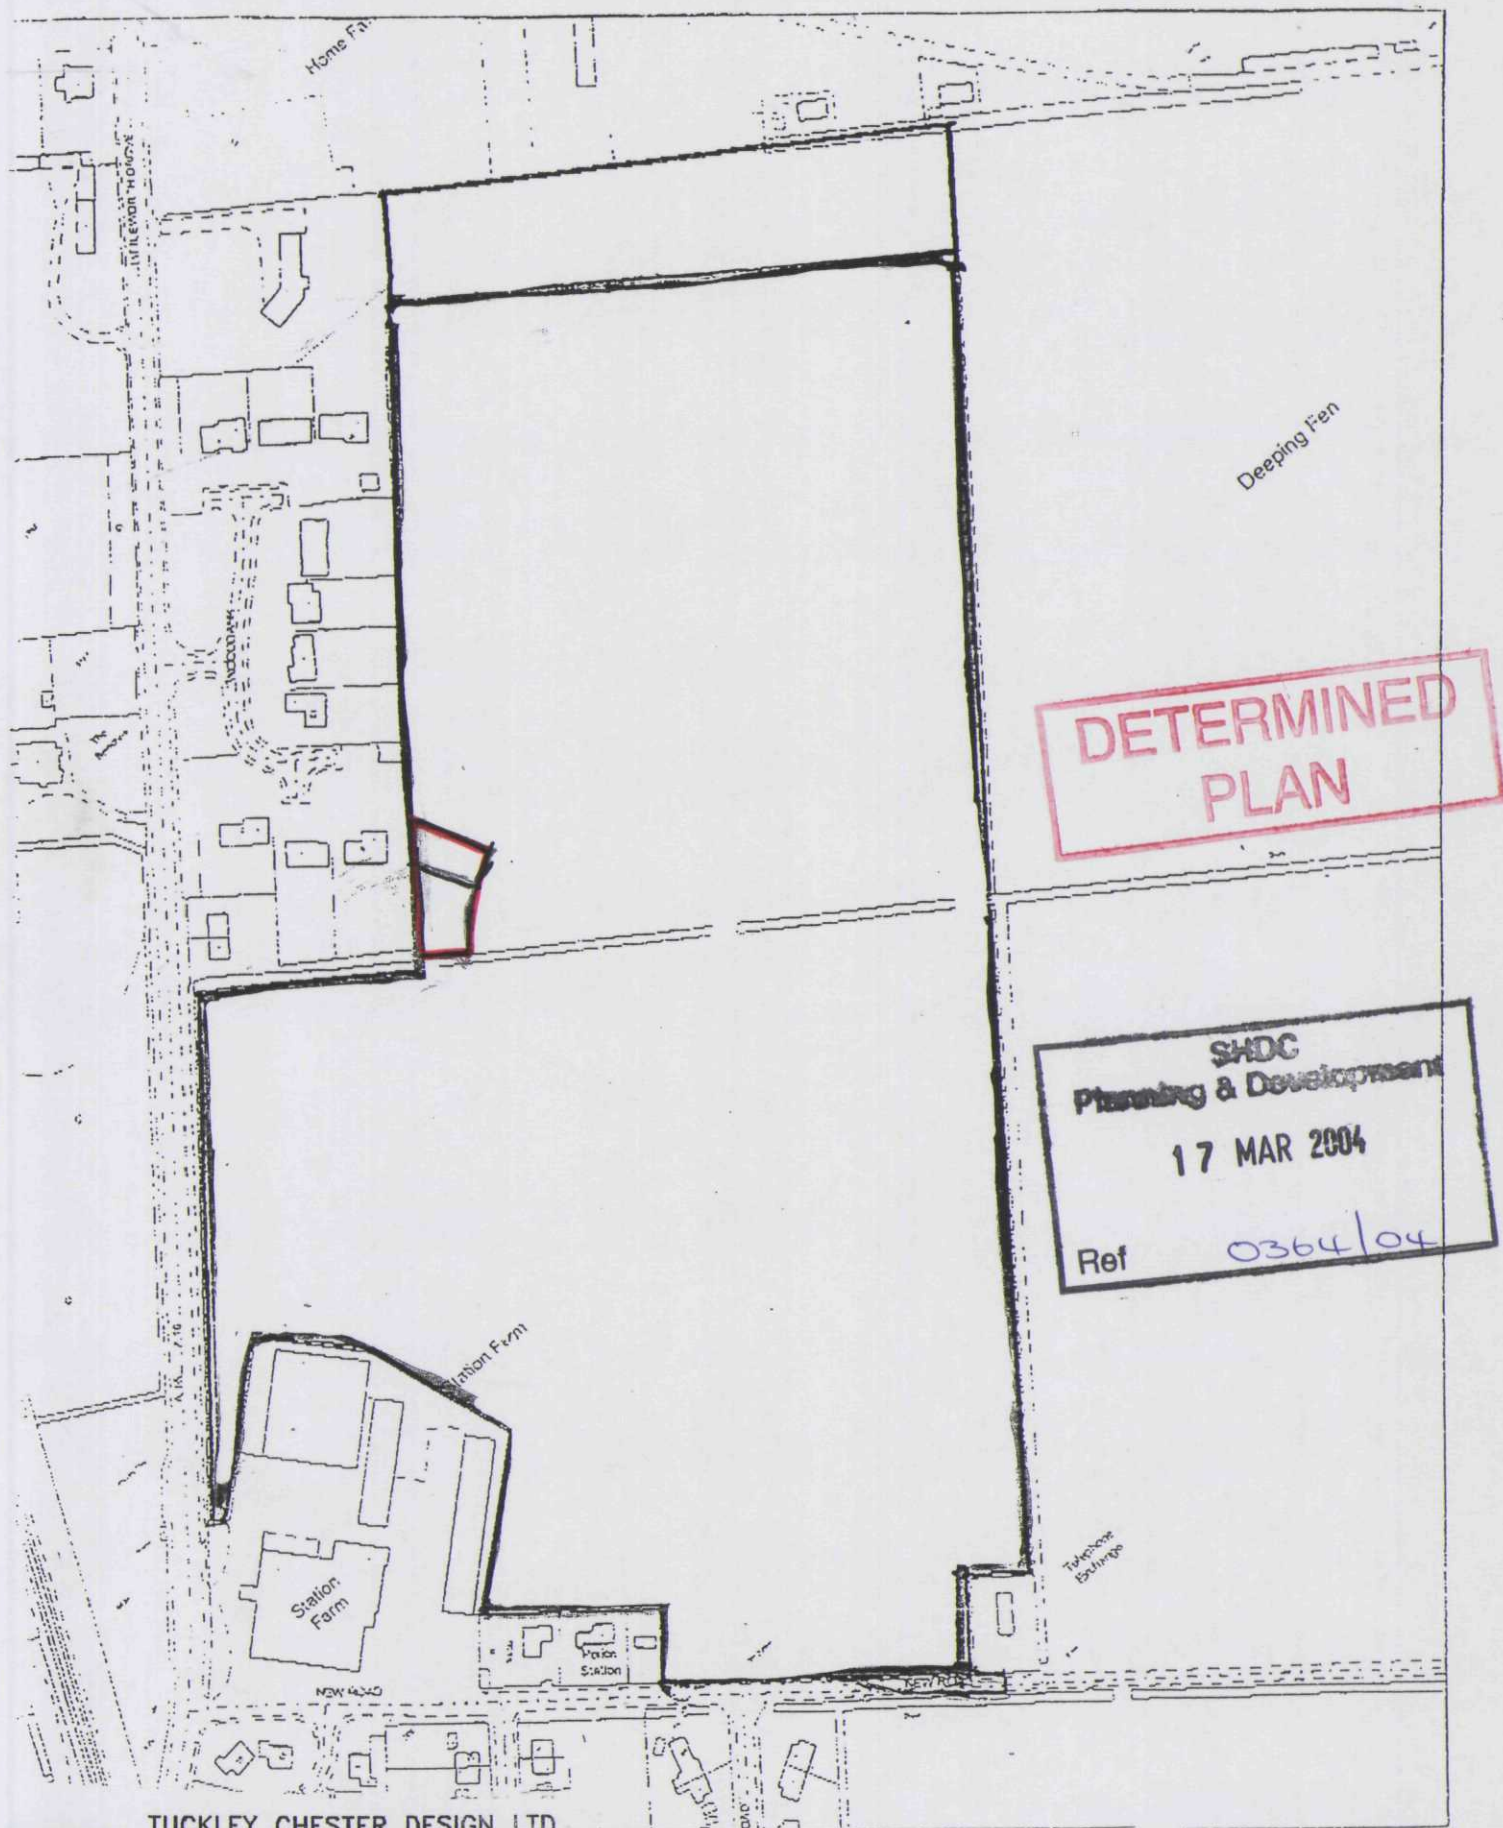

TUCKLEY CHESTER DESIGN LTD

PLANNING AND DESIGN
Unit 9, The Bell Plantation
Walling Street, Towcester
Northants, NN12 6HN

Tel No: (01327)359222 Fax: (01327)358814
E-Mail: Tuckleychester@BTconnect.com

Scale:
1:2500

Land off New Road, Deeping St Nicholas
Spalding, Lincs - Persimmon Homes (E.Mids) Ltd
Site Location Plan

This drawing is copyright. Contractors must check all dimensions on site. Only figured dimensions to be worked to. Any discrepancies to be immediately reported to the architect before proceeding.