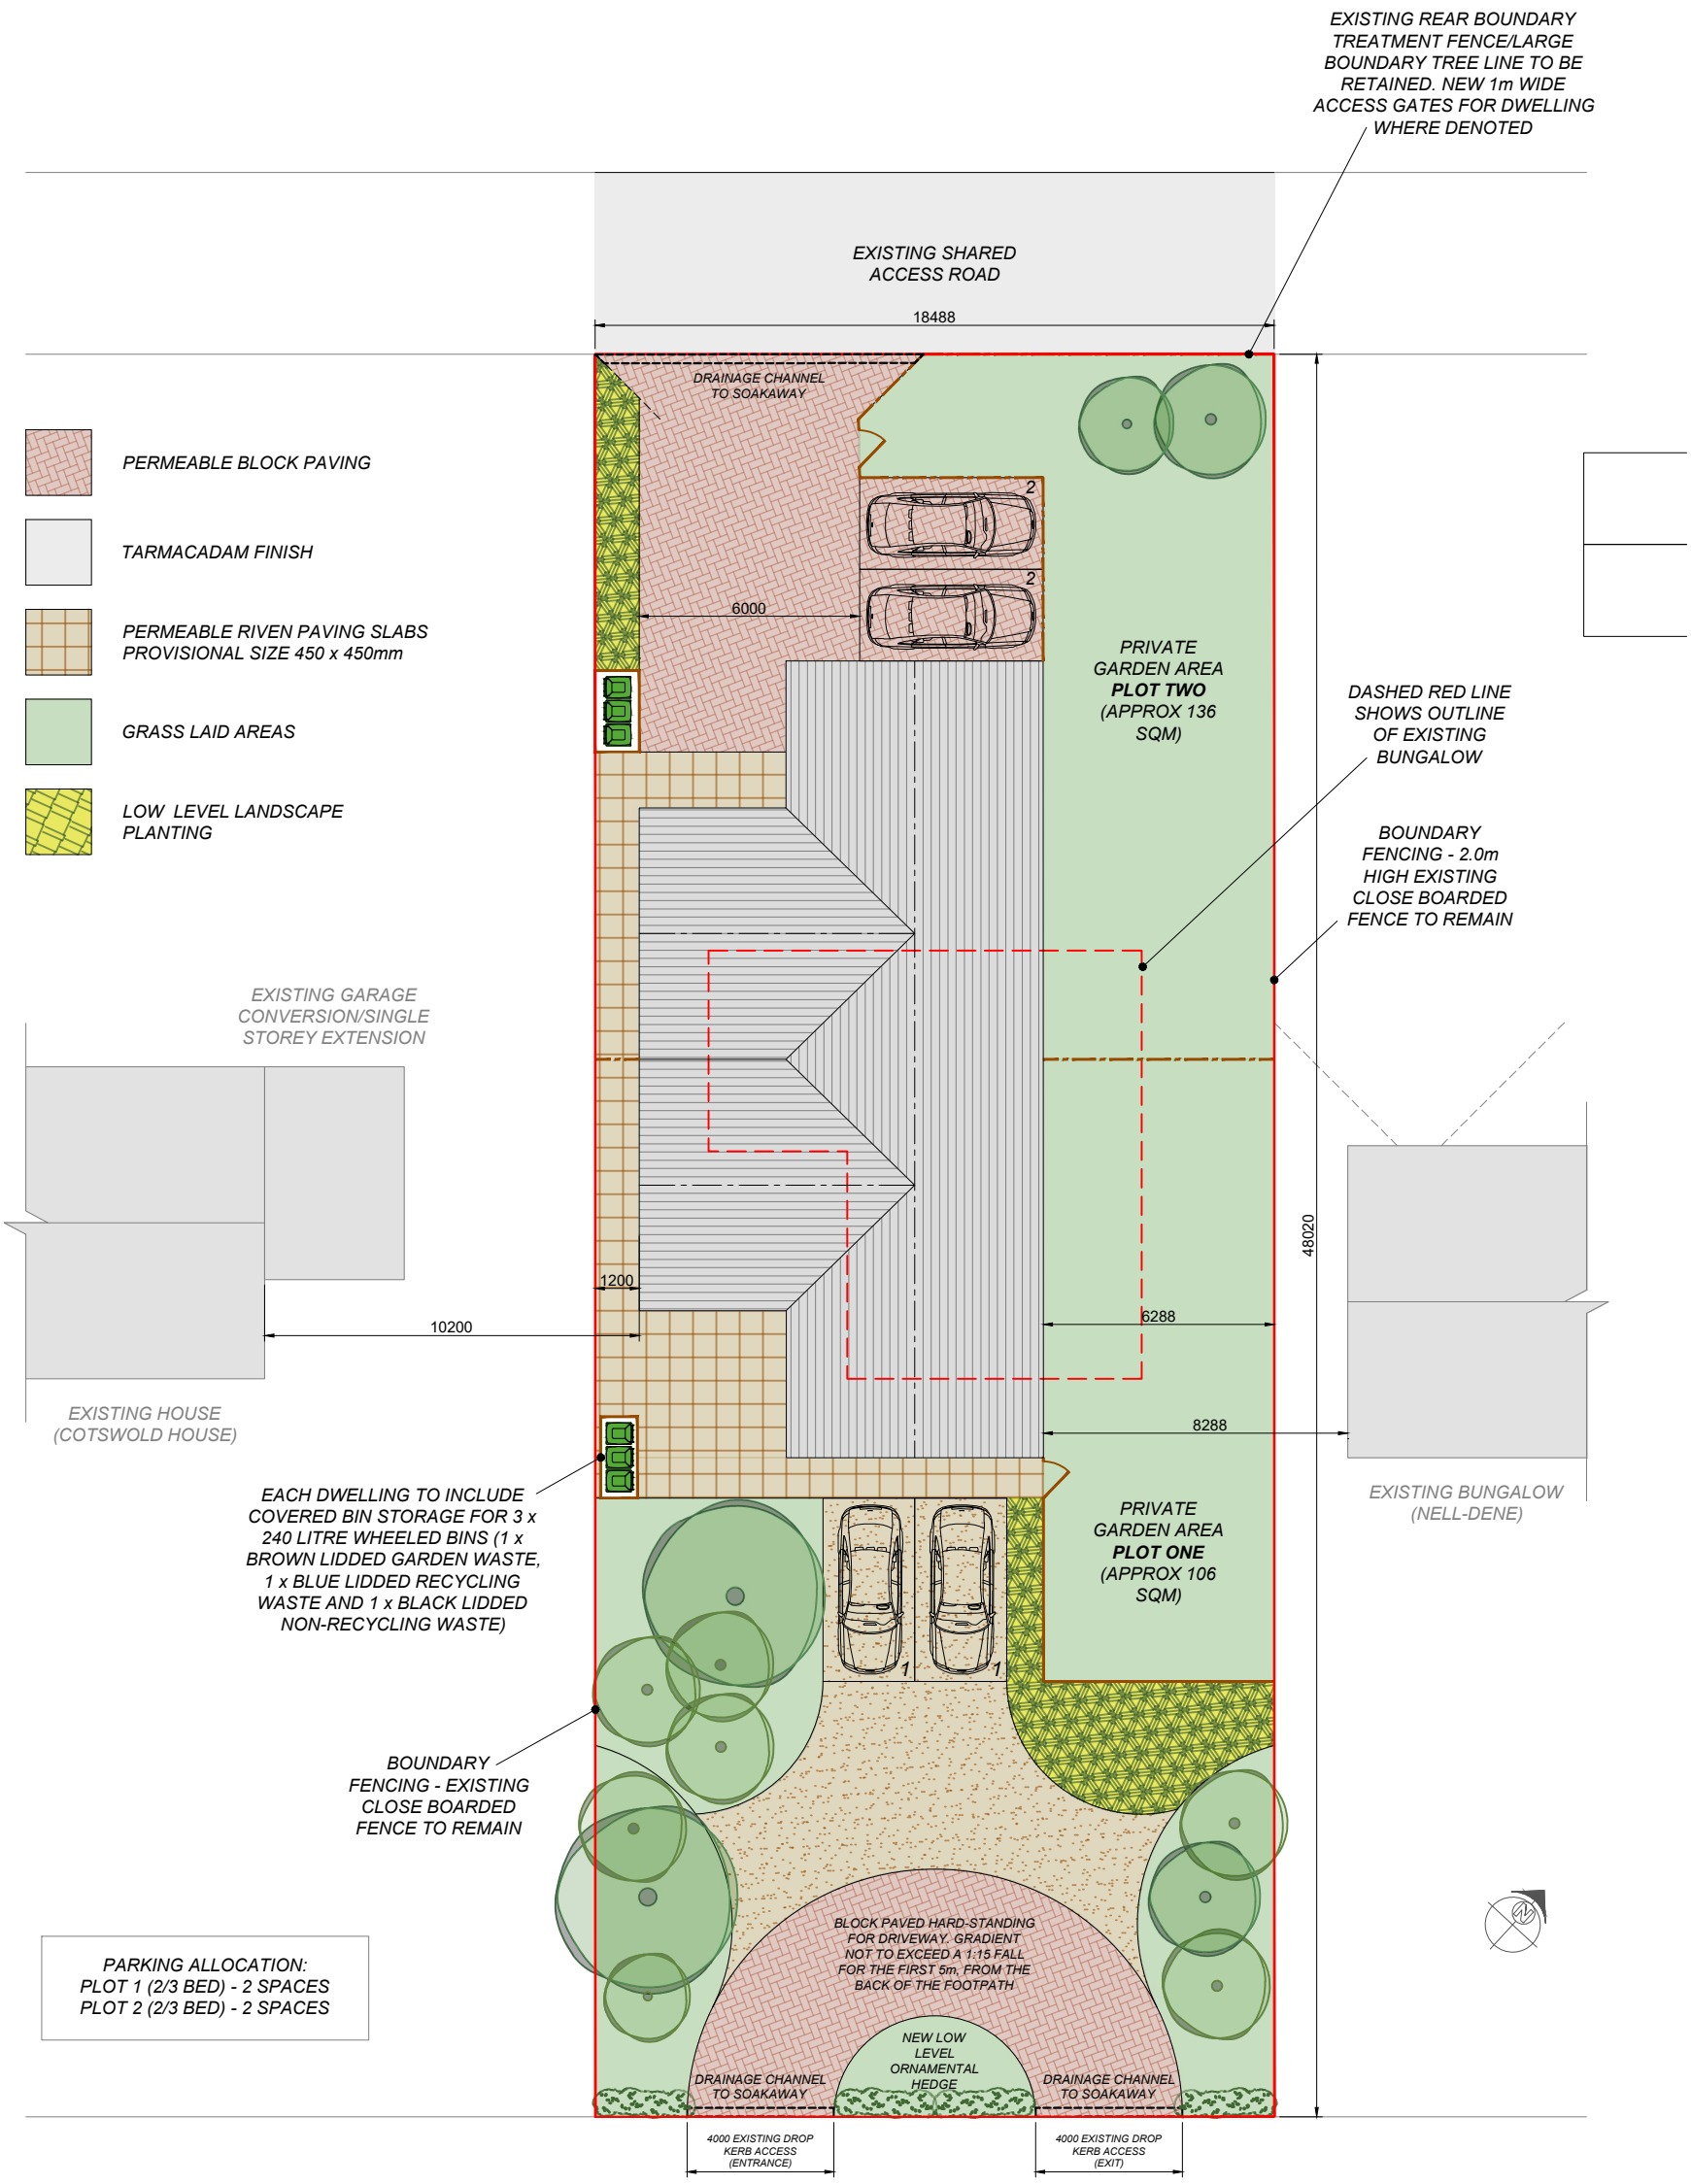


PARKING ALLOCATION:
PLOT 1 (2/3 BED) - 2 SPACES
PLOT 2 (2/3 BED) - 2 SPACES

Planning proposals are for illustrative purposes only and as such are subject to detailed site investigation. Planning proposals may be based on enlargements of OS Sheets and estimations of existing site features and will therefore need to be verified by a site survey. Do not scale. Only figured dimensions to be worked to. No liability will be accepted for amendments made by other persons. The contractor is to check and verify ALL dimensions and levels prior to work commencing.

The contractor is to comply with all current Building Legislation whether or not specifically stated on this drawing. This drawing must be read with and checked against all relevant Engineers drawings and all other specialist information provided. ANY DISCREPANCIES TO BE REPORTED TO AVENUE ARCHITECTURAL DESIGN LTD IMMEDIATELY.
Avenue Architectural Designs Limited Company Number 11716821

1:100
0m 1m 2m 3m 4m 5m

PLEASE NOTE THAT ALL DIMENSIONS ARE TO BE CHECKED ON SITE PRIOR TO COMMENCEMENT OF WORKS

Project Worx
Six Penny Piece, Campaign Lane
Spalding, PE11 3EX

Site/Block Plan
A20 - 102 - 005 Rev C
Scale 1:200 @ A3

Avenue Architectural Design Ltd
Old Church Chambers, 23-24
Sandhills Road, St James
Northampton, NN5 5LH
Telephone 01604 684 986
susan@aadesign.ltd