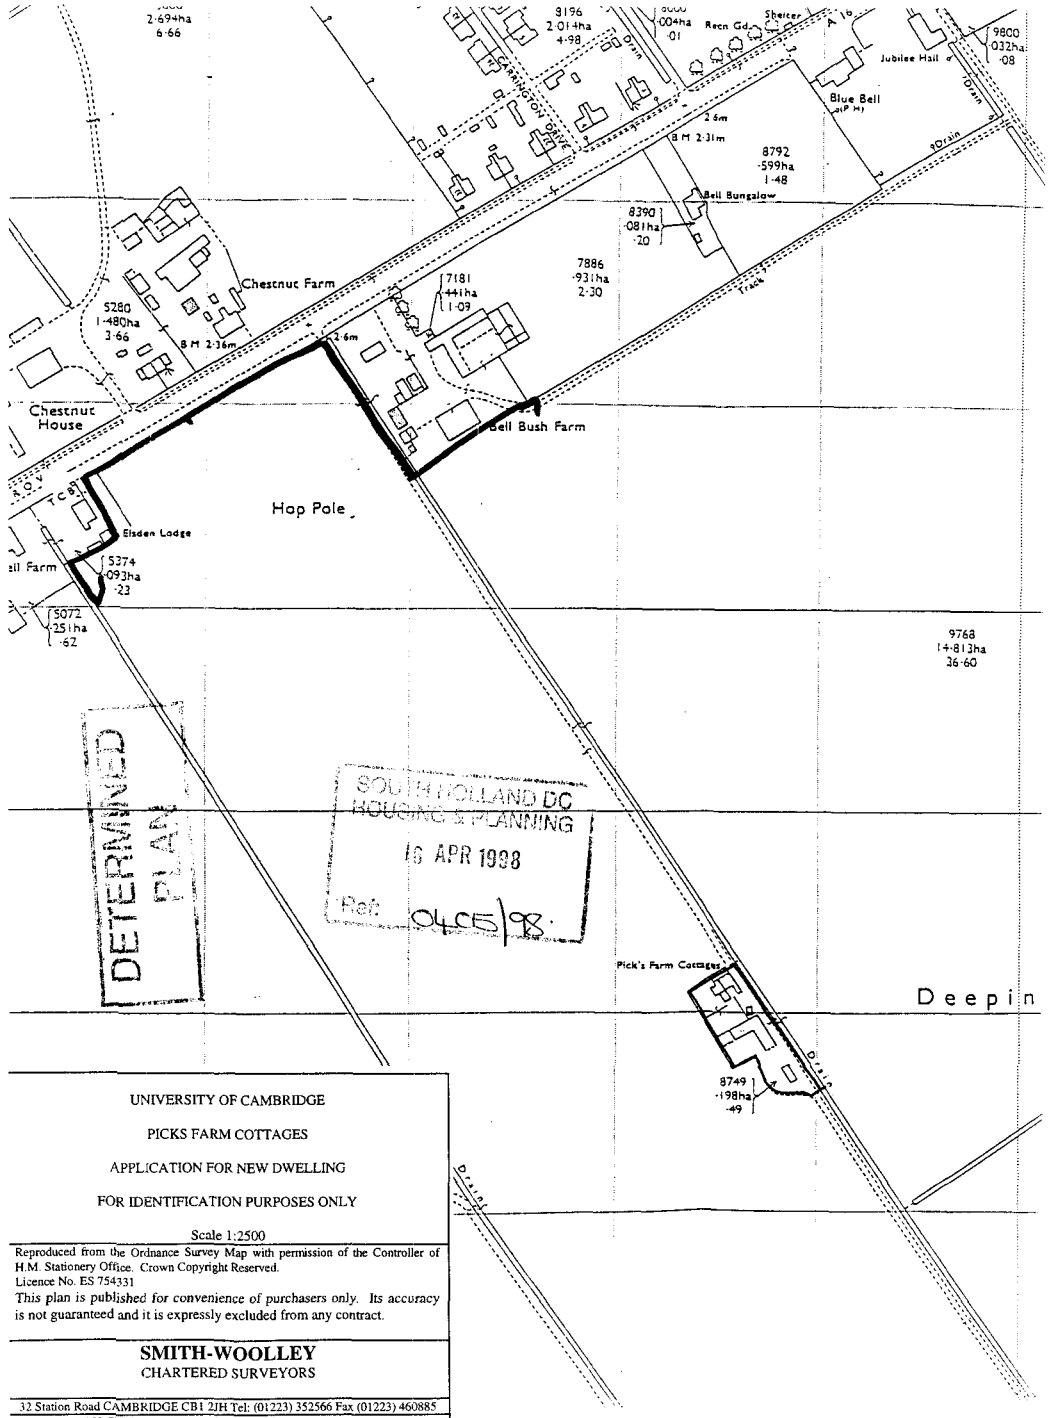



UNIVERSITY OF CAMBRIDGE

PICKS FARM COTTAGES

APPLICATION FOR NEW DWELLING

FOR IDENTIFICATION PURPOSES ONLY

Scale 1:2500

Reproduced from the Ordnance Survey Map with permission of the Controller of H.M. Stationery Office. Crown Copyright Reserved.
Licence No. ES 754331
This plan is published for convenience of purchasers only. Its accuracy is not guaranteed and it is expressly excluded from any contract.

**SMITH-WOOLLEY**
CHARTERED SURVEYORS

32 Station Road CAMBRIDGE CB1 2JH Tel: (01223) 352566 Fax (01223) 460885
CAMBRIDGE . NEWARK . NORWICH . OXFORD . SHREWSBURY