


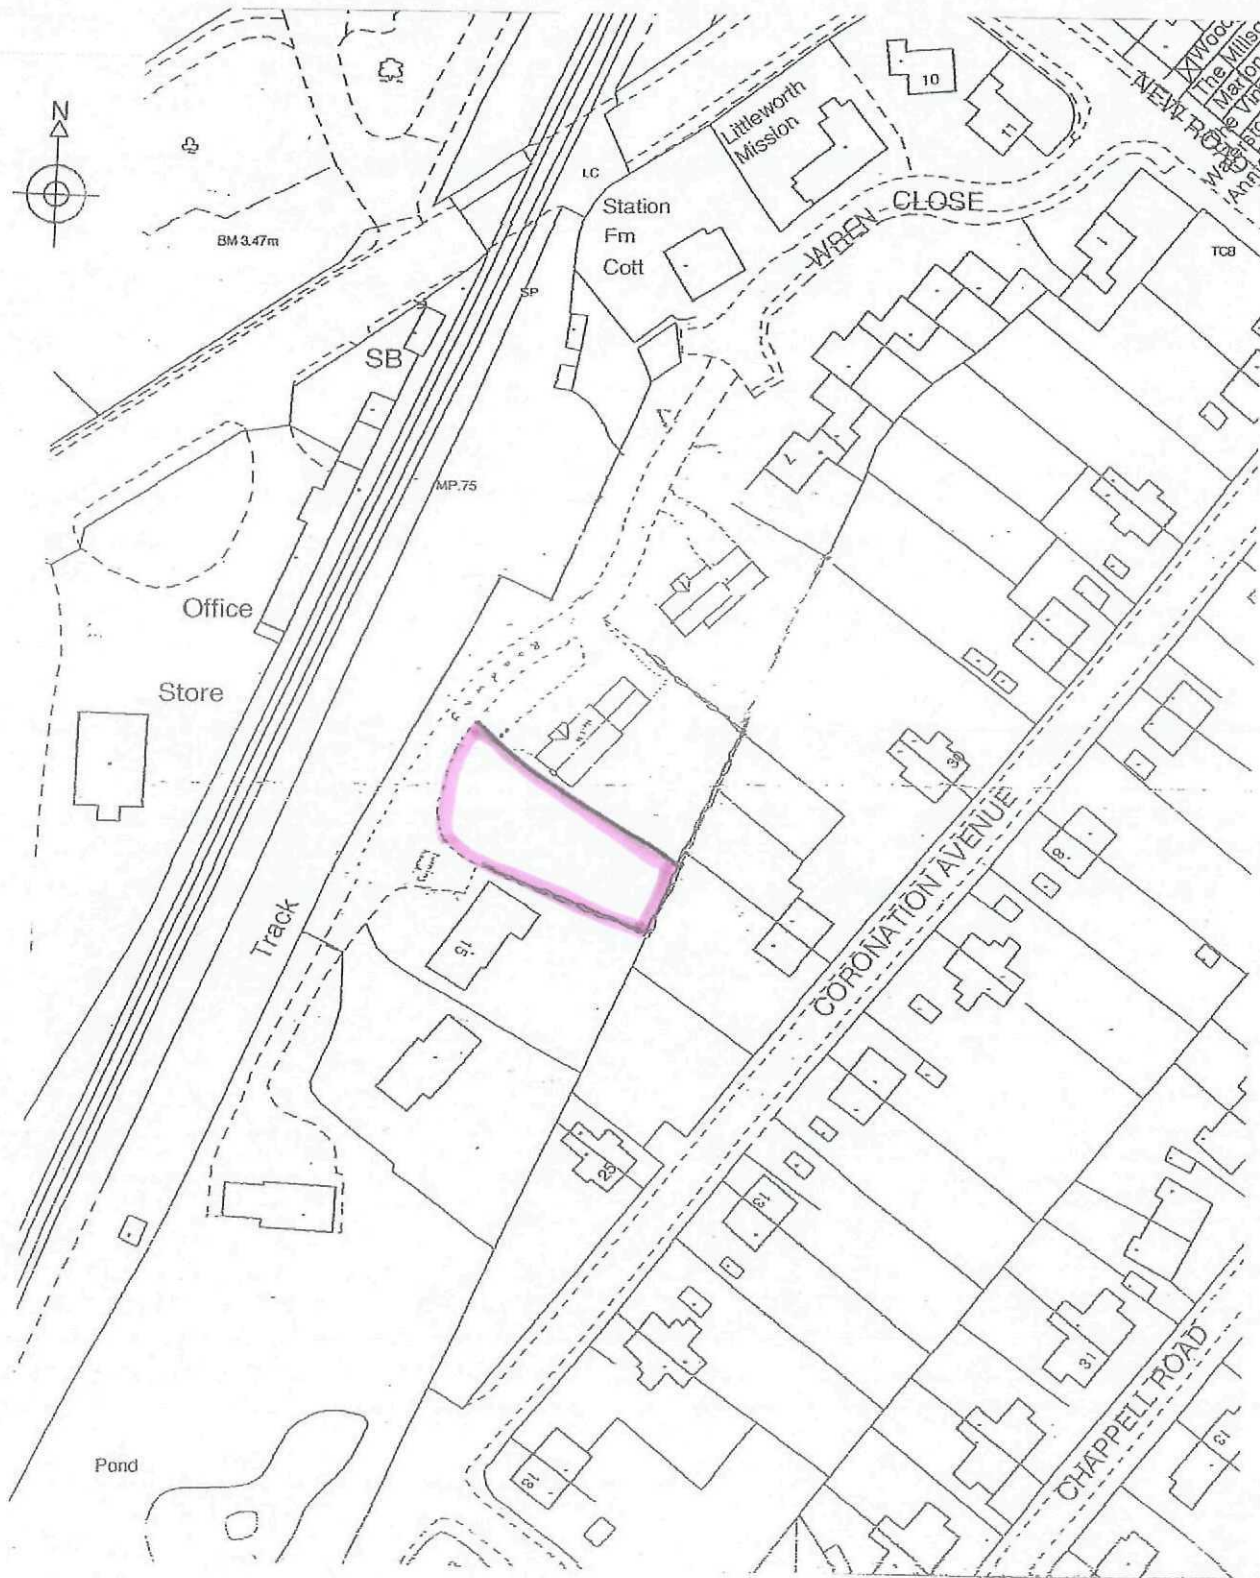

Re	Date
SHDC Planning & Development 08 JUN 2011 Ref: 0431-11	

Client	Mr & Mrs K Brown	Scale	1:1250
Project	Proposed Residential Development at Wren Close Deeping St Nicholas Lincolnshire	Date	
		Drawn by	
		Drawing No.	
Title	Location Plan	Revision	