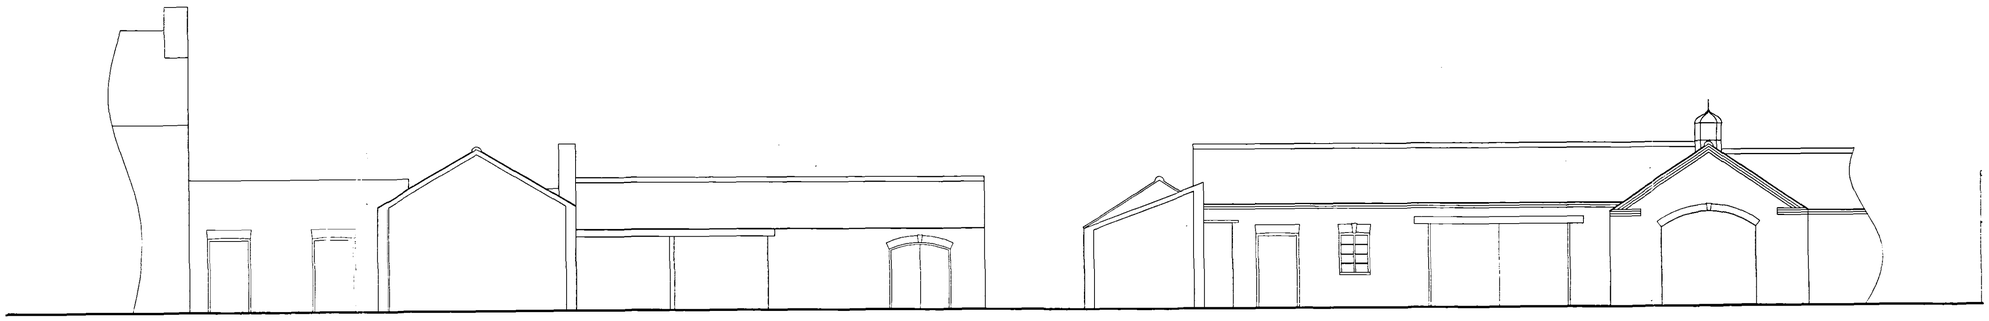

EXISTING ELEVATIONS SIDE (north east)

FRONT (south east)

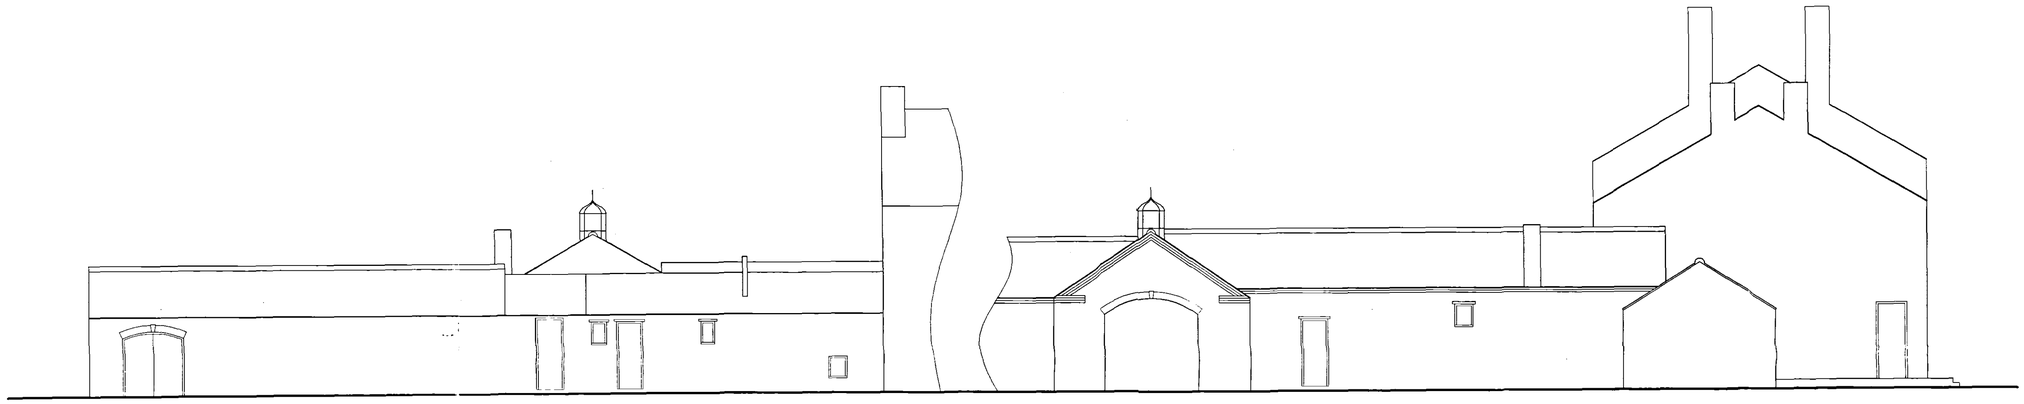

SIDE (south west)

REAR (north west)

SHDC
Planning & Development
3 1 MAR 2005
Ref: 04/32/05

ref: revision date

G. R. MERCHANT I.ENG AMICE FIWO

ARCHITECTURAL, STRUCTURAL AND LAND DRAINAGE CONSULTANTS

Unit 4, Wrights Mews
12A Park Road, Holbeach,
Spalding, Lincs. PE12 7EE
Tel: 01406 450300
Fax: 01406 426744
E-Mail: G. R. Merchant @ Merchant. Fs. Co. UK

Project
CHANGE OF USE
ST. NICHOLAS HOUSE
DEEPING ST. NICHOLAS
SPALDING LINCS

Client
F. PHILIPS & V. JAMES

Drawing
ELEVATIONS AS EXISTING

Job Ref.	Drawing No.
1080/04	06
Date: MAR 2005	Drawn: JPW

Scales
1/100

DO NOT SCALE FROM THIS DRAWING

This drawing is copyright and may not be altered, traced, photographed or used for any other purpose other than that for which it is issued. The Contract Contractor is to check all dimensions on site and report any discrepancies to the Architect. All details shown on this drawing including foundations are based upon typical site conditions related to the area. No responsibility can be accepted for abnormal conditions which may be discovered during construction unless reported to the Architect before any commencement. This design commencement may be commenced. This soil surveys are recommended in respect of foundations and drainage. Any variations from the information shown on this drawing must be referred to the Architect. This drawing is subject to the amount of information supplied and does not purport to contain a full specification of the works. It is solely for the purpose of obtaining Planning / Building Regulations approval. This drawing must not be used as a contract document alone. The works will not be supervised or inspected on site by G R Merchant or any representative thereof. It is the client or their appointed agents responsibility to control workmanship, substitution of materials, adherence to specification, variations to contract etc.

All materials to be new unless otherwise stated and all components and materials etc. to be used fitted and installed etc. in strict accordance with manufacturers instruction and relevant code of practice. Materials shall conform to appropriate British standard specification or BBA certificate or European code equivalent. The Employer / Client shall ensure that the selected contractor is competent with and adopts all measures necessary to achieve compliance with Health and Safety legislation for Building sites and Work places. The Employer / Client is advised that should the works need to comply with the Construction Design and Management Regulations an Independent Planning Supervisor will be required. The works also comprises of that which is shown on the drawing and necessary Work that may not specifically shown but may be reasonably inferred as necessary to carry out the works shall be deemed to be included.