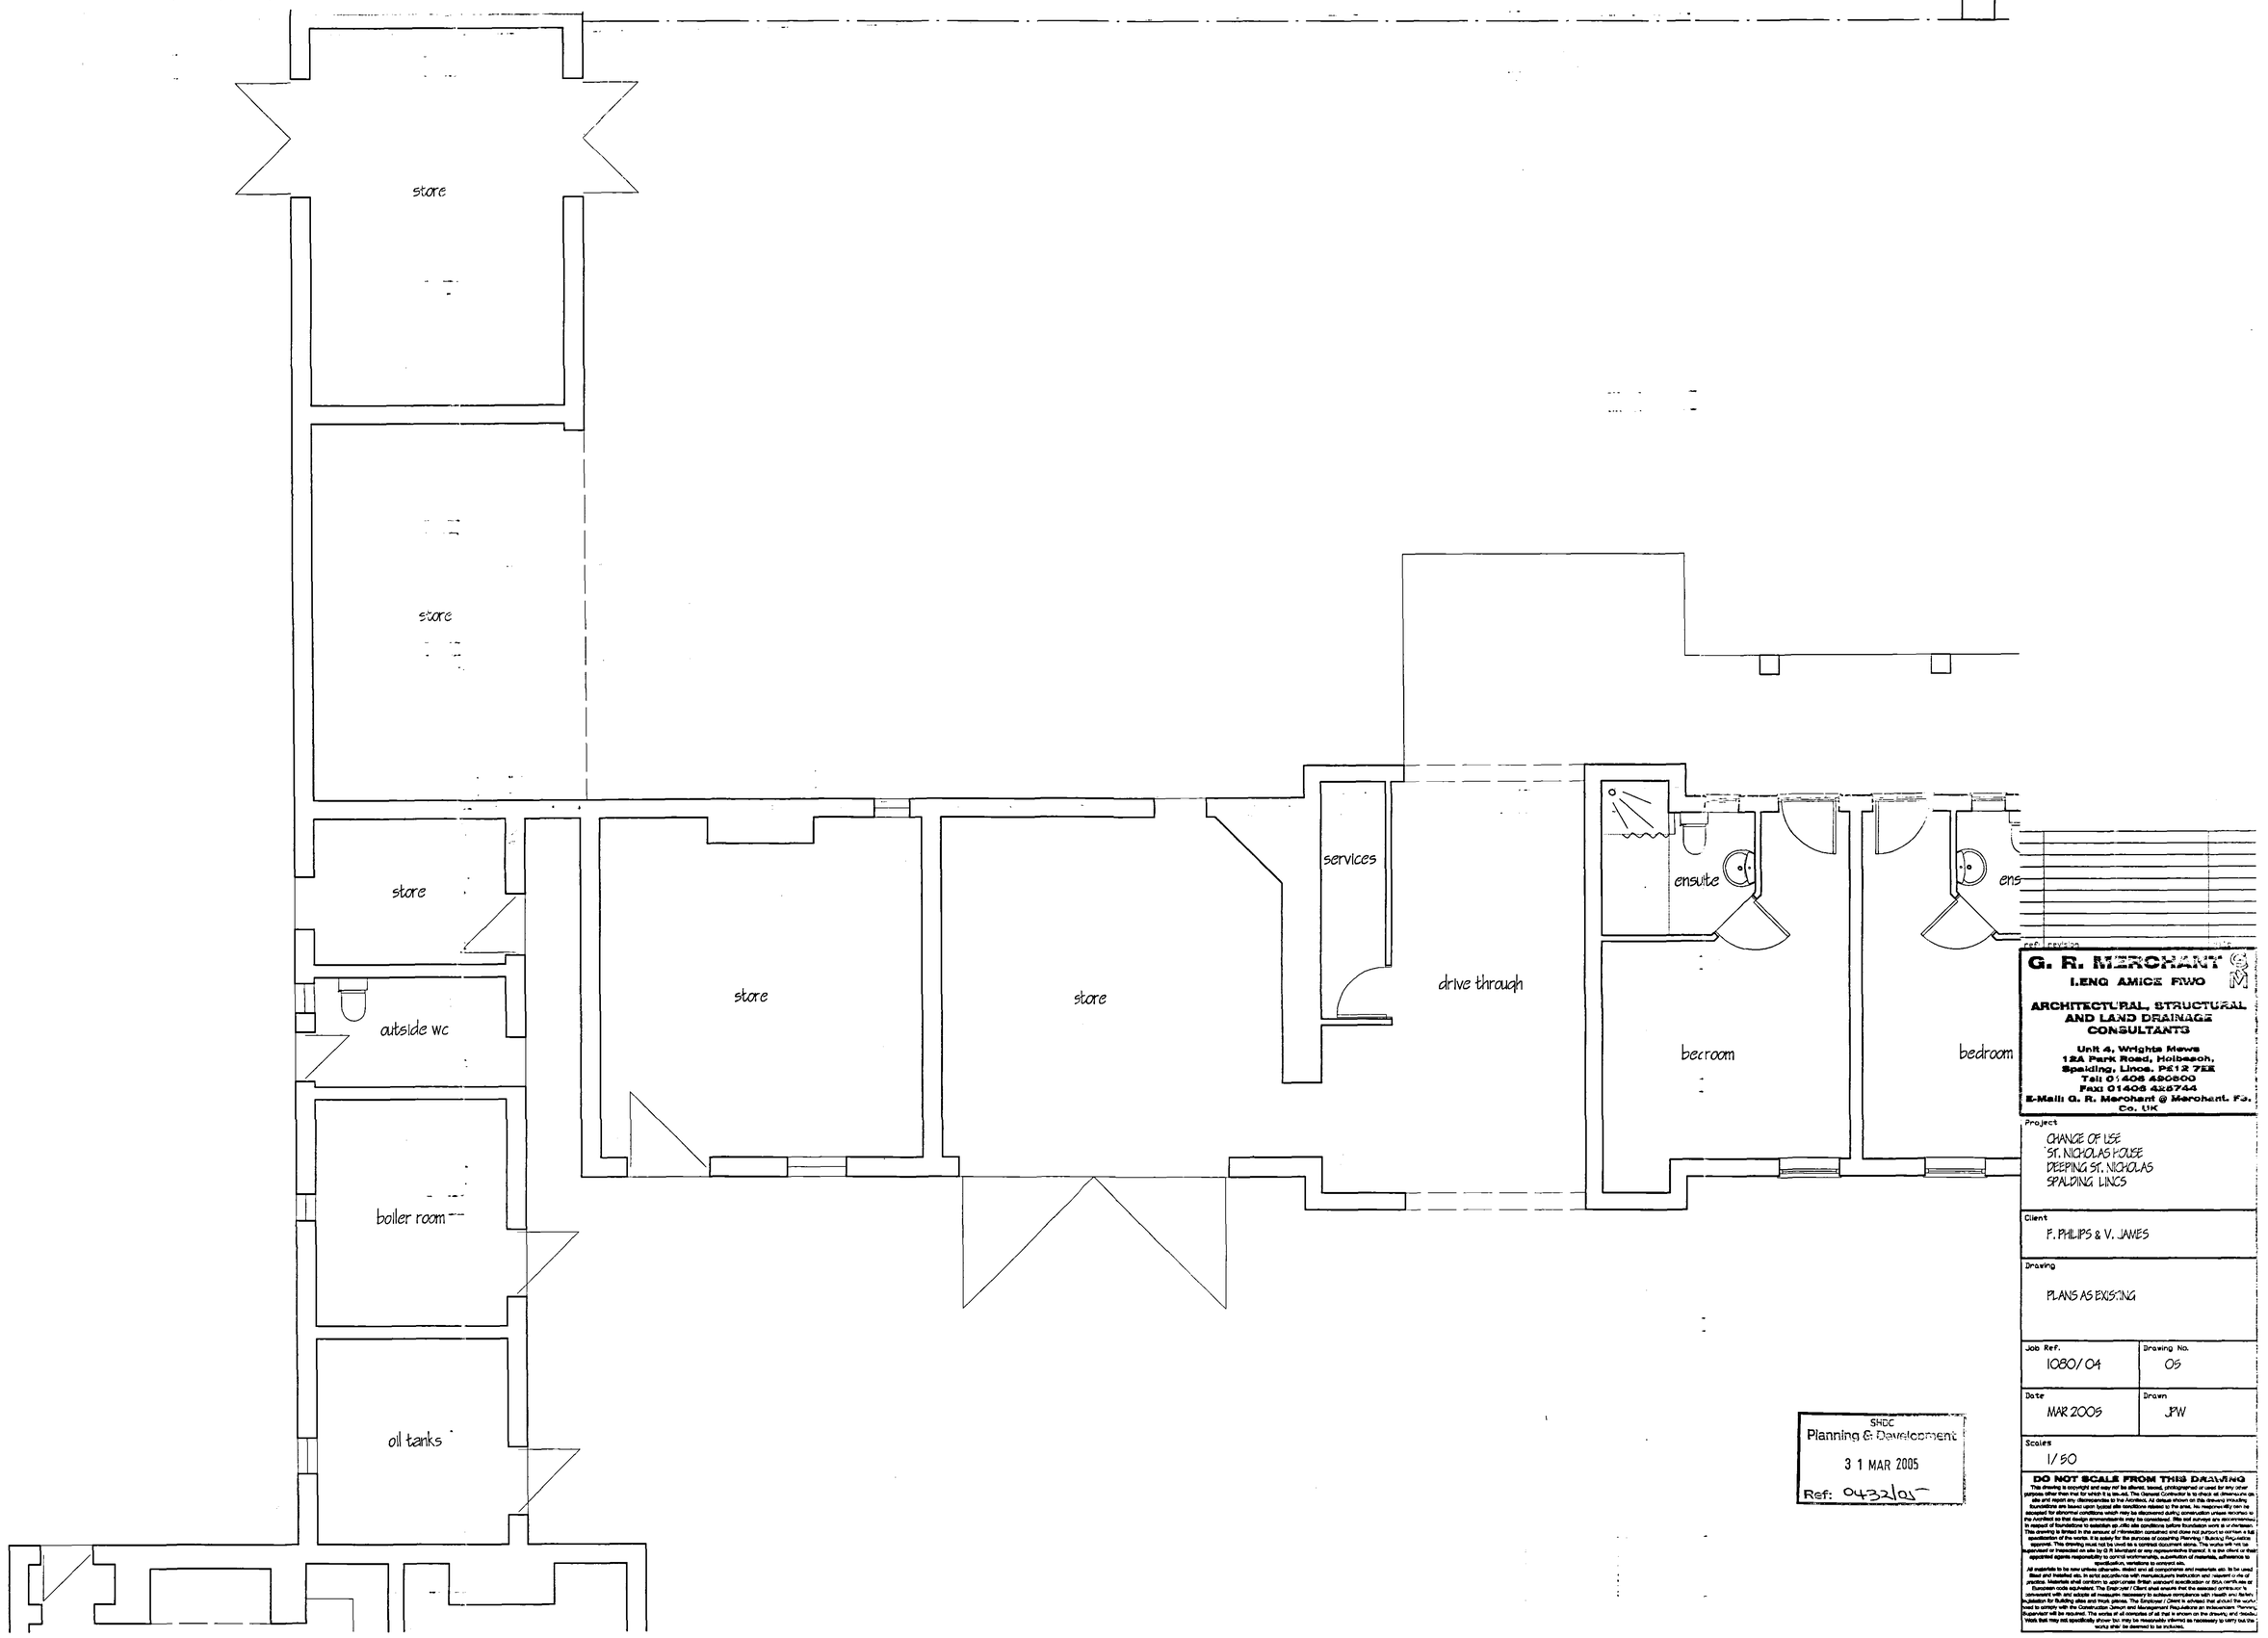

ref: revision

G. R. MERCHANT I.ENG AMICE FIWO

ARCHITECTURAL, STRUCTURAL AND LAND DRAINAGE CONSULTANTS

Unit 4, Wrights Mews
12A Park Road, Holbeach,
Spalding, Lincs. PE12 7EE
Tel: 01406 490600
Fax: 01406 426744
E-Mail: G. R. Merchant @ Merchant. Fs. Co. UK

Project
CHANGE OF USE
ST. NICHOLAS HOUSE
DEEPING ST. NICHOLAS
SPALDING LINCS

Client
F. PHILIPS & V. JAMES

Drawing
PLANS AS EXISTING

Job Ref.	Drawing No.
1080/04	05
Date: MAR 2005	Drawn: JPW

Scales
1/50

DO NOT SCALE FROM THIS DRAWING
This drawing is copyright and may not be altered, reused, photographed or used for any other purposes other than that for which it is issued. The General Contractor is to check all dimensions on site and report any discrepancies to the Architect. All detail shown on this drawing including foundations are based upon typical site conditions related to the area. No responsibility can be accepted for abnormal conditions which may be discovered during construction unless notified to the Architect so that design amendments may be considered. Site soil surveys are recommended. It is the responsibility of the site contractor to verify all site conditions before work is commenced. It is deemed to be inherent in the execution of all building works and trades that all work shall be to a full specification of the works. It is solely for the purposes of obtaining Planning / Building Regulations approval. This drawing must not be used as a contract document alone. The works will not be supervised or inspected on site by G R Merchant or any representative thereof. It is the client or their appointed agents responsibility to control workmanship, substitution of materials, adherence to specification, variations to contract etc.
All materials to be new unless otherwise stated and all components and materials etc. to be used fixed and installed etc. in strict accordance with manufacturers instruction and relevant code of practice. Materials shall conform to appropriate British standard specification or BSA certificate of European code equivalent. The Employer / Client shall ensure that the associated contractor is conversant with and adopts all measures necessary to achieve compliance with Health and Safety Legislation for Building sites and Work places. The Employer / Client is advised that should the works need to comply with the Construction Design and Management Regulations an Independent Planning Supervisor will be required. The works or all commodities of all that is shown on the drawing and Needs Work that may not specifically shown but may be reasonably inferred as necessary to satisfy the works shall be deemed to be included.

SHDC
Planning & Development
31 MAR 2005
Ref: 0432/05