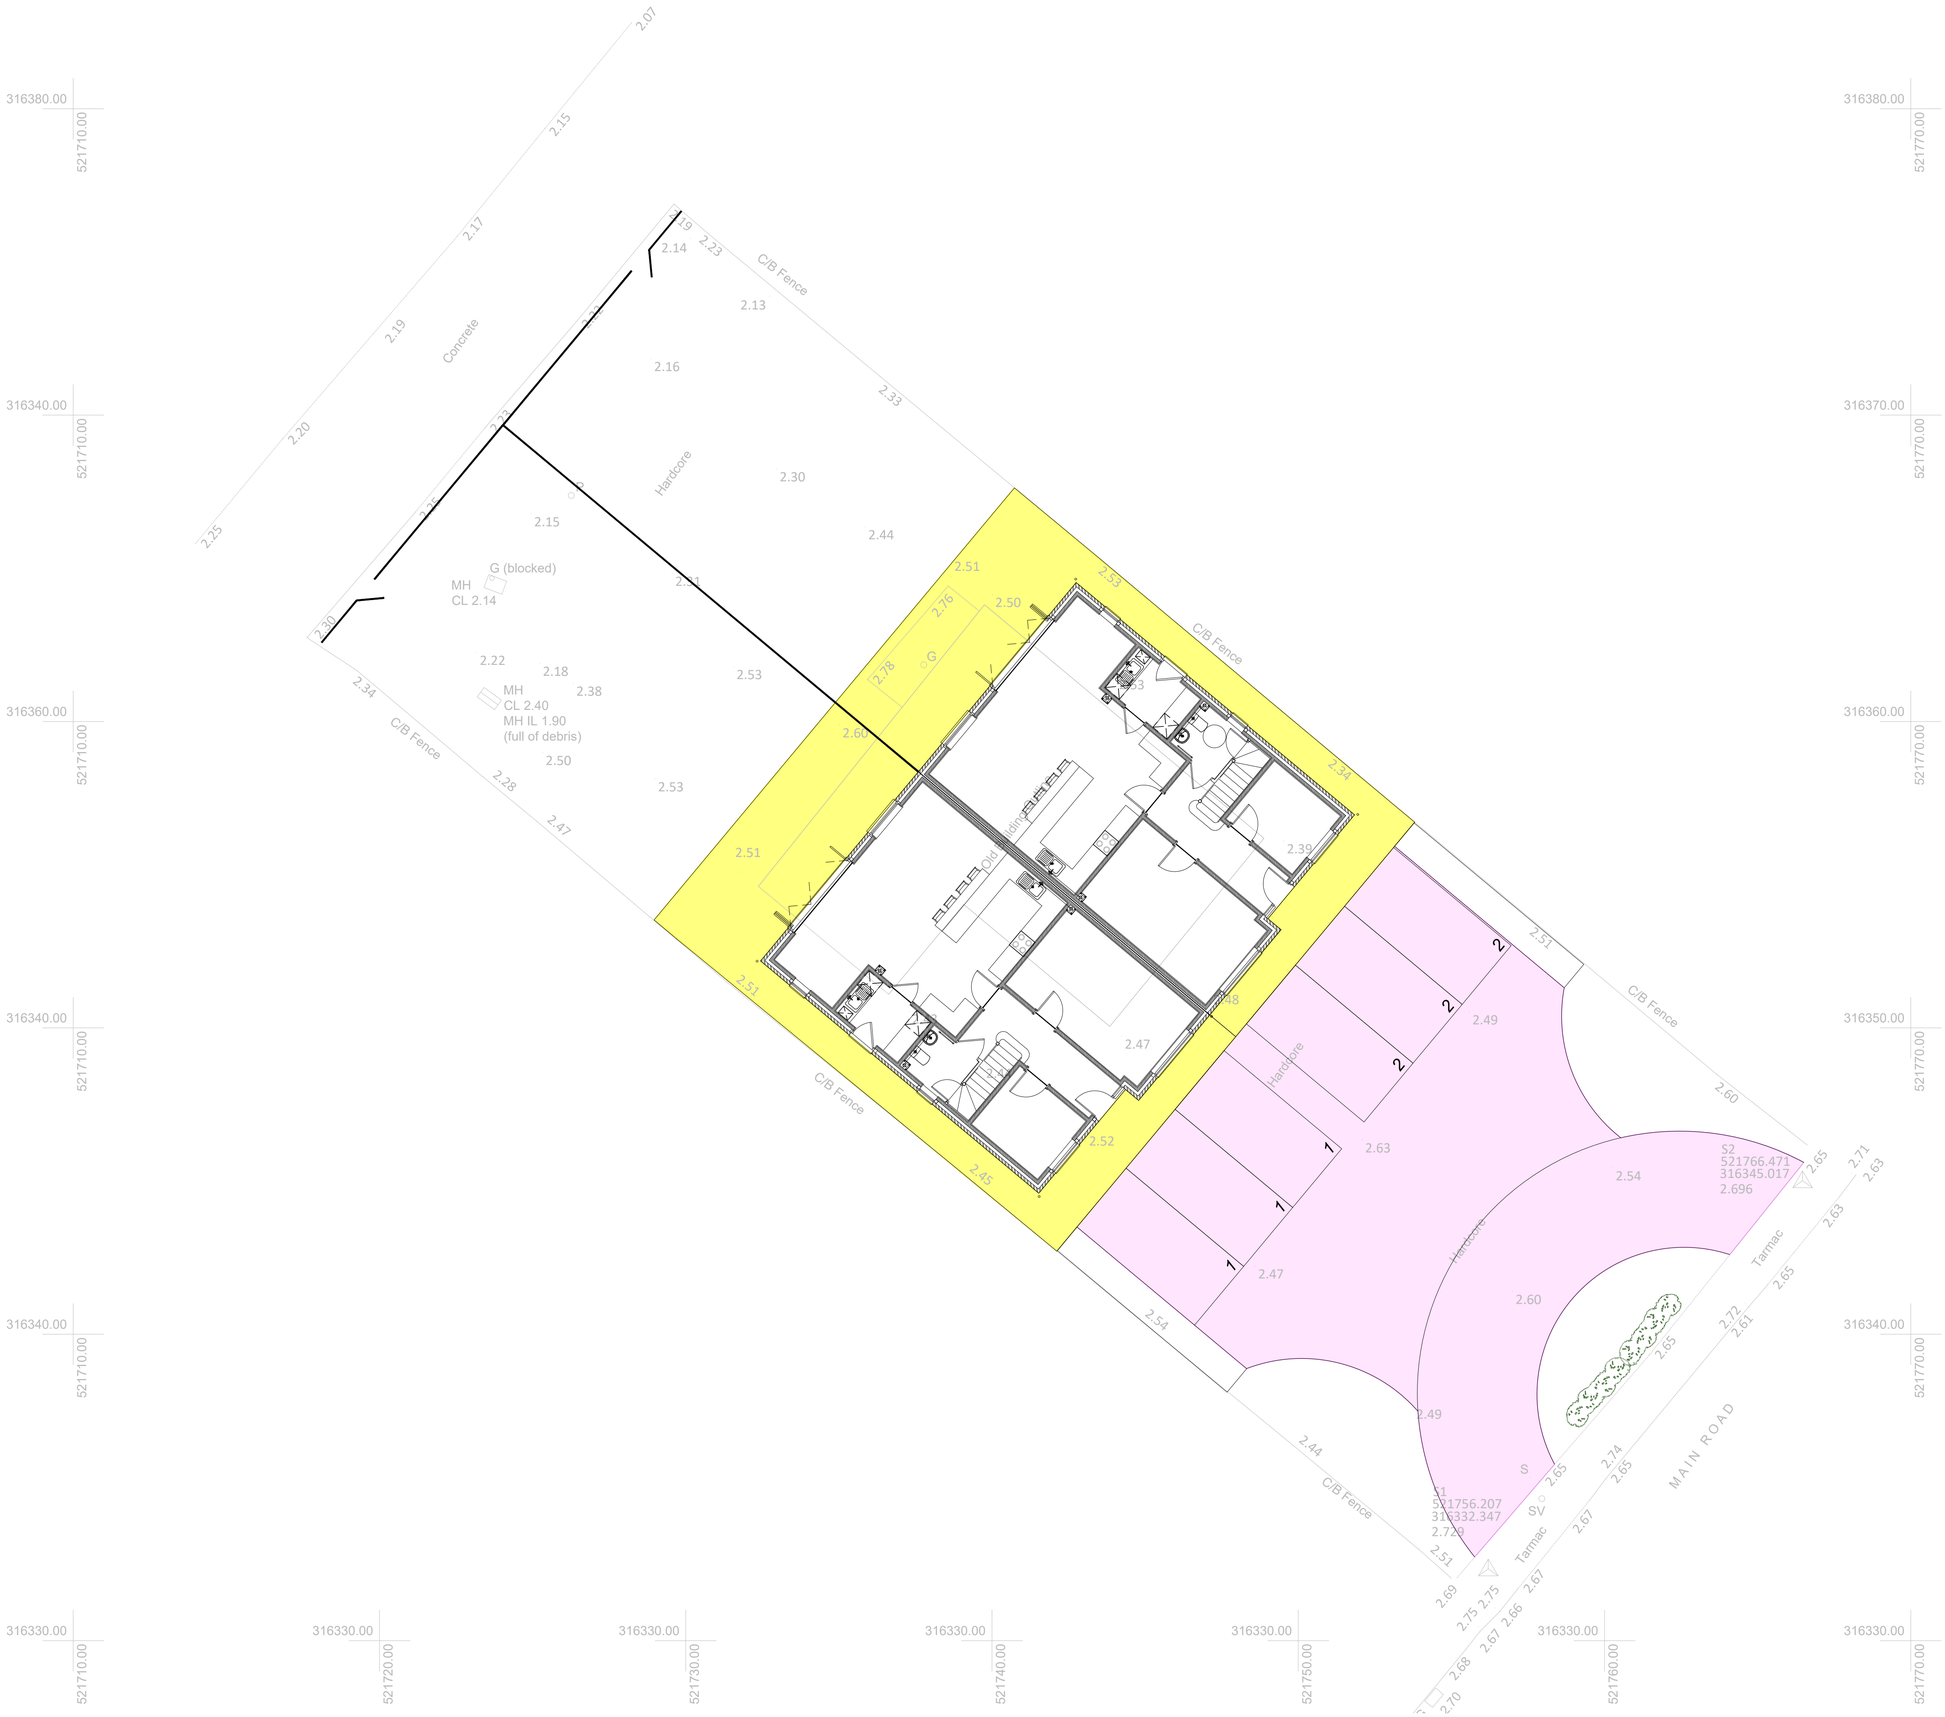

GENERAL

Do not scale from this drawing.

All dimensions are in millimetres unless noted otherwise.

All setting out to architects drawings.

Drawing to be read in conjunction with all other SEA drawings and architects drawings.

This scheme has been designed using the survey information provided by others. It shall be the responsibility of the contractor to verify levels, boundaries etc prior to commencing any works on site. SEA Structural Engineers Ltd. shall not accept any responsibility for errors resulting from the survey.

All setting to be in accordance with the Architect's drawings, the Contractor is to check all dimensions and levels prior to commencement of work and report any discrepancies to the Engineer, including any encountered during construction works.

All dimensions should be checked on site prior to construction. Please notify the Engineer of any discrepancies before commencing or continuing any work.

HEALTH, SAFETY & THE ENVIRONMENT

In accordance with the Health and Safety at Work etc Act 1973 and the Construction (Design and Management) Regulations 2015, designs and details on this drawing have been the subject of a Designers Risk Assessment, to identify risks in construction, use, or demolition of the scheme.

It is not considered necessary for Designers to highlight obvious and/or common risks (such as deep excavations, manual handling and working around heavy plant) which Contractors should be familiar with.

So as far as is reasonably practicable, risks inherent in the design have been eliminated. Where it has been considered that elimination of a risk (or part of a risk) is not reasonably practicable, it has been reduced.

Significant unusual residual risks are identified below, beside the measures which have been adopted to eliminate and/or reduce them:

None identified.

DRAWING KEY:

Proposed permeable block paving

Proposed flag paving construction

Rev.	Date	By	Description

SEA
CONSULTING ENGINEERS
[CONSULTING CIVIL & STRUCTURAL ENGINEERS]

E: warren@seace.co.uk
T: 07976310054

PROJECT
RESIDENTIAL DEVELOPMENT
CAMPAIGNS LANE
DEEPING ST NICHOLAS

DRAWING
PROPOSED SURFACE
MATERIALS LAYOUT

SCALE: 1:100@A1	DATE: 08.04.2022
DRAWN BY: WRA	REV: -
STATUS: PRELIMINARY	

DWG No: 00037/E03 -