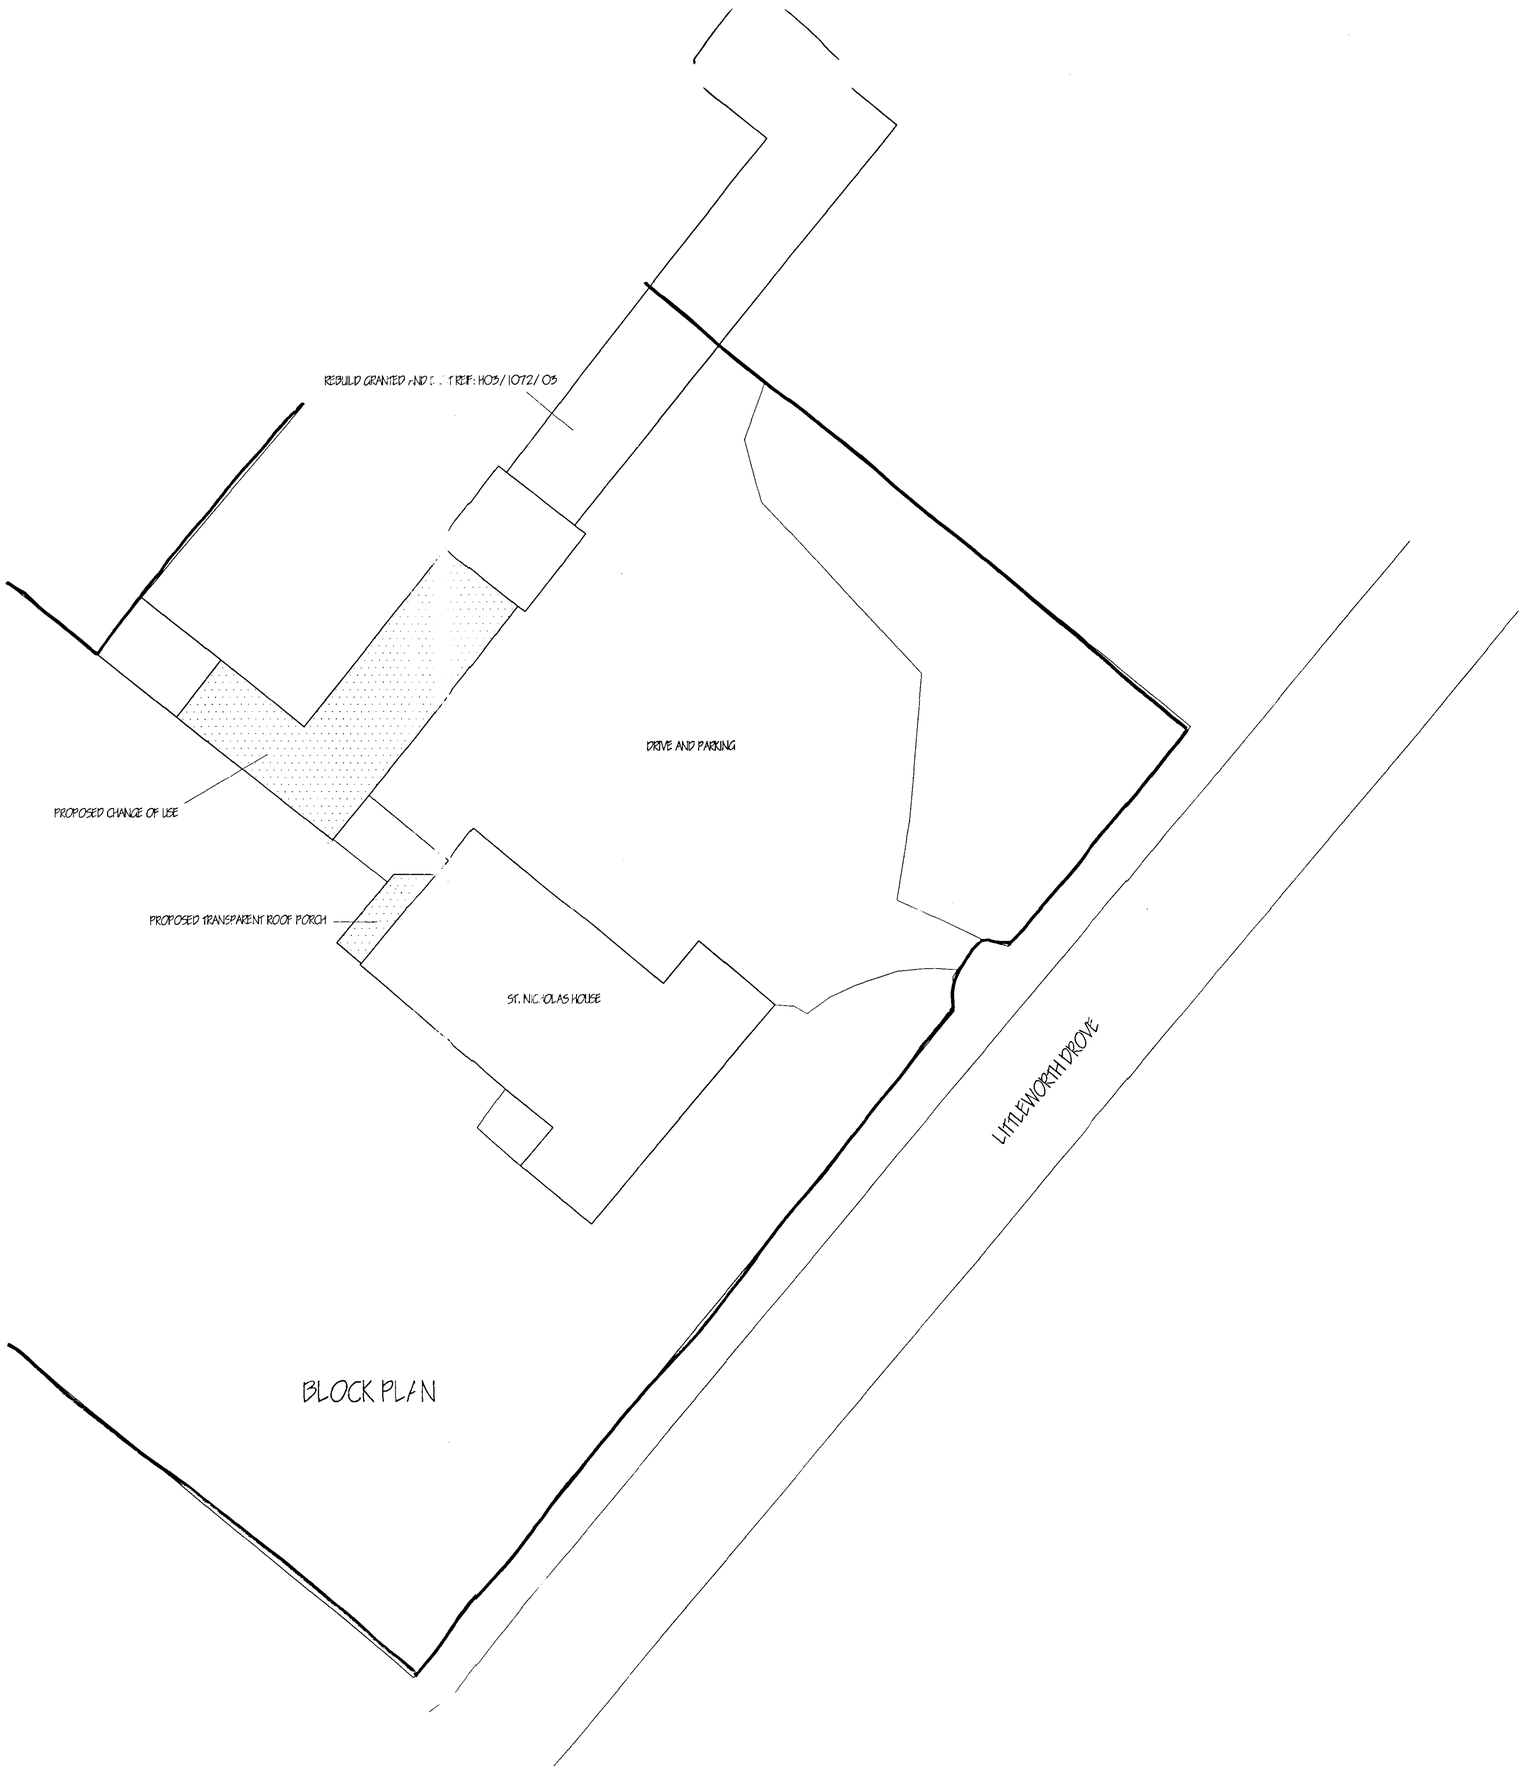

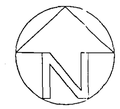

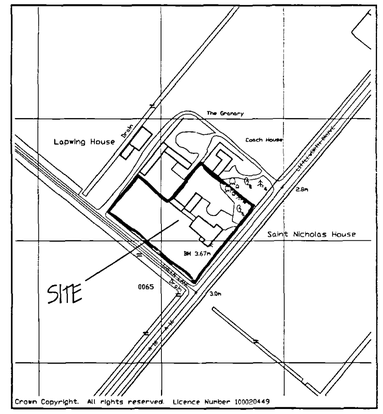

LOCATION PLAN

MATERIALS

New brickwork to be Reclaimed bricks already stored on site which were saved from the existing range of buildings.
The roof materials are to be either slate or new clay terracotta pantiles to match the existing.
Rainwater goods to match existing.
Windows to be timber painted white to style shown.

SHDC
Planning & Development
31 MAR 2005
Ref: 04/0105

ref. revision

G. R. MERCHANT C M
I.ENG A.MICE FIWO
ARCHITECTURAL, STRUCTURAL AND LAND DRAINAGE CONSULTANTS
Unit 4, Wrights Mews
12A Park Road, Holbeach,
Spalding, Lincs. PE12 7EE
Tel: 01406 426066
Fax 01406 426744
E-Mail: G. R. Merchant @ Merchant. Fs. Co. UK

Project
CHANGE OF USE OF EXISTING BUILDINGS TO ROOMS TO LET
ST. NICHOLAS HOUSE
DEEPING ST. NICHOLAS, LINCS

Client
F. PHILIPS & V. JAMES

Drawing
BLOCK & LOCATION PLANS

Job Ref.	Drawing No.
1080/04	01
Date: MAR 2005	Drawn: JPW

Scales
1/200 1/2500

DO NOT SCALE FROM THIS DRAWING
This drawing is copyright and may not be altered, traced, photocopied or used for any other purpose other than that for which it is issued. The Genarte Contractor is to check all dimensions on site and report any discrepancies to the Architect. All details shown on this drawing (paving, foundations are based upon typical site conditions applied to the area. No responsibility can be accepted for abnormal conditions which may be discovered during construction unless referred to the Architect so that design amendments may be considered. Site soil surveys are recommended in respect of foundations to reasonable specific. As conditions before Trunkwells work is done. This drawing is limited in the amount of information considered and does not purport to include all specification of the works. It is solely for the purposes of obtaining Planning/Building Regulation approval. This drawing must not be used as a contract document alone. The works are not to be supervised or inspected on site by G.R.Merchant or any representative thereof. It is the owner/ or their appointed agents responsibility to control workmanship, substitution of materials, adherance to specification, variations to contract etc.
All materials to be new unless otherwise stated and all components and materials etc. to be used fixed and installed etc. in strict accordance with manufacturers instructions and relevant codes of practice. Materials shall conform to appropriate British standard specification or EEA committee or European code equivalent. The Employer, Client shall ensure that the warranties are in force and conveyed with and upon completion for Building sites and Work places. The Employer/Client is advised that advice may be required to comply with the Construction Design and Management Regulations and in some cases a Planning Supervisor will be required. The works shall be inclusive of all that is shown on the drawing and any Work that may not specifically shown but may be reasonably inferred as necessary to carry out the works shall be deemed to be included.