Development at Wren Close

DEEPING St. NICHOLAS.

Scale 1:500 Drawing No. 980505

4 Bed House - Plot 12A.

Landscaping and Trees.

SOUTH HOLLAND DC
HOUSE[illegible]NING
06 MAR 1998
Ref: 0447/98

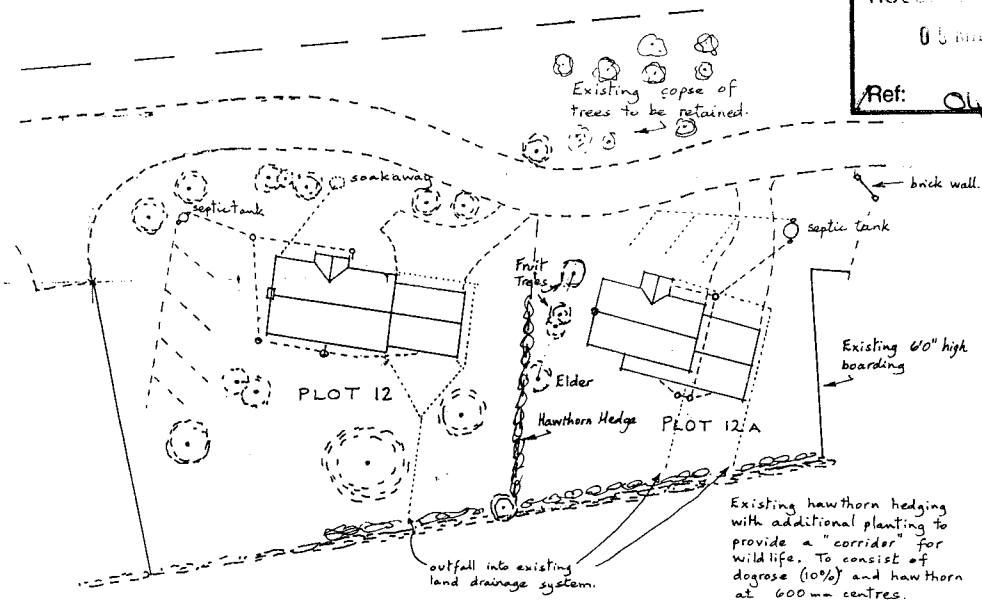

Hawthorn hedge between plots 12 and 12A to consist of a double row of 600mm high plants, 300mm between rows and at 600mm centres. Plants to be staked and protected.

DETERMINED PLAN

BUILDING DESIGN and PLANS

ALWYN ROFFE,
1, Green Lane,
SPALDING, Lincs. PE11 2YB
tel : 01775 - 723 680