



EXISTING FRONT ELEVATION

DETERMINED PLAN

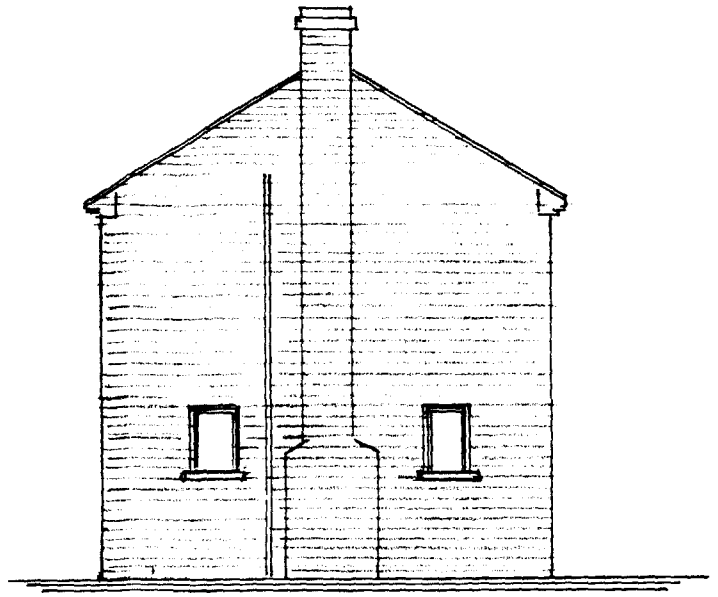

EXISTING END ELEVATION 'A'

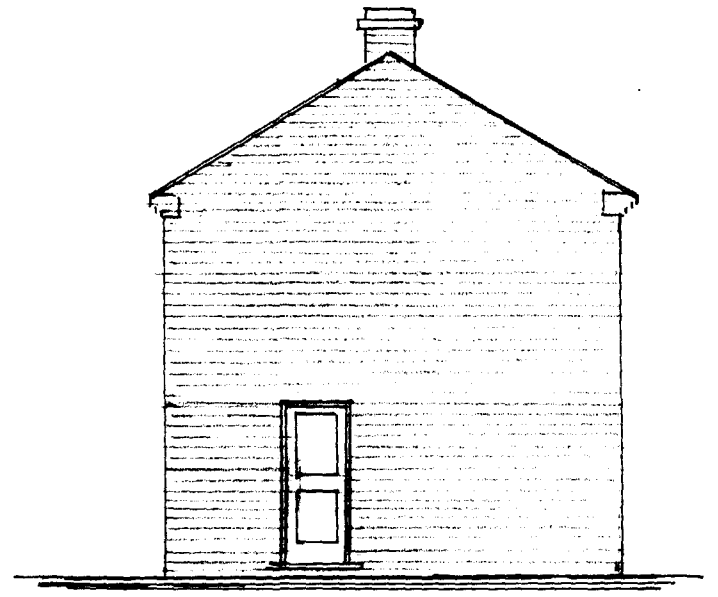


EXISTING END ELEVATION 'B'


0448/97.



PROPOSED FRONT ELEVATION

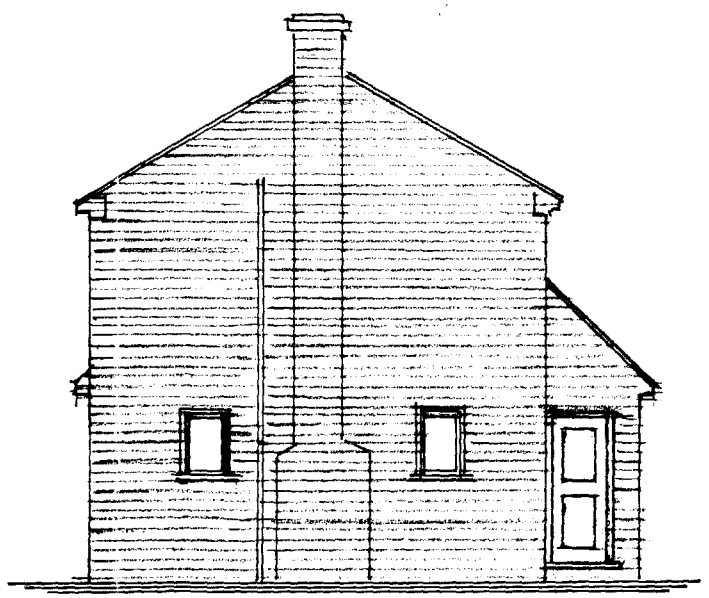


PROPOSED END ELEVATION 'A'

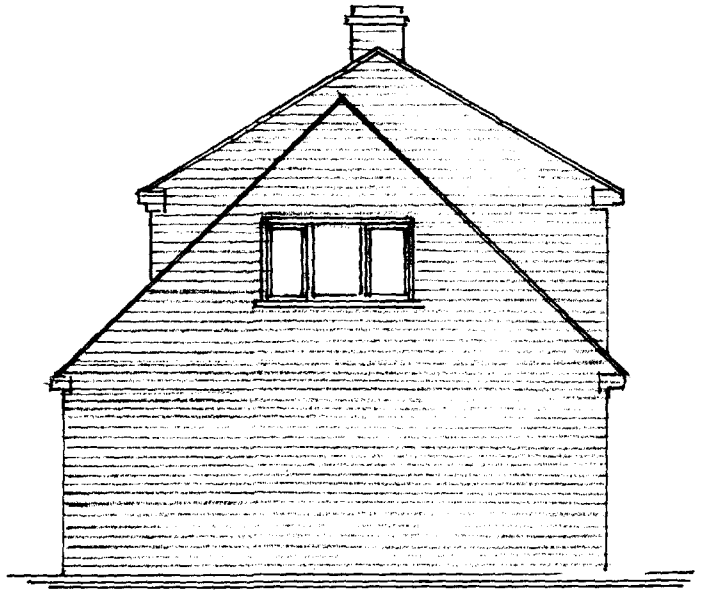

PROPOSED END ELEVATION 'B'

PROPOSED EXTENSION AT 'MOSS COTTAGE' HOP HOLE
DEEPING ST NICHOLAS LINCS.

SCALE 1:100
DATE APRIL 97

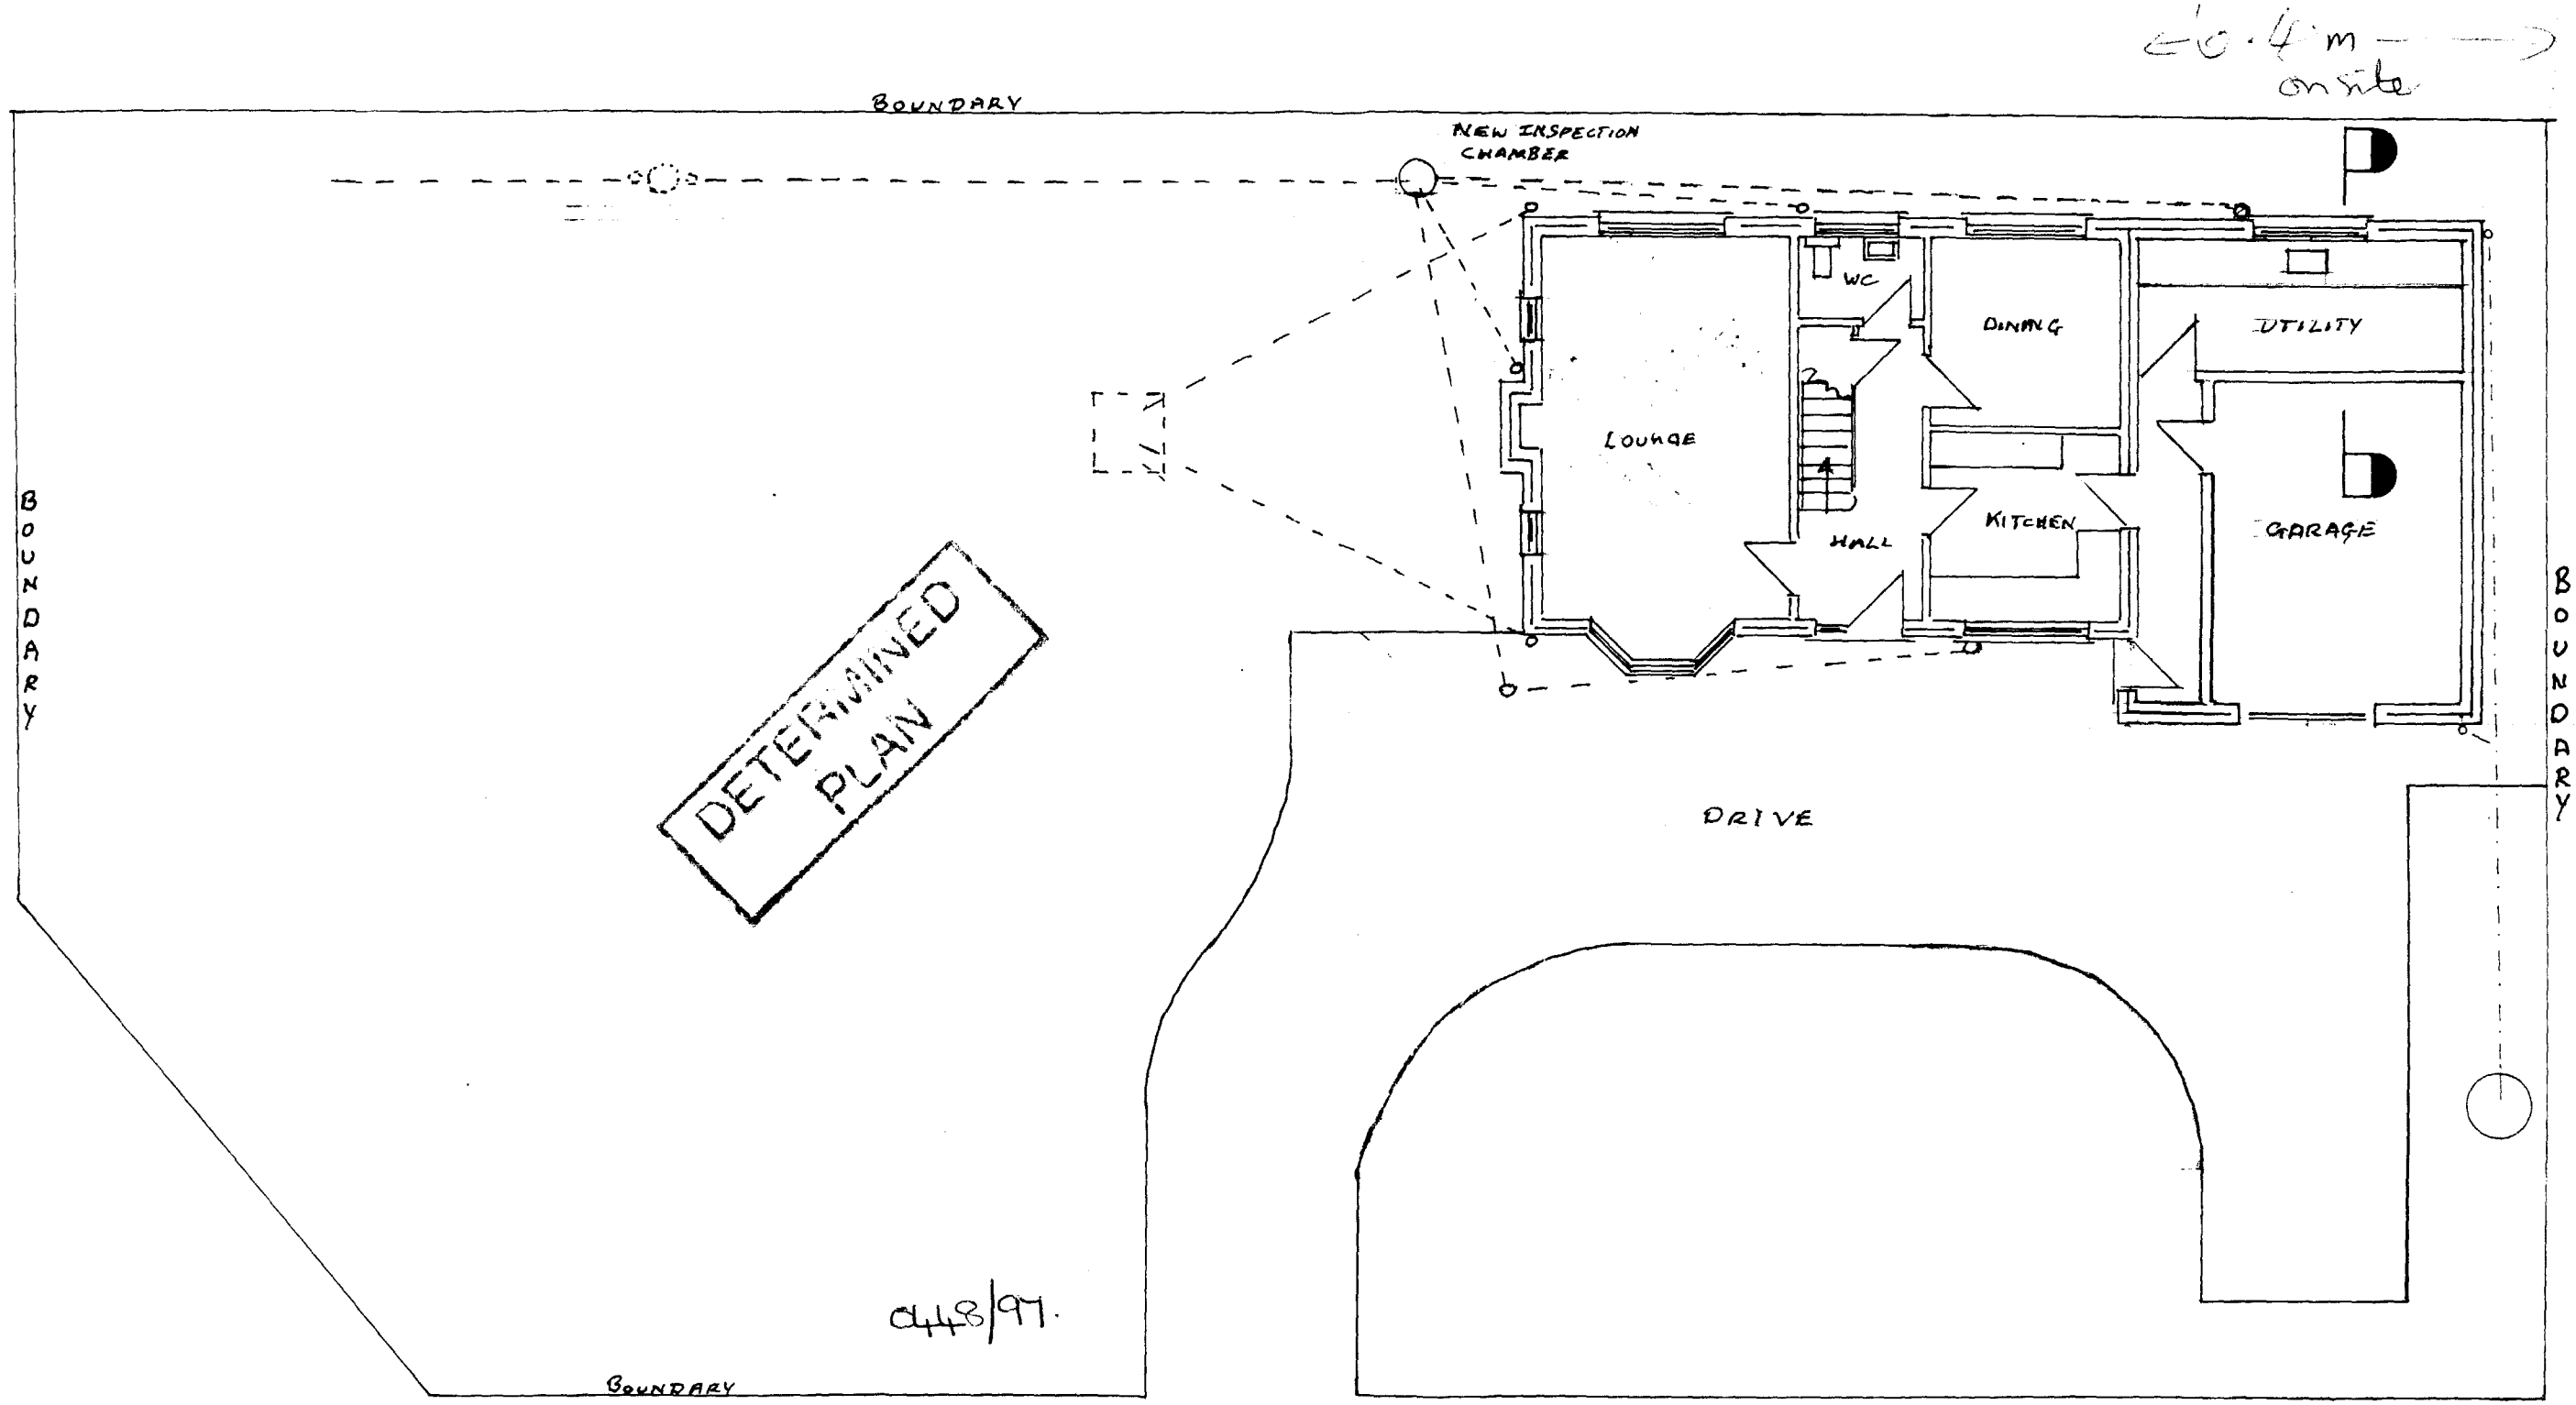

PROPOSED EXTENSION AT 'MOSS COTTAGE' HOP HOLE
DEEPING ST NICHOLAS LINCS

SCALE 1:100
DATE APRIL 97

BOUNDARY

EXISTING SEPTIC TANK

EXISTING SOAK AWAY

WC

DINING

LOUNGE

HALL

KITCHEN

DRIVE

HEDGE

BOUNDARY

500 mm

DETERMINED PLAN

0448/97


BOUNDARY

BOUNDARY

FOOTPATH.


EXISTING CONDITIONS AT 'MOSS COTTAGE' HOP HOLE
DEEPING ST NICHOLAS LINCS

SCALE 1:100
DATE APRIL 97

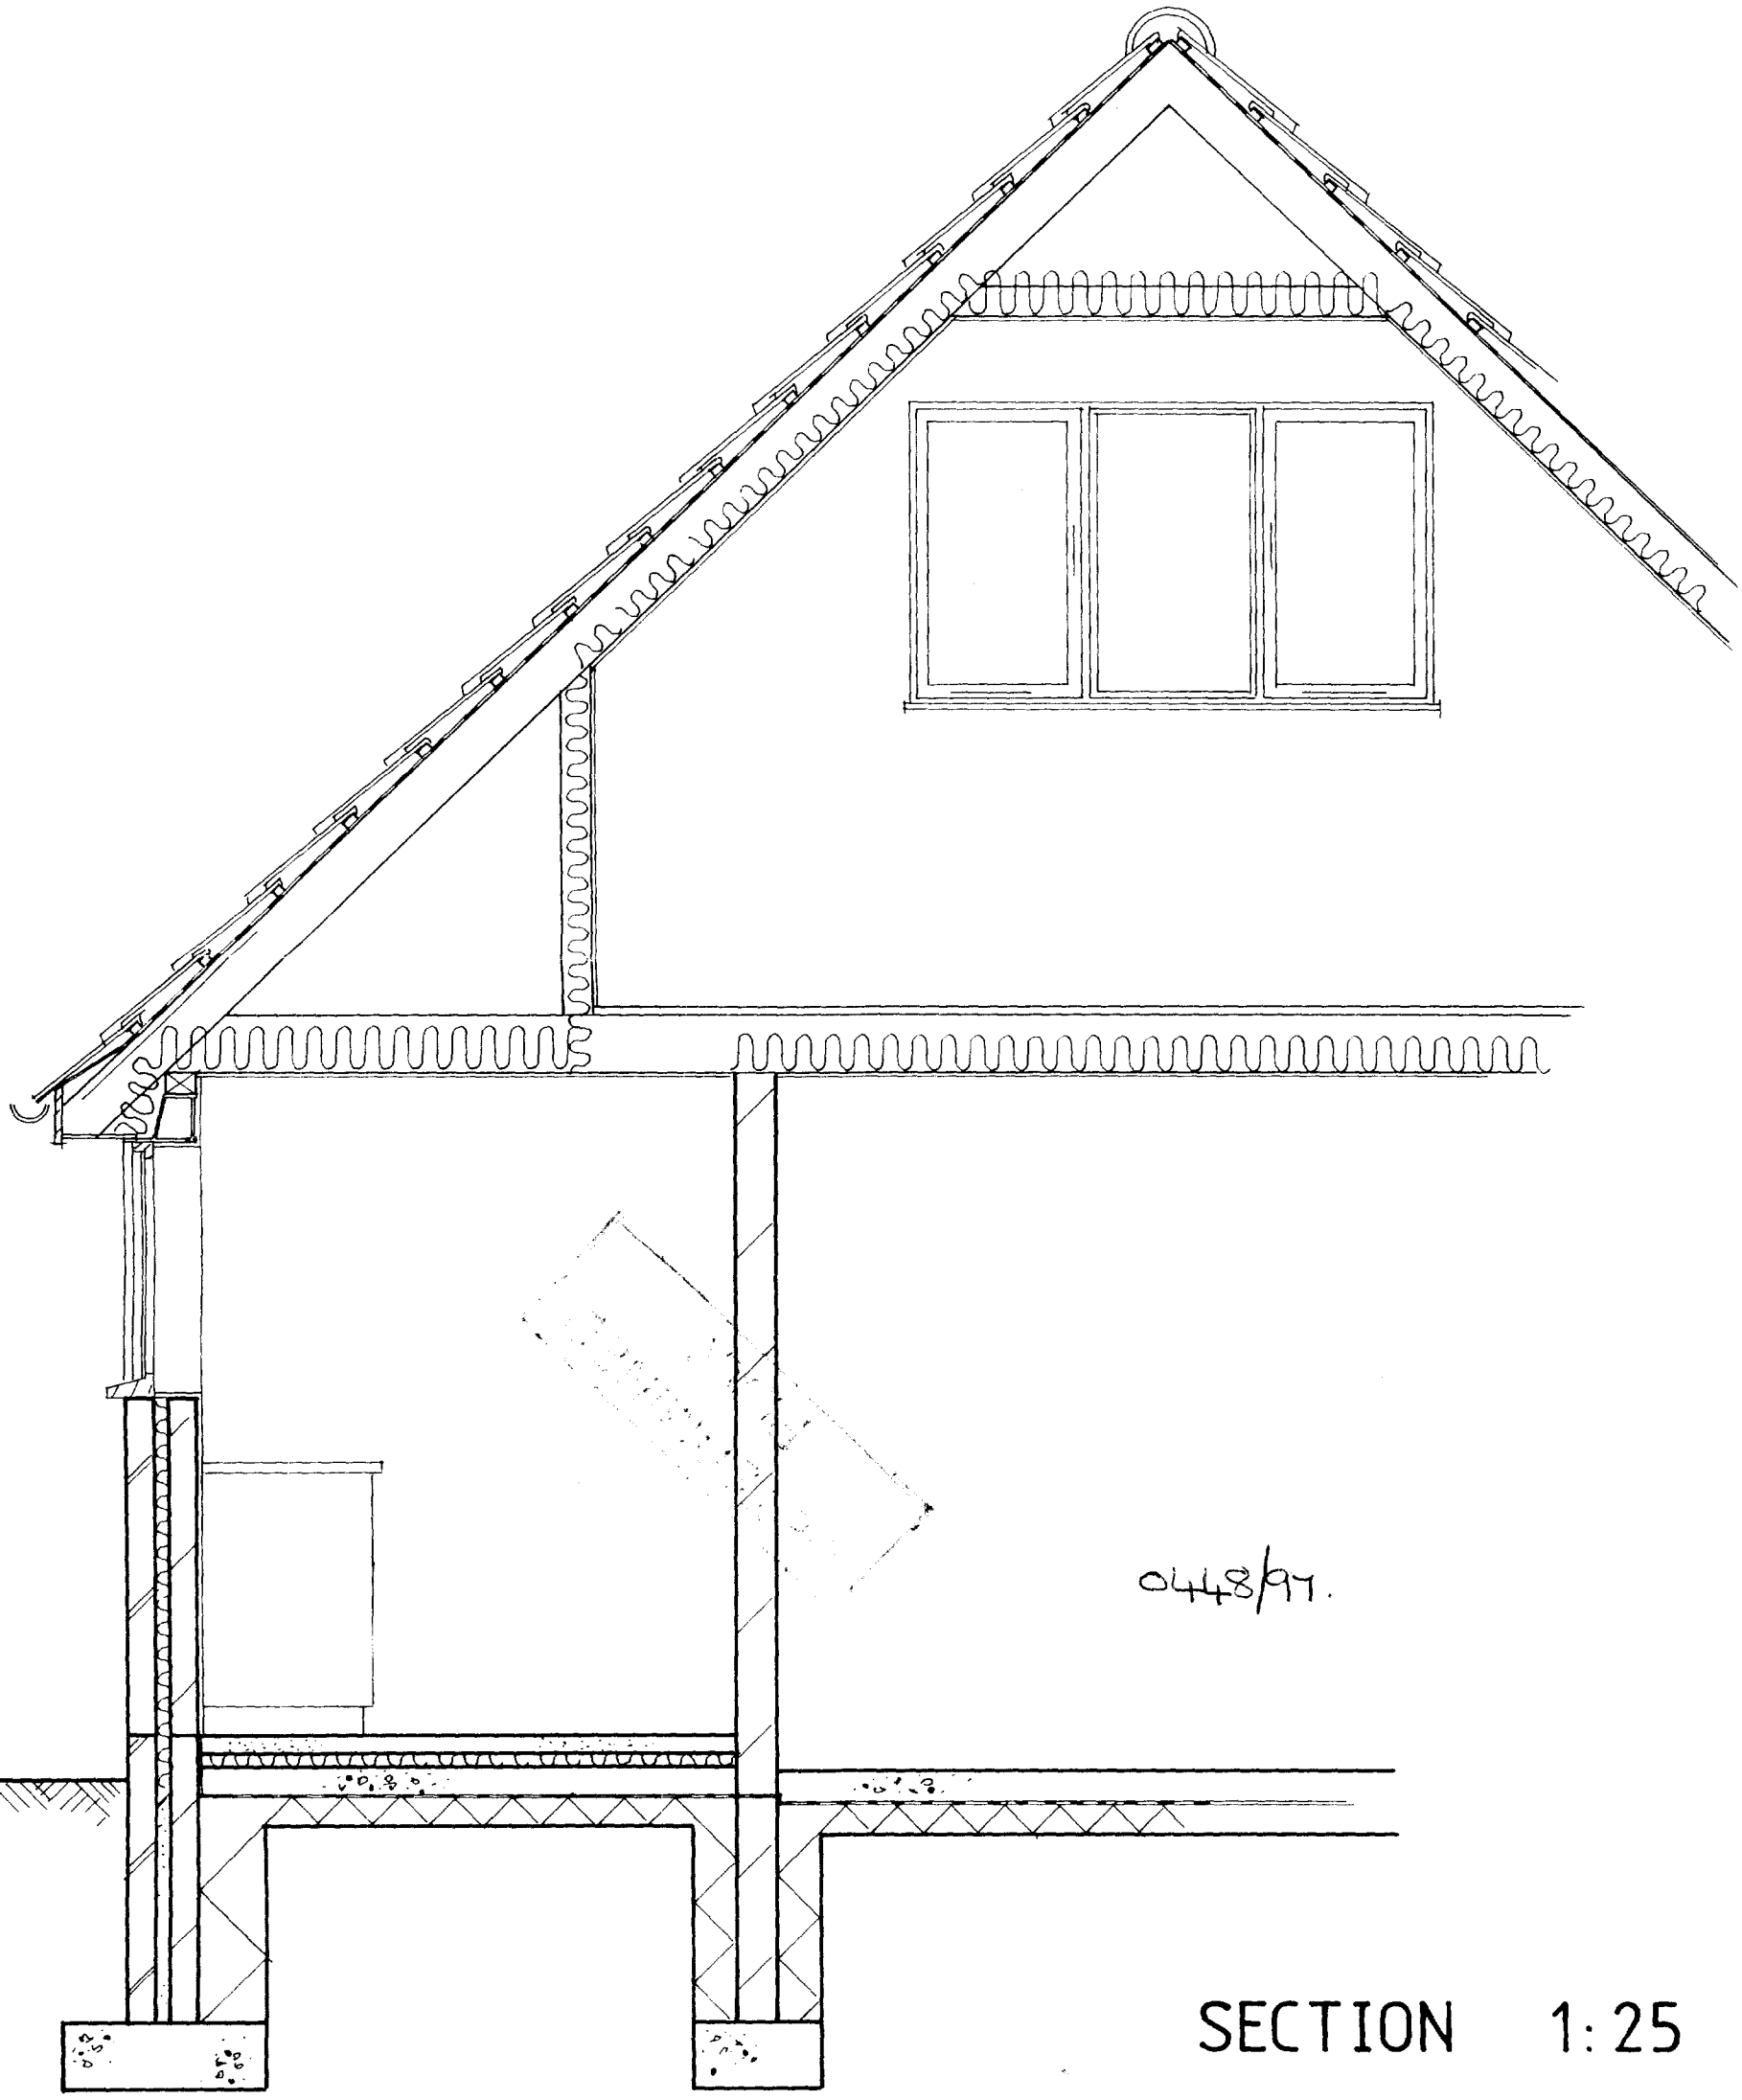


SECTION 1:25

Moss Cottage, Hop Hole, Deeping St. Nicholas

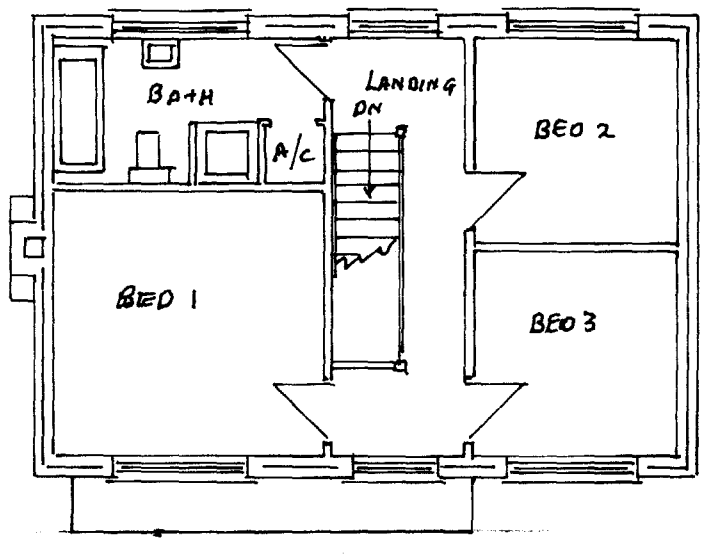

EXISTING FIRST FLOOR PLAN

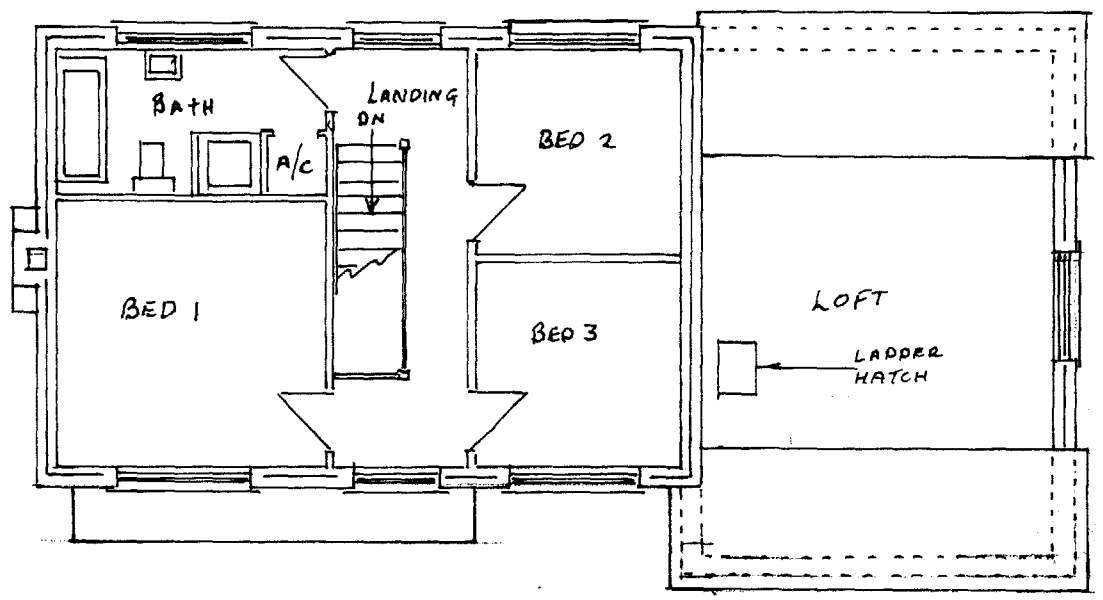

PROPOSED FIRST FLOOR PLAN

0448/97.

PROPOSED EXTENSION AT 'MOSS COTTAGE' HOP HOLE
DEEPING ST NICHOLAS LINCS

SCALE 1:100
DATE APRIL 97