
NOTES

1. Do not scale this drawing. Only figured dimensions shall be used.
2. All discrepancies to be referred to the Architect before commencing.
3. This drawing is copyright.

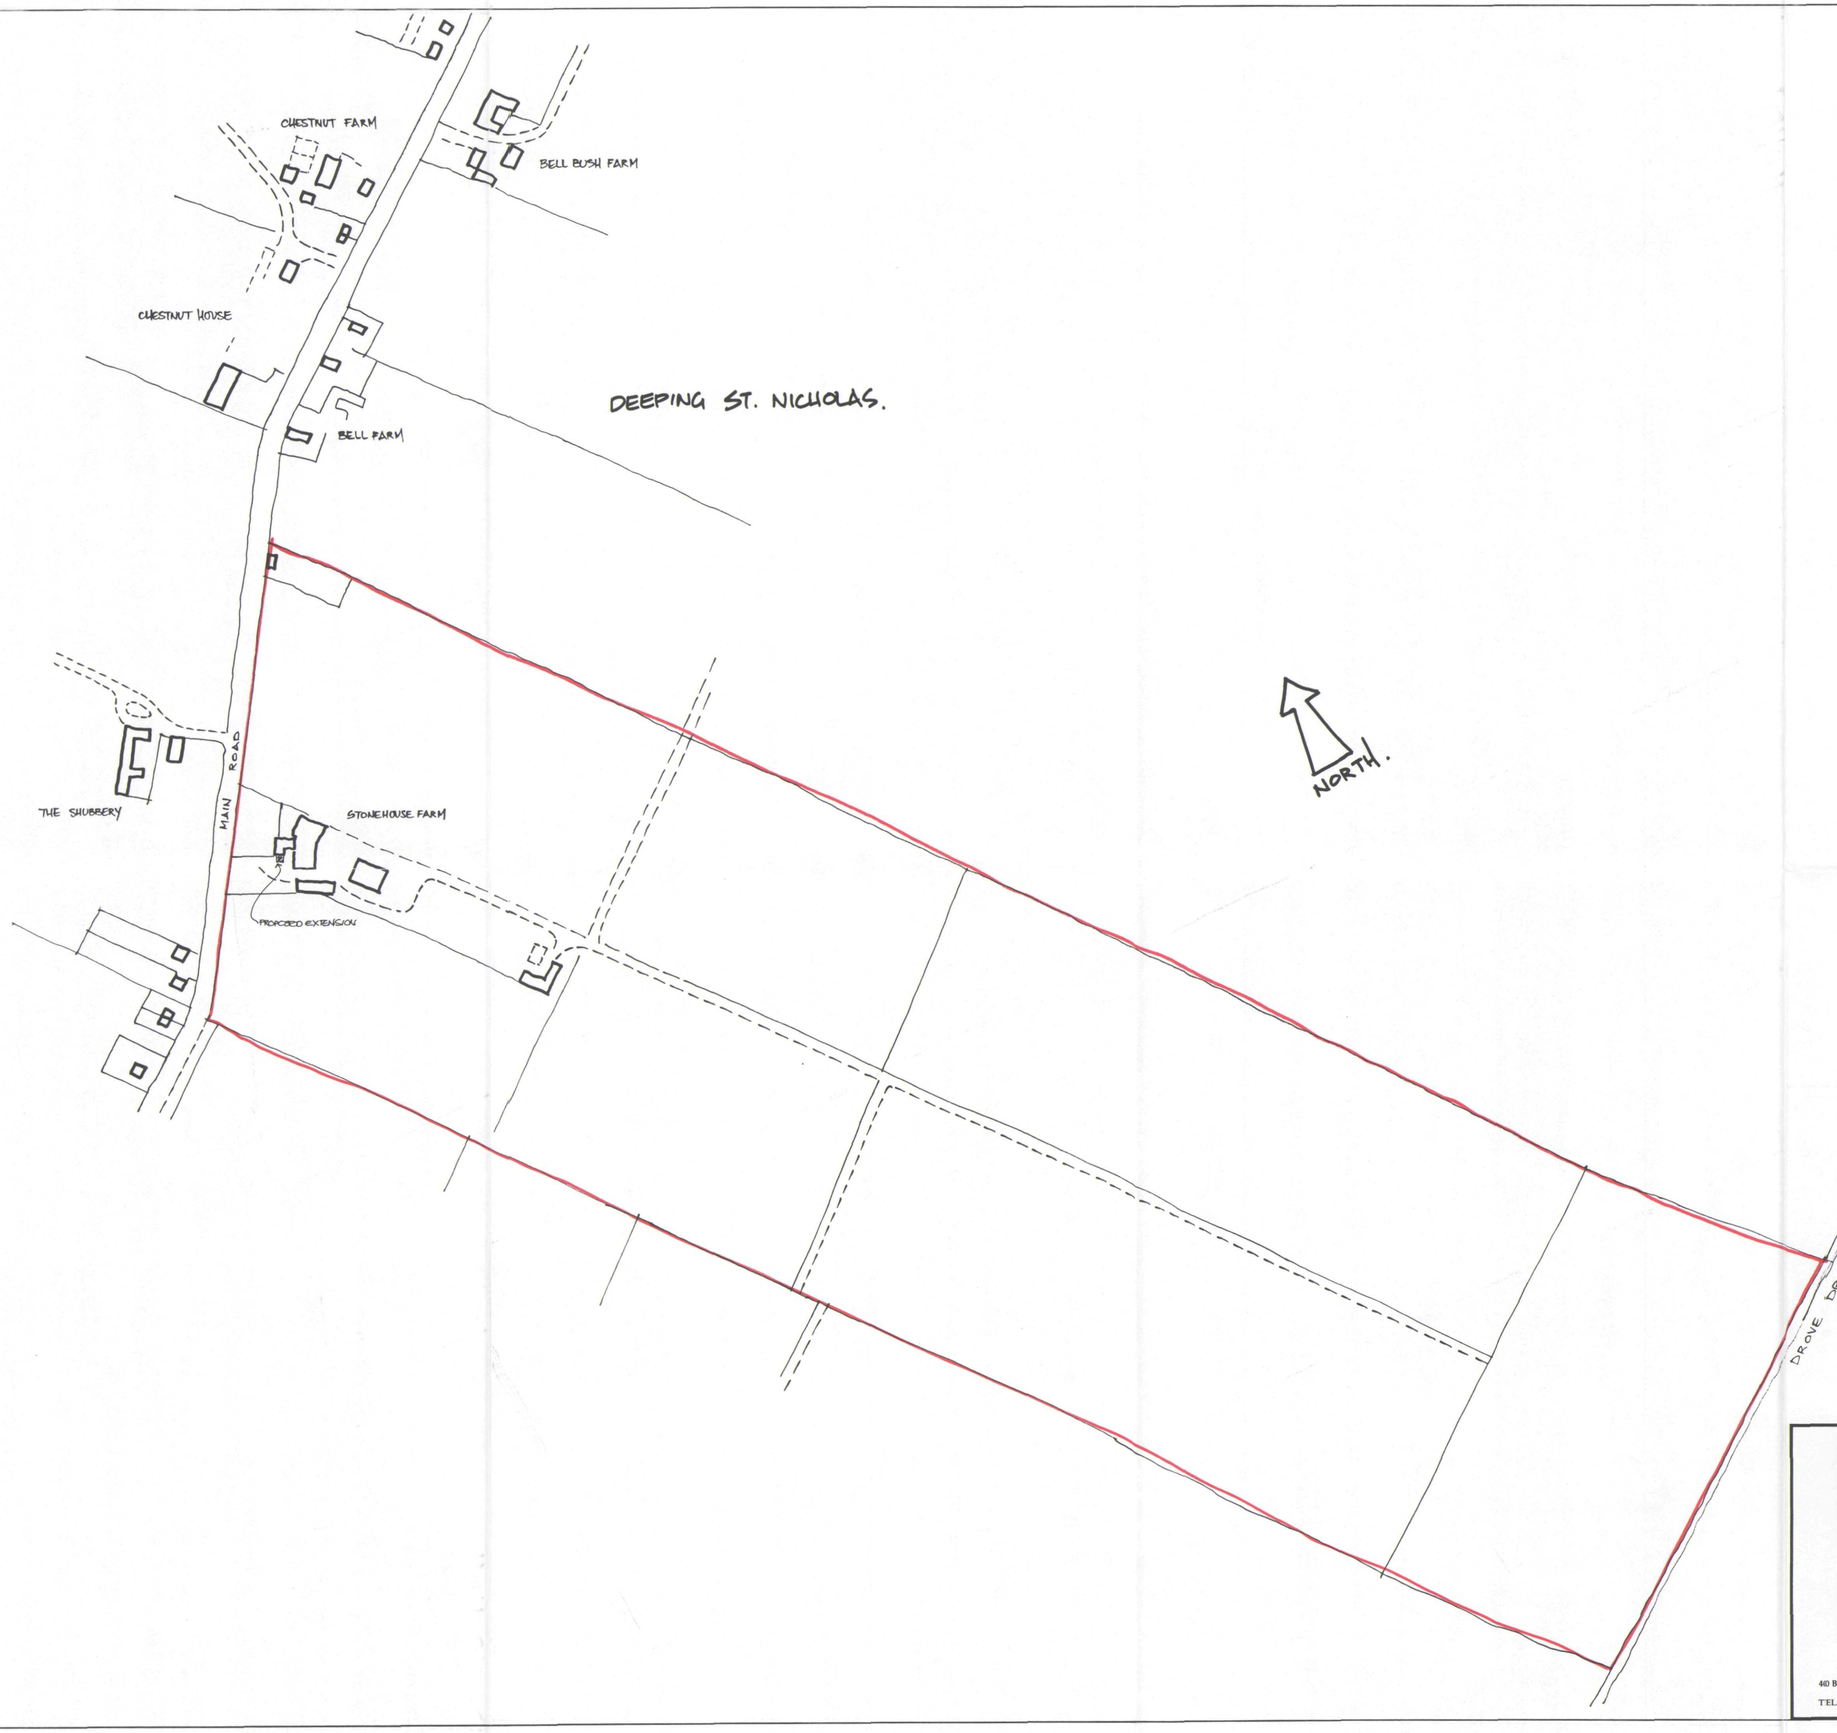

DETERMINED PLAN

SHDC
Planning & Development
- 6 APR 2004
Ref: 0460/04

Le Sage ASSOCIATES
CHARTERED ARCHITECTS
40 BRIDGE STREET PETERBOROUGH DEEPING ST. JAMES PE6 8HA
TEL. (01778) 344200 FAX. (01778) 344391

PROJECT
Proposed Extension to
Stonehouse Farm
Deeping St. Nicholas, Lincs

CLIENT
Mr & Mrs D Chappell

DRAWING
Location Plan

DATE
29/03/2004

SCALES
1:2500

DRAWING NO.
1476/03

REV.

Summit DS(UK) 00147