


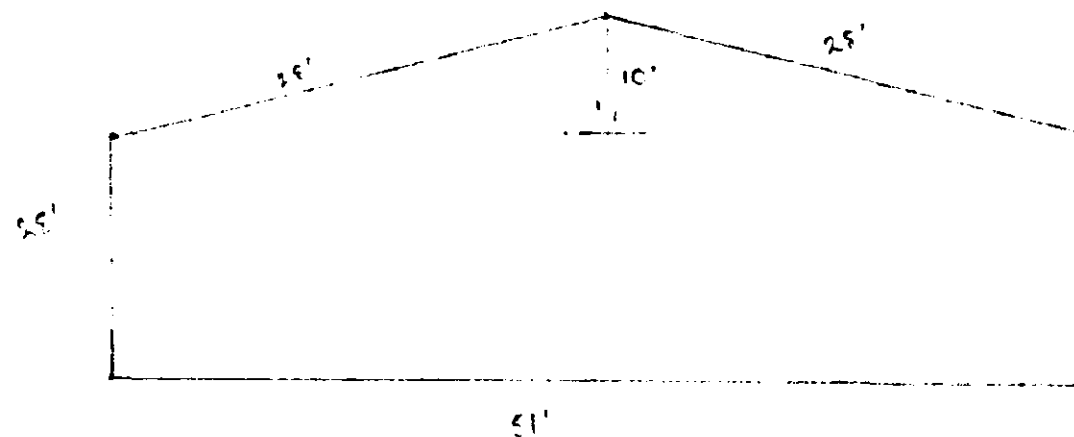

END

Application no: H03/0460/95

Applicant: R P Watts Ltd
P N Watts
Vine House Farm
Deeping St Nicholas
Spalding, Lincs

Agent: R P Watts Ltd
P N Watts
Vine House Farm
Deeping St Nicholas
Spalding, Lincs


Description: Erect asbestos clad steel building

Location: Deeping Fen Farm
Baston Fen
Peterborough

Scale 1:120

DETERMINED
PLAN

FOUNTAIN HILL COUNCIL
HOUSING & PLANNING
18 MAY 1995
Ref: 460/95

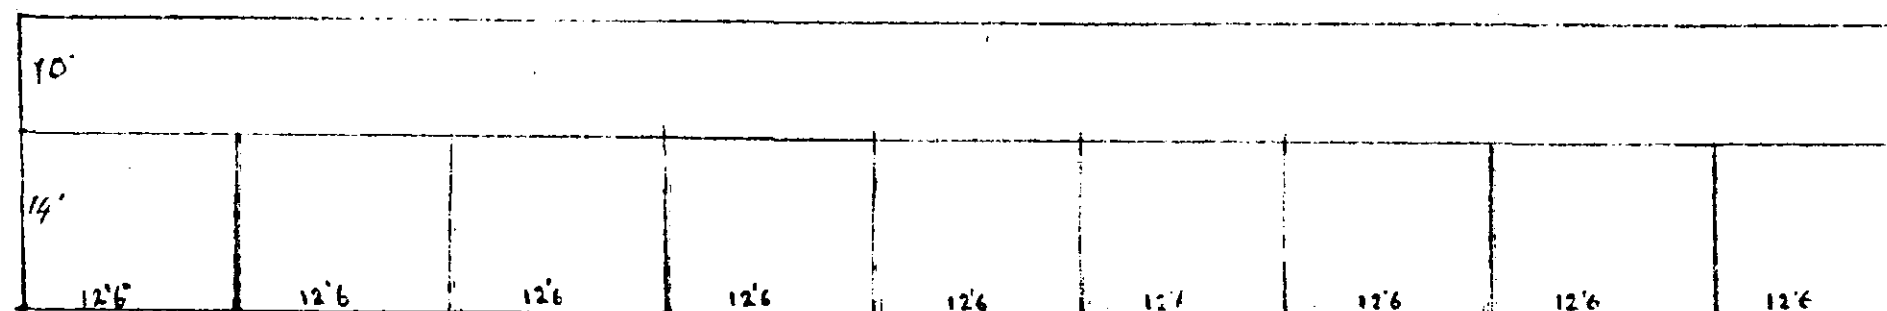

101'

SIDE