


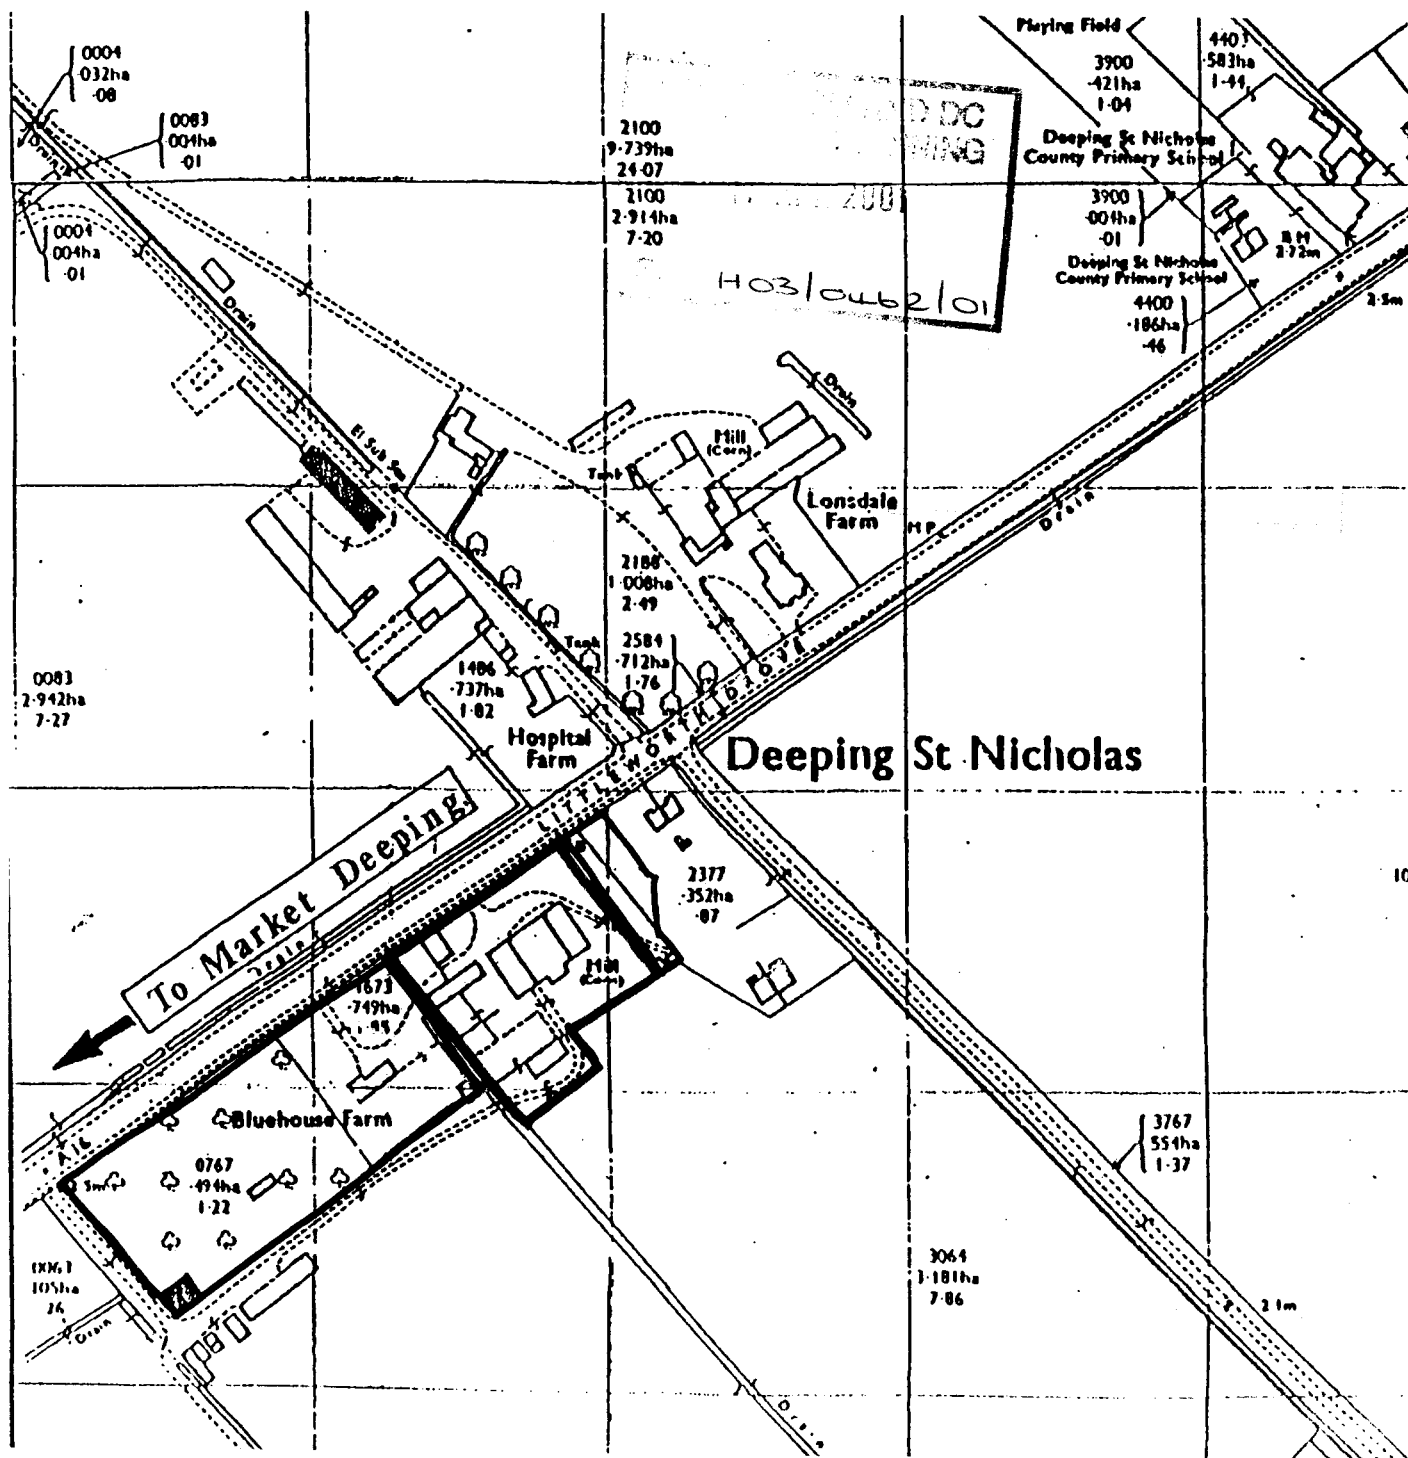

LOCATION PLAN

BLUEHOUSE FARM, DEEPING ST NICHOLAS

DWG No 455/8/1 Scale 1:2500

April 2001

Chartered Town
Planners

Chartered Landscape
Architects



Robert Doughty
Consultancy
Limited

"Based upon the 1990 Ordnance Survey 1:2500 map
with the permission of the Controller of HM Stationary Office,
Crown Copyright reserved."
Robert Doughty Consultancy License Number AR 100010613

32 High Street, Helpringham, Sleaford, NG34 0RA

Tel: (01529) 421646 Fax: (01529) 421358

