DEEPING ST NICHOLAS CP

DYKE

CHURCH FARM DYKE

HARROW FARM DYKE

PICKS HOME FARM DYKE

STATION FARM DYKE N°1

STATION FARM DYKE N°2

BLUE HOUSE FARM

BIRCHS FARM DYKE

HEDGE FARM DYKE

PICKS DEEPING HIGH BANK

MIDDLE YARD FARM

GULL HOUSE

Drains

Worth's Farm

The Avenue

Playing Field

Elizabeth Crescent

Lapwing House

Littleworth Dr

Tolethorpe

Little Orchard

Sewage Works

Church Farm

Vicarage

Harrow Farm

PO

PH

Orchard Villa

Home Farm

The Beeches

Goose Hill Farm

Station Farm

Pol Sta

Tel Ex

New Road

Vine House Farm

Playing Field

School

Corn Mill

Lonsdale Farm

Littleworth Drove

Hospital Farm

Deeping St Nicholas

Bluehouse Farm

Halfway House

Smith's Bridge

Dennis's Cottages

Dennis's Cottages

New Road

Walland & Deeping Internal Drainage Board

Reproduced from the Ordnance Survey Map Scale ... with the permission of the Controller of Her Majesty's Stationery Office. Crown Copyright reserved. Licence No. AL 550701 Date ...

N

DEEPING ST NICHOLAS CP

Deeping St Nicholas

Worth's Farm
The Avenue
Playing Field
Elizabeth Crescent
Lapwing House
Littleworth Dr
Tolethorpe
Little Orchard
Church Farm
Sewage Works
Vicarage
Harrow Farm
Orchard Villa
Home Farm
The Beeches
Goose Hill Farm
Station Farm
Pol Sta
Tel Ex
New Road
Vine House Farm
Playing Field
School
Corn Mill
Lansdale Farm
Littleworth Drove
Hospital Farm
Bluehouse Farm
Halfway House
Dennis's Cottages
Smith's Bridge

Drains

CHURCH FARM DYKE
HARROW FARM DYKE
PICKS HOME FARM DYKE
STATION FARM DYKE No 1
STATION FARM DYKE No 2
BIRCHS FARM DYKE
BLUE HOUSE FARM DYKE
HALFWAY HOUSE
HEDGE FARM DYKE
PICKS DEEPING
MIDDLE YARD FARM DYKE
GULL HOUSE DR
COR
DYKE

Welland & Deeping Internal Drainage Board


Reproduced from the Ordnance Survey Map Scale ..... 1/1 with the permission of the Controller of Her Majesty's Stationery Office. Crown Copyright reserved.

Licence No. AL 550701

Date 11/2/05

N

Welland Bank

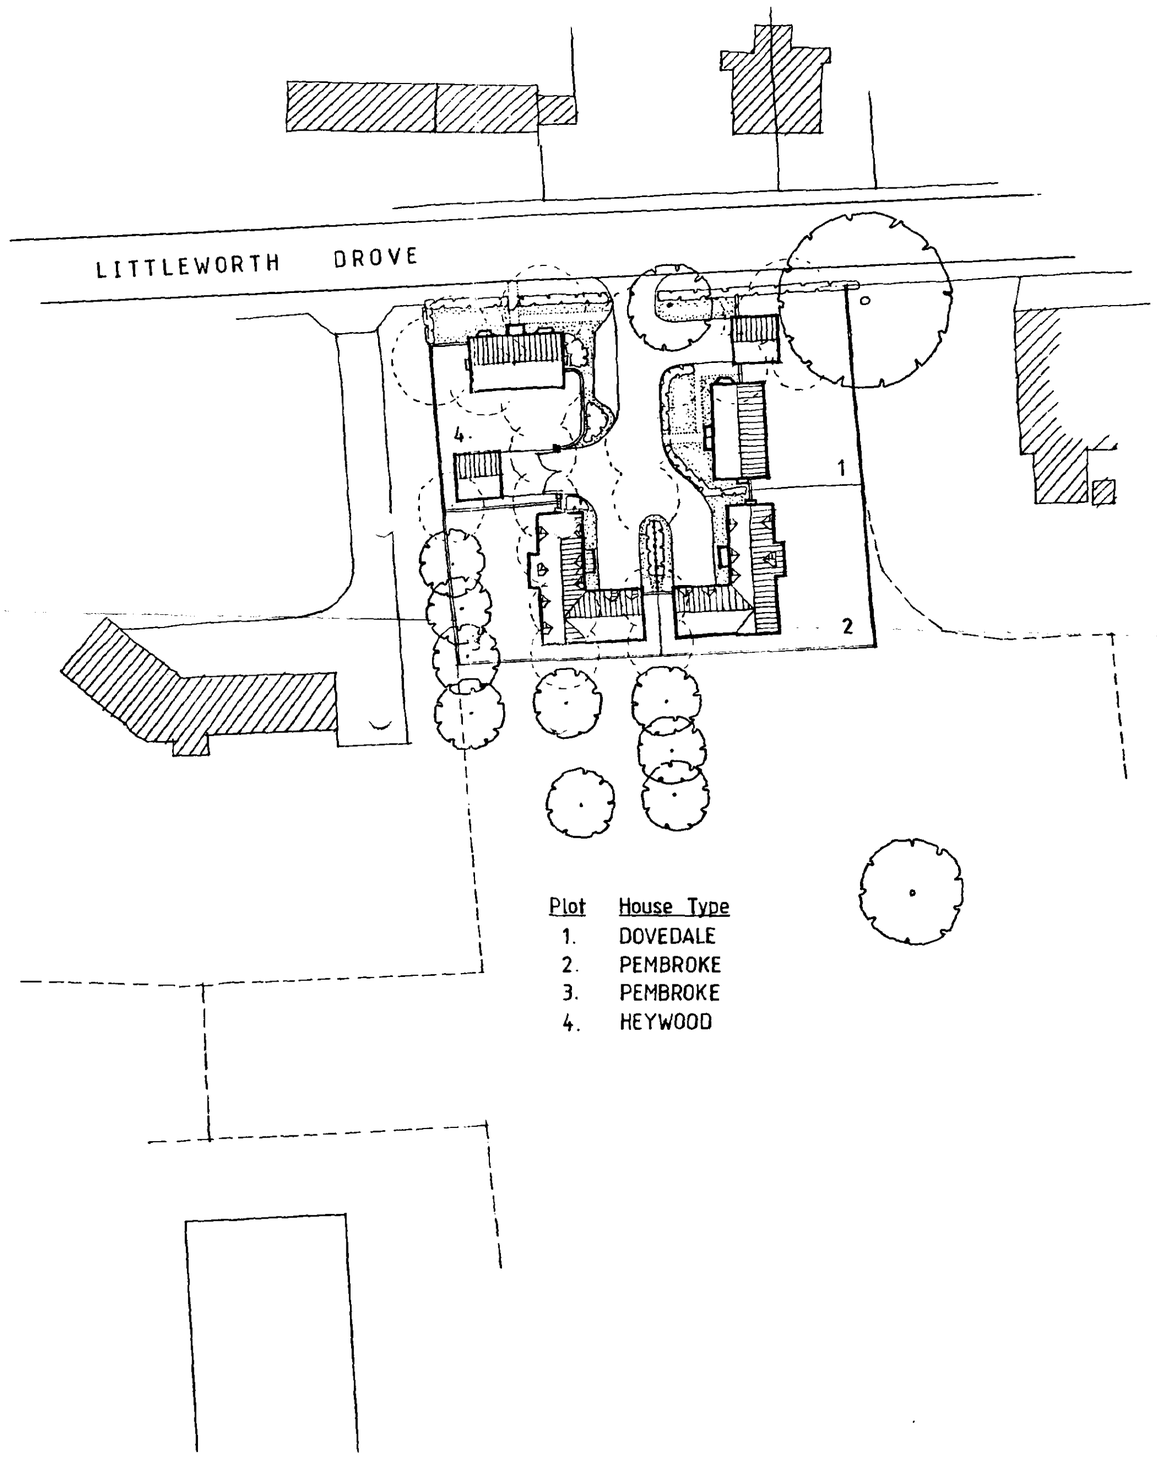

Plot	House Type
1.	DOVEDALE
2.	PEMBROKE
3.	PEMBROKE
4.	HEYWOOD

Date:	Description:

R E V I S I O N S

ALLISON
HOMES
Swallow House, Banbury Close, West Elloe Avenue
Spalding, Lincs PE11 2BS
Telephone (01775) 724781 Fax (01775) 762153
ALLISON HOMES is a trading name of SWALLOW HOMES LTD

Project:
HOME FARM
DEEPING ST NICHOLAS

Drawing Title:
DESIGN SITE LAYOUT

Date:	Scales:
12/1/01	1:500
Reference No:	Drawn:
Drawing No: SL/01	revision:

Do not scale directly from this drawing. All discrepancies to be brought to the attention of the above office.

Summit DS (UK) 992448