




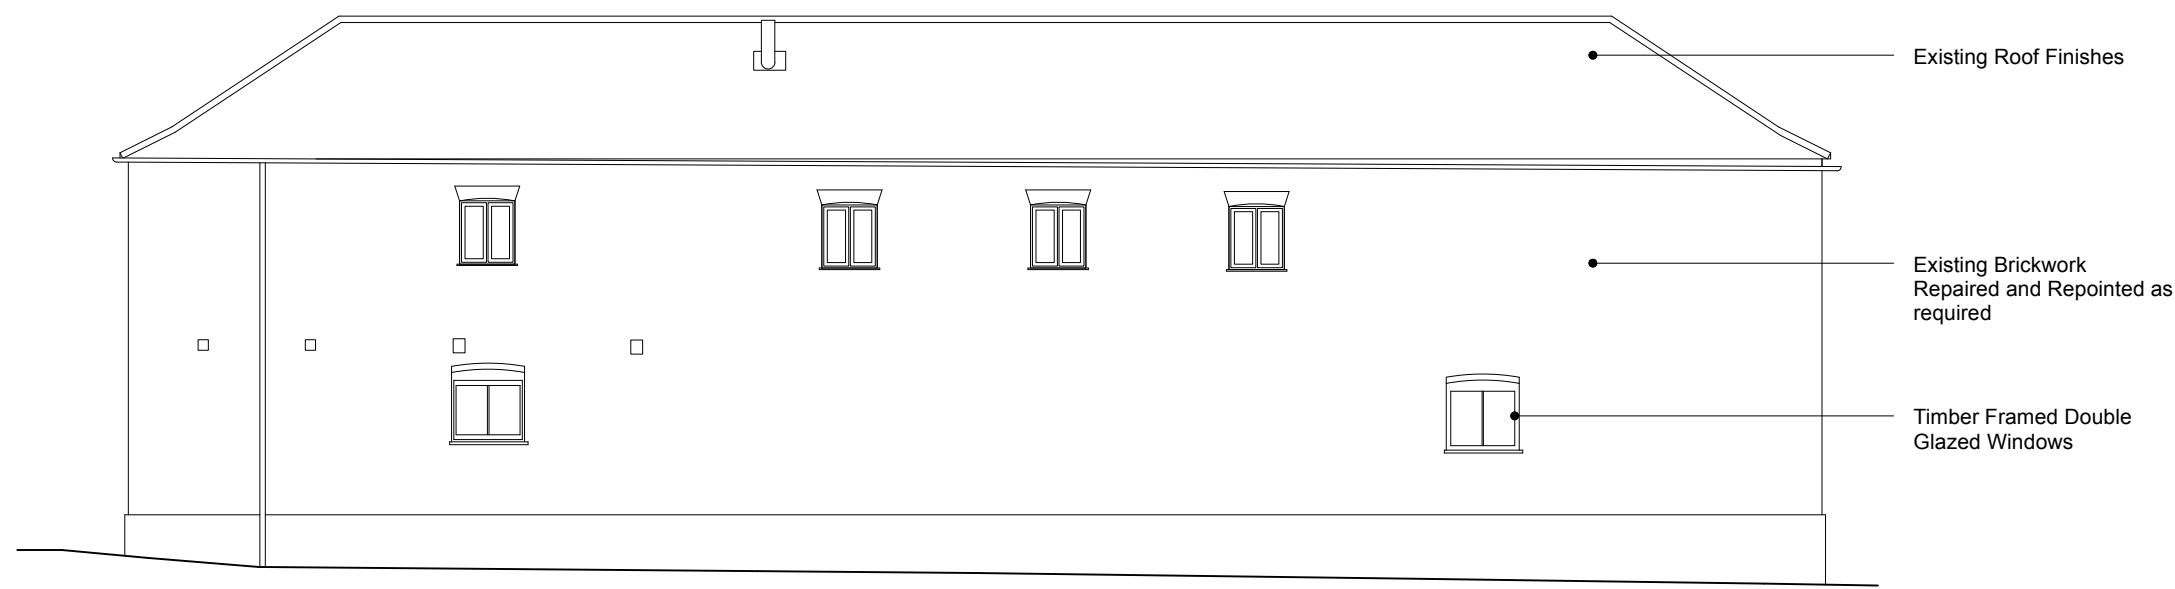

Datum: 1.00m
Elevation 1.

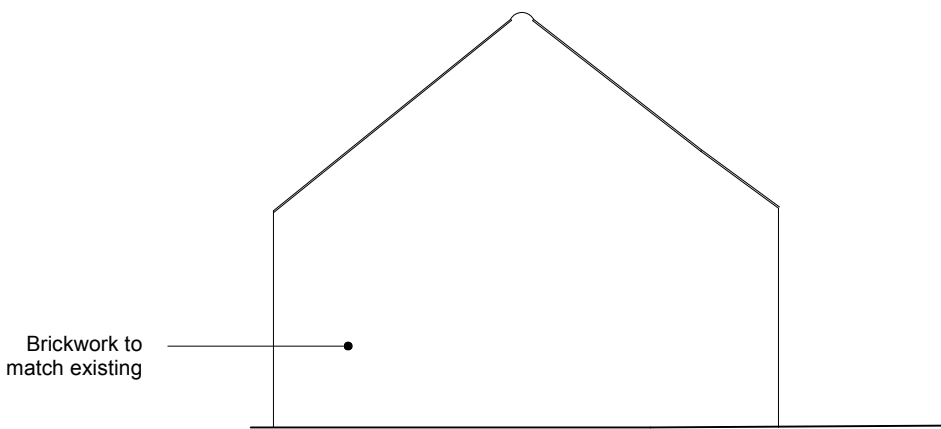


Datum: 1.00m
Elevation 3.

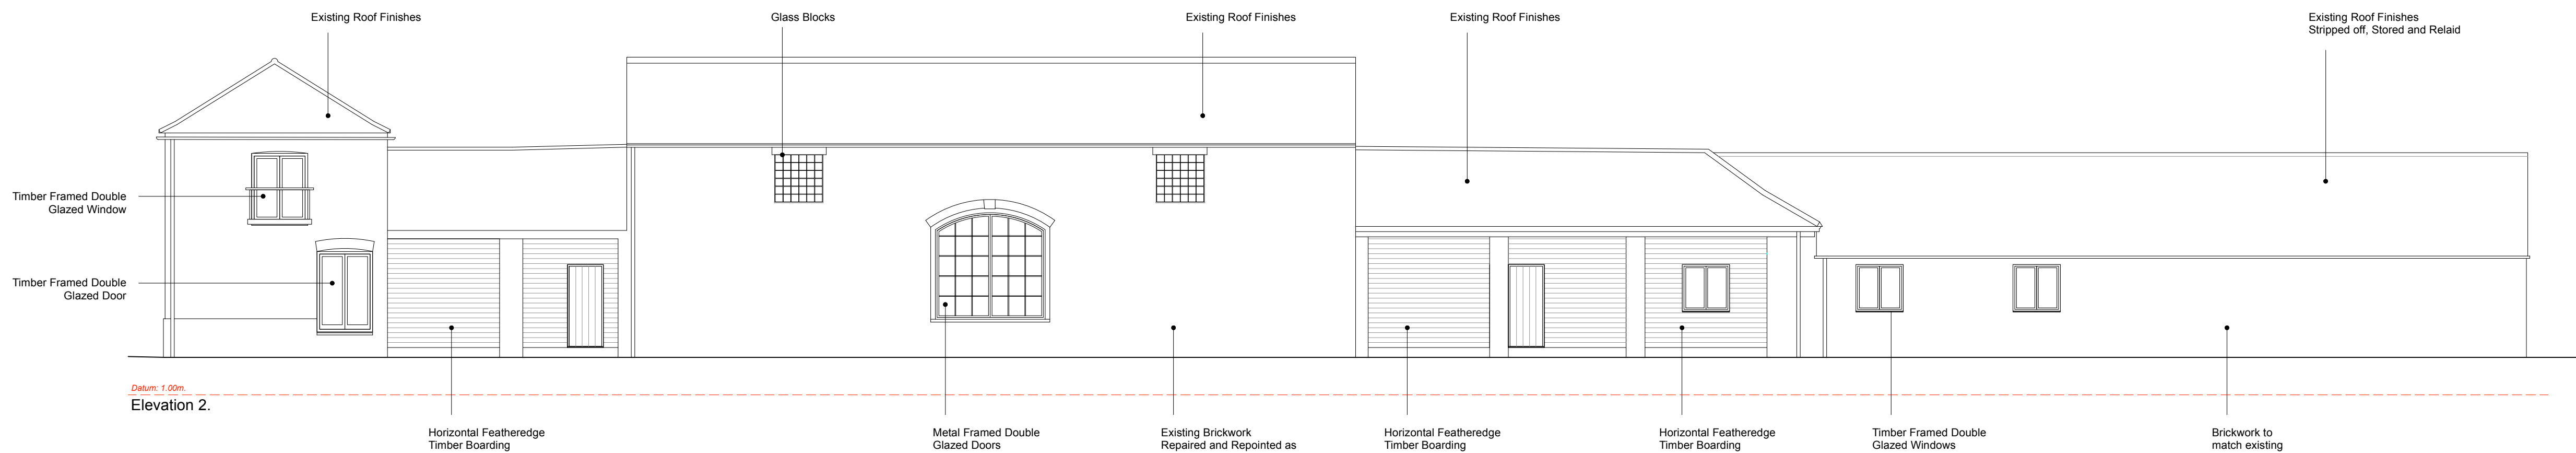


Datum: 1.00m
Elevation 2.




Datum: 1.00m
Elevation 4.

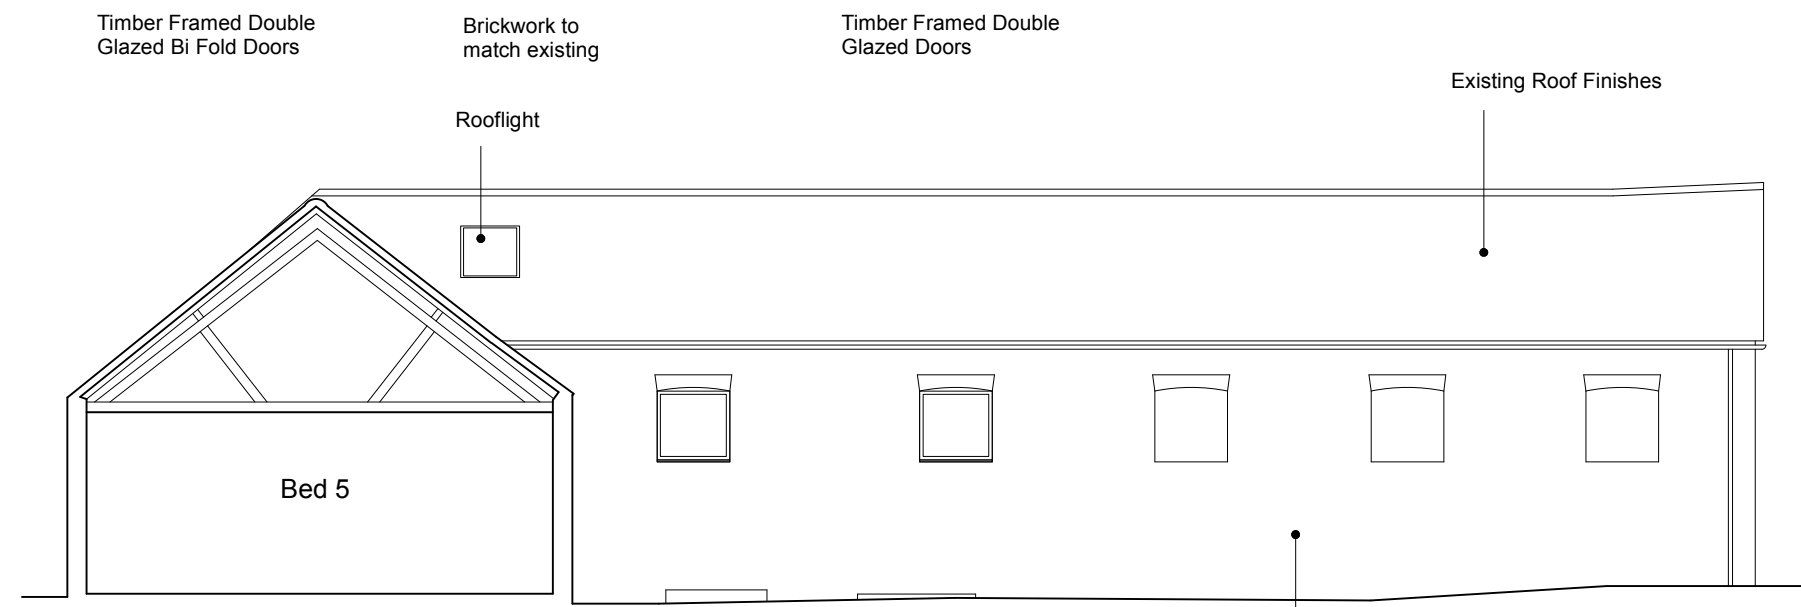


Datum: 1.00m
Elevation 5.

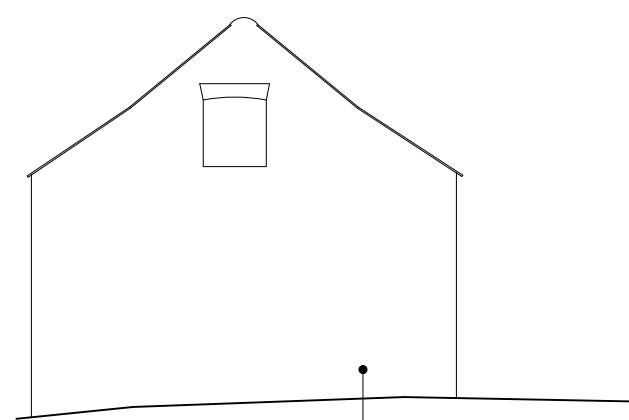


Datum: 1.00m
Elevation 6.

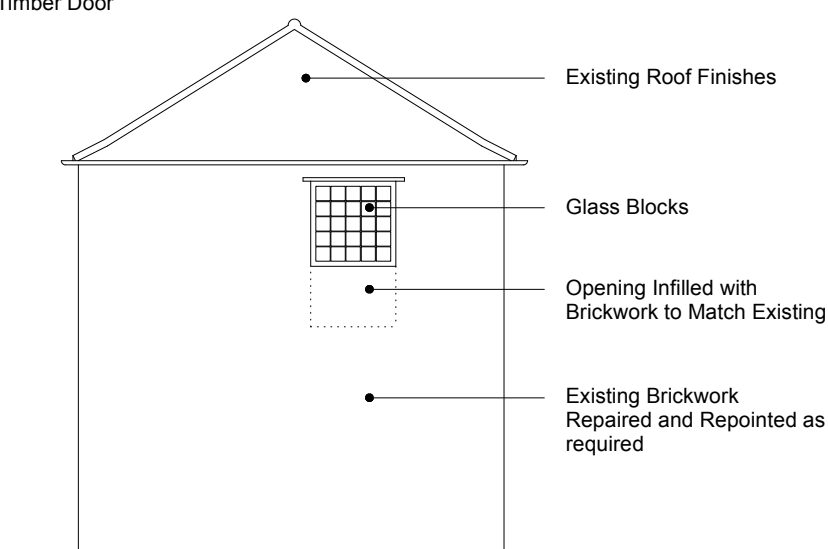

Datum: 1.00m
Elevation 9.

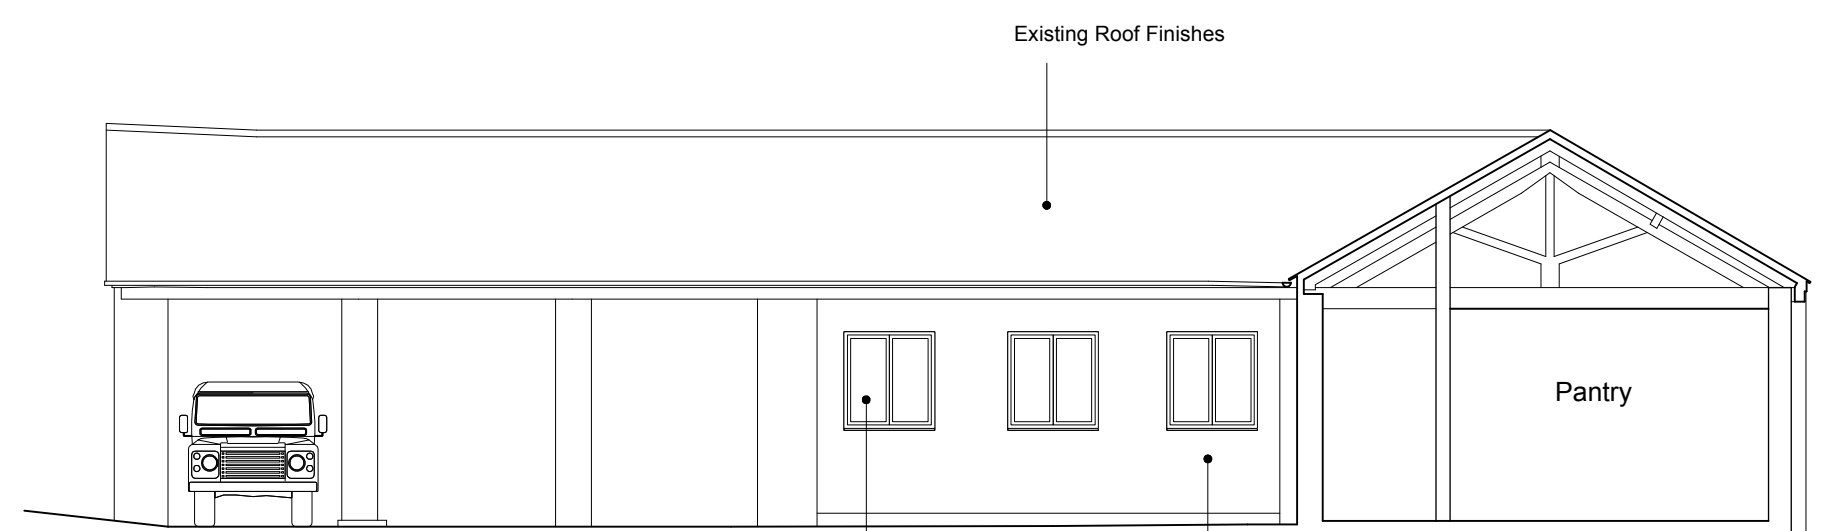

Datum: 1.00m
Elevation 7.

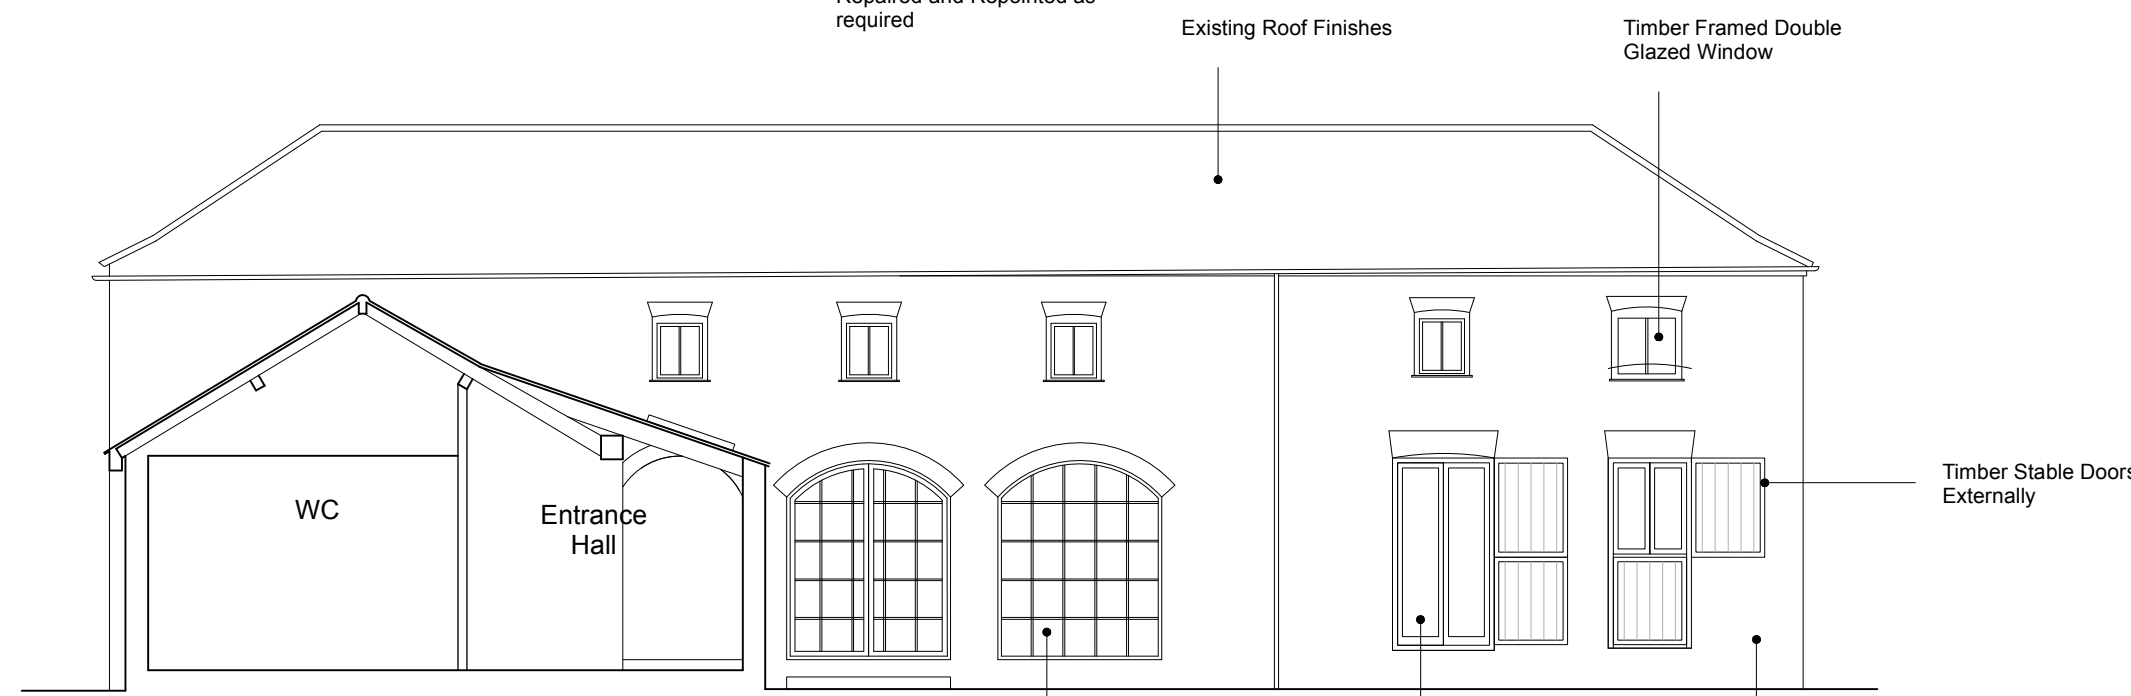

Datum: 1.00m
Elevation 8.

NOTES

REVISIONS

- A - General Revisions
- B - General Revisions
- C - General Revisions
- D - General Revisions

Jon Richards Architectural Design

Jasmine House info@jad.co.uk
1 Red House Paddock www.jad.co.uk
Tallington PE9 4RG +44 (0) 7970 285376

CLIENT

Sainsbury and Mealing

PROJECT

The Shrubbery
Main Road
Deeping St Nicholas
PE11 3DJ

DRAWING TITLE

Proposed Elevations and Sections

SCALE

1:100 @ A1

DATE

June 2020

DRAWING NO

SF-PR-PL-04

REV

D