



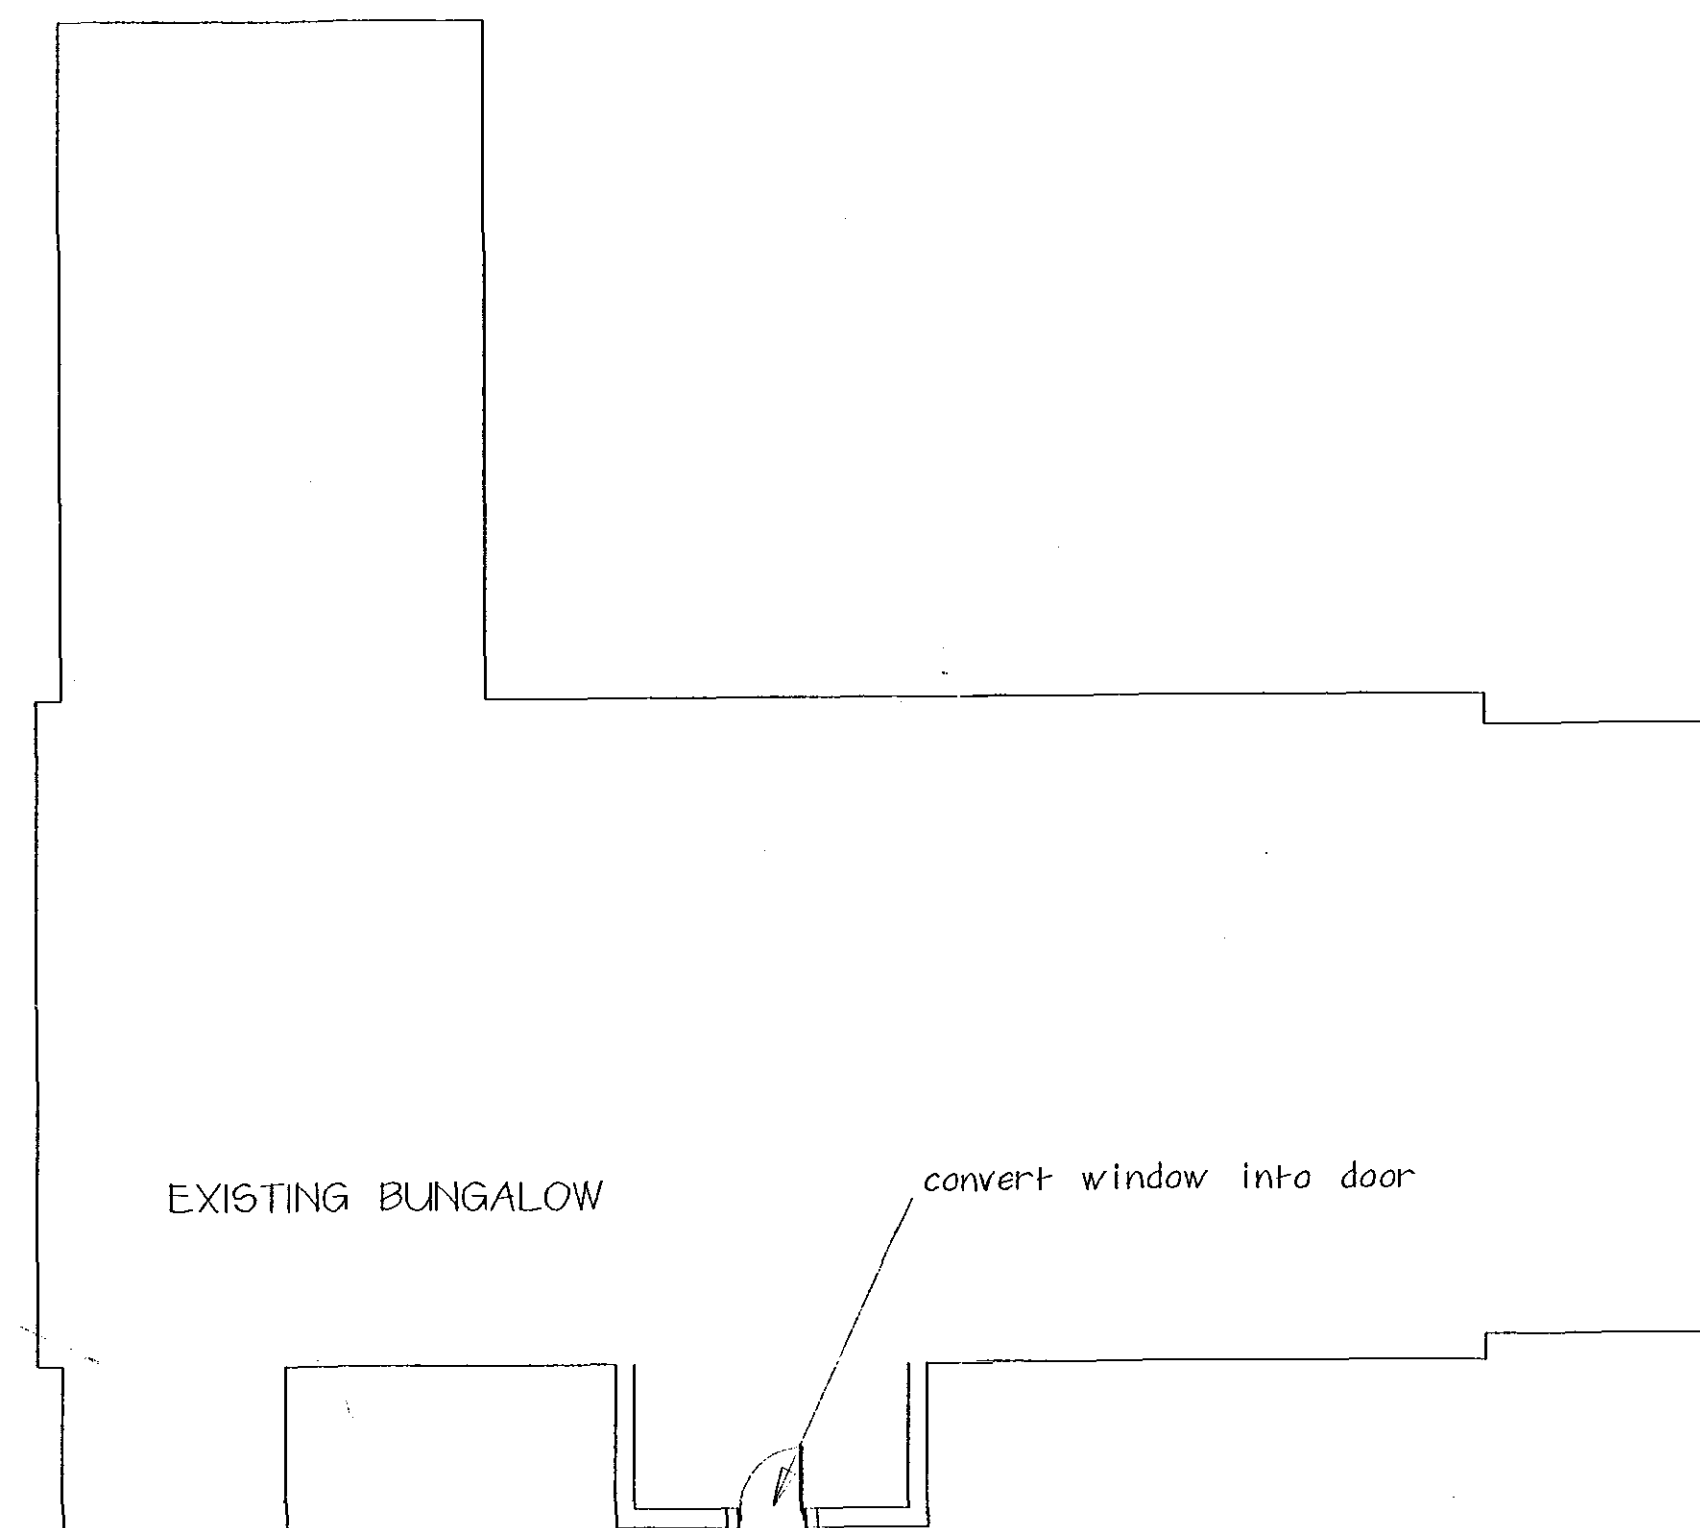


EXISTING BUNGALOW

convert window into door

PARKING

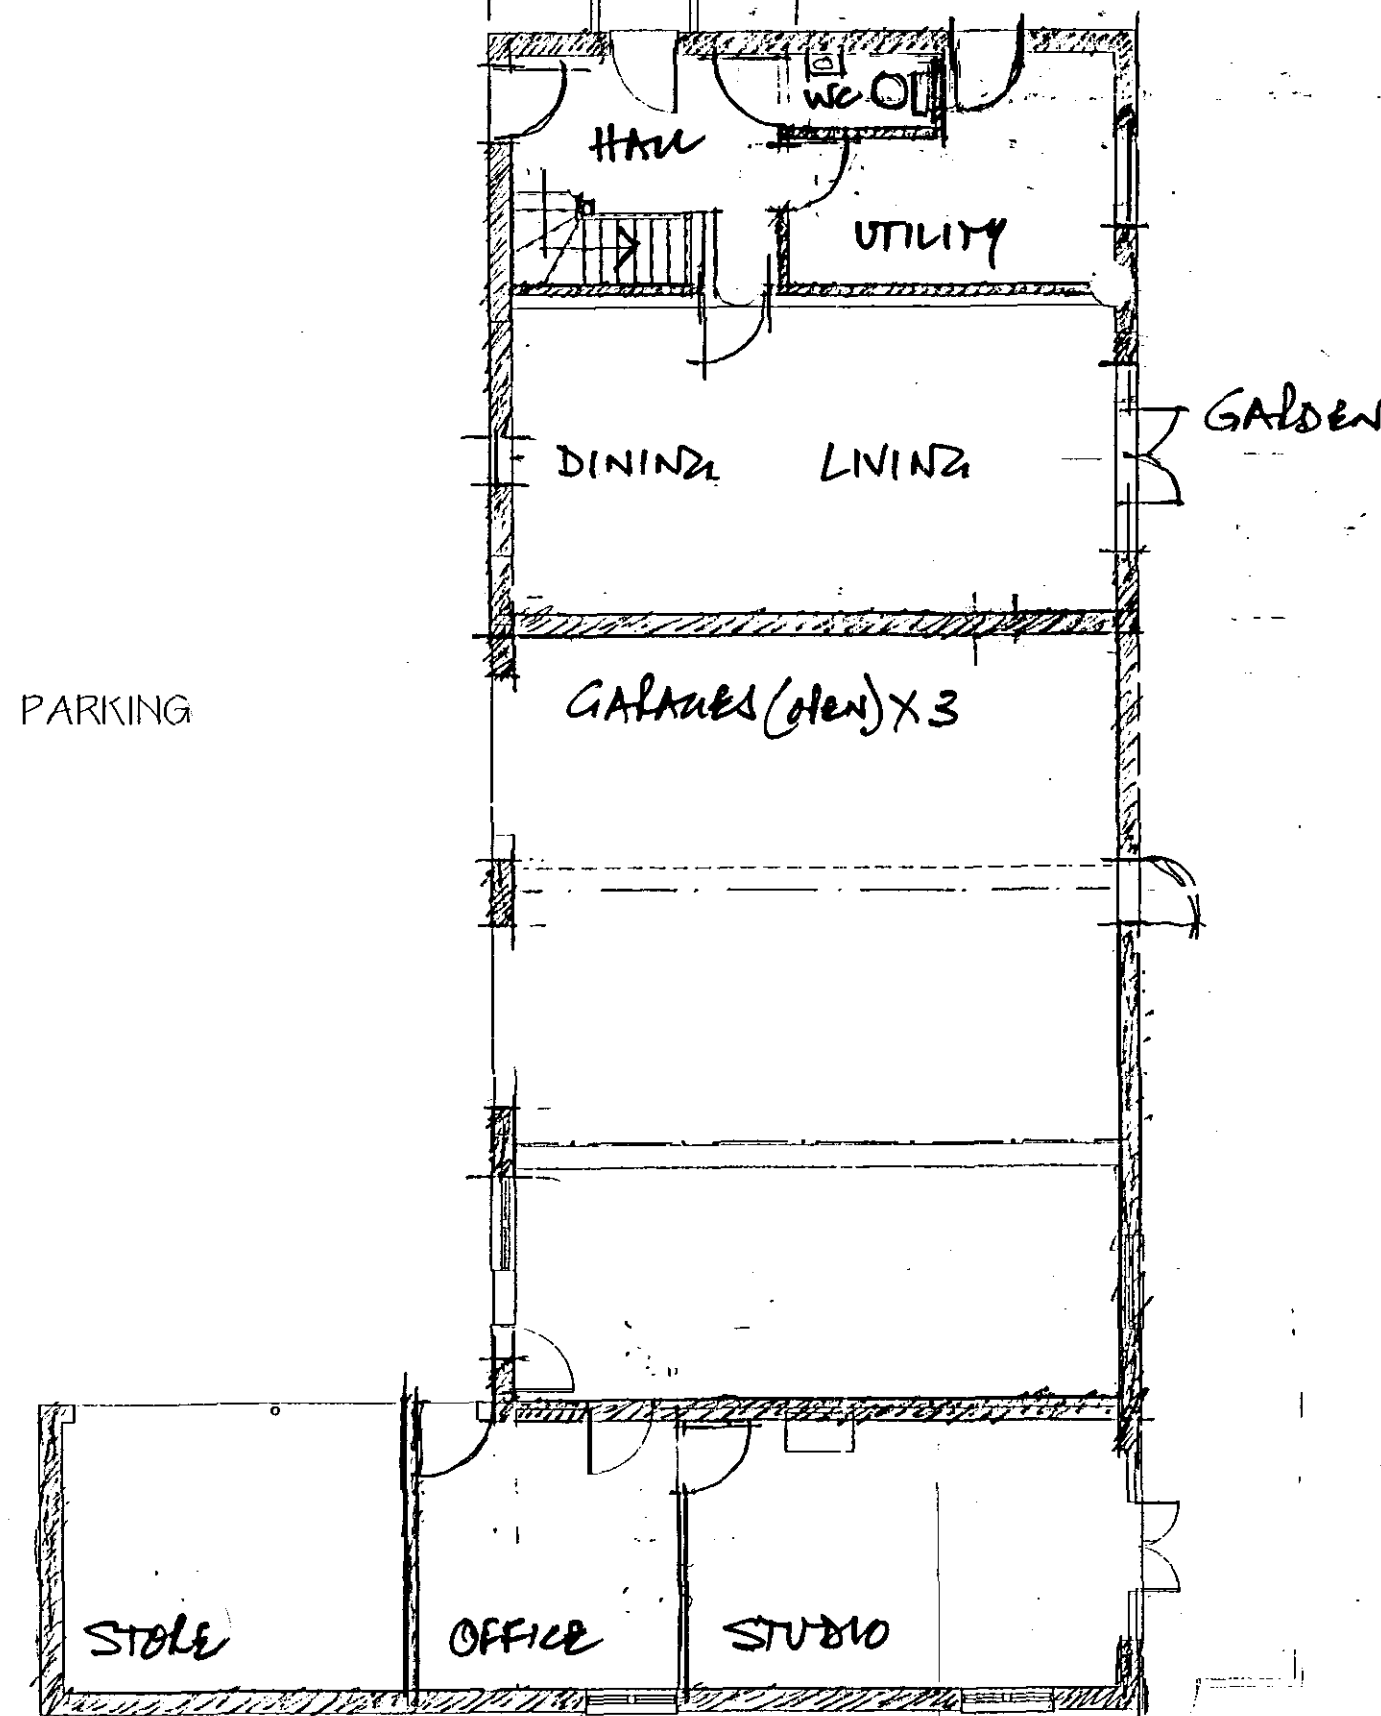


GROUND FLOOR

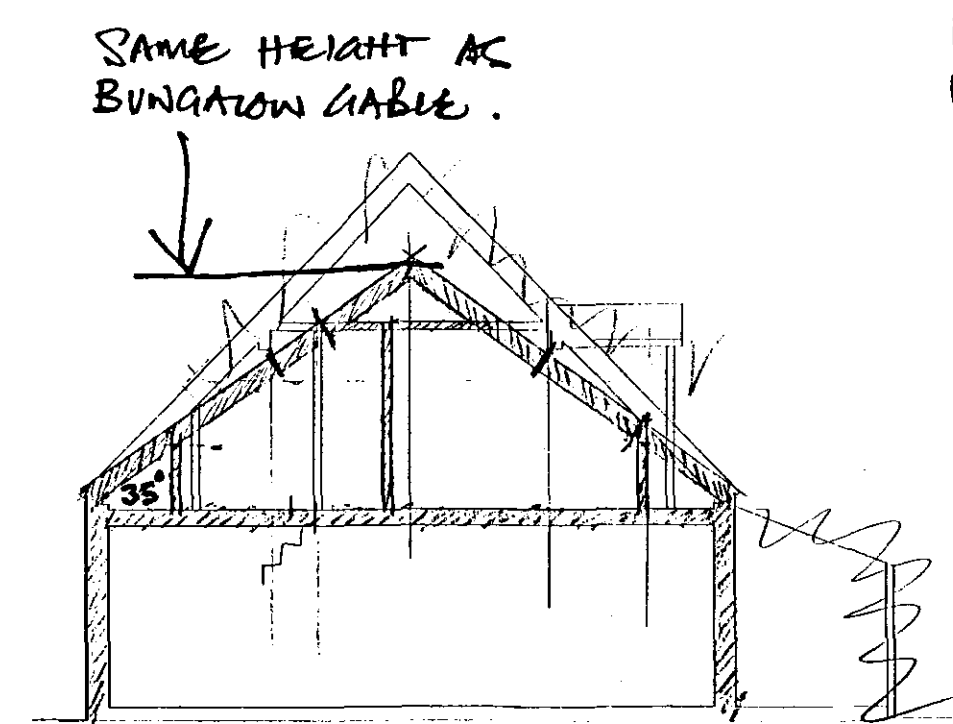


SECTION

LINK ROOF ACROSS FROM FOUNDATION

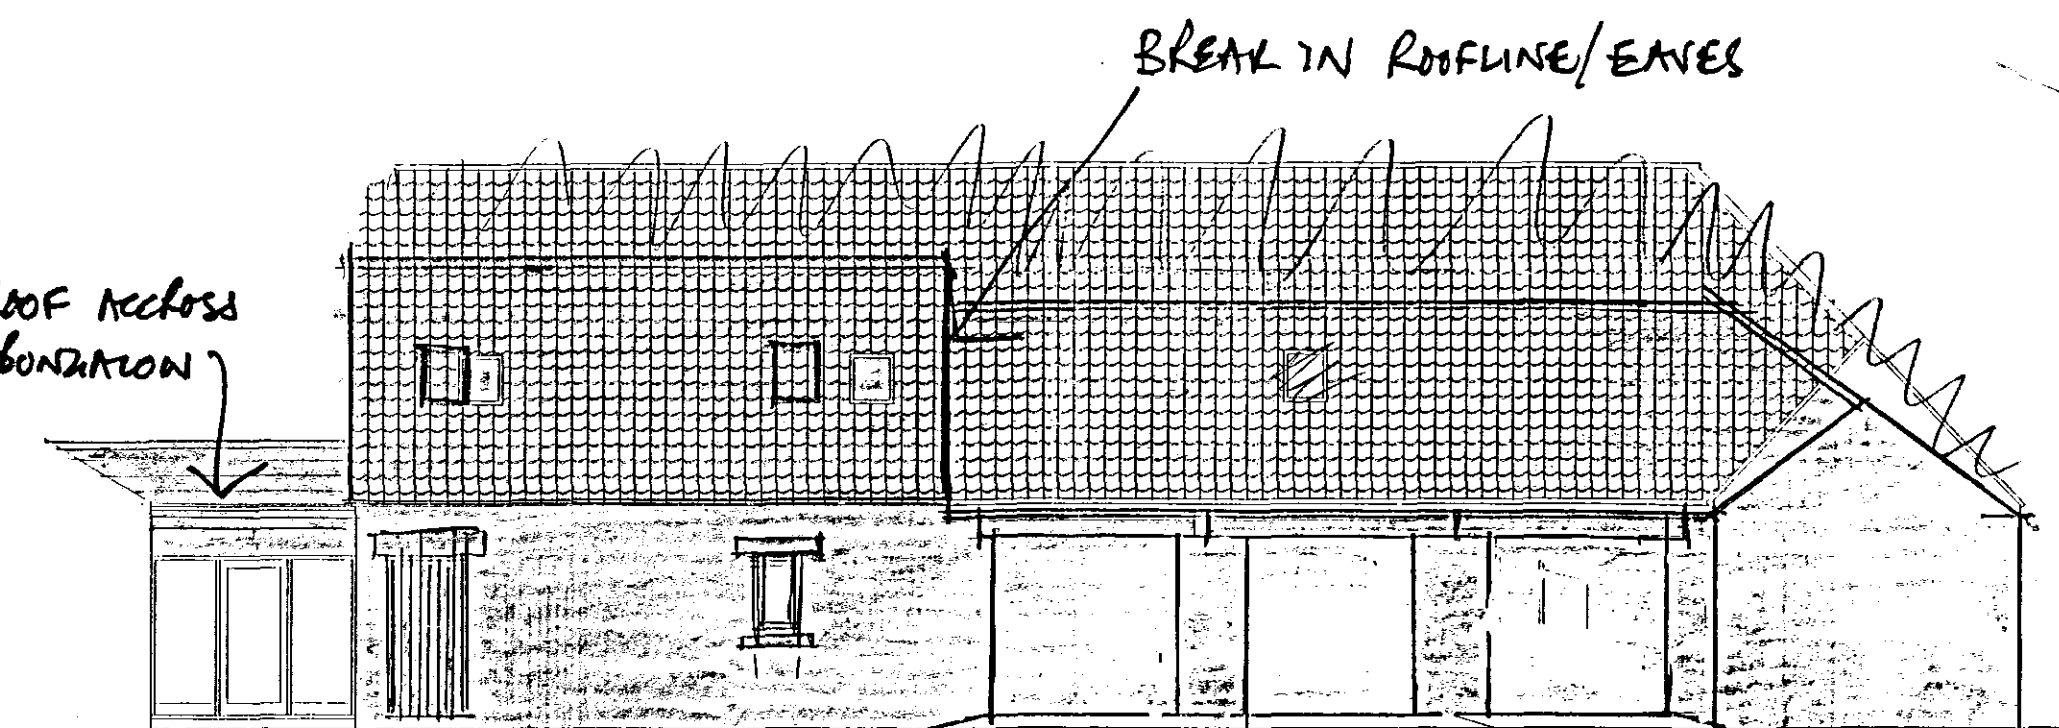


ELEVATION TO YARD

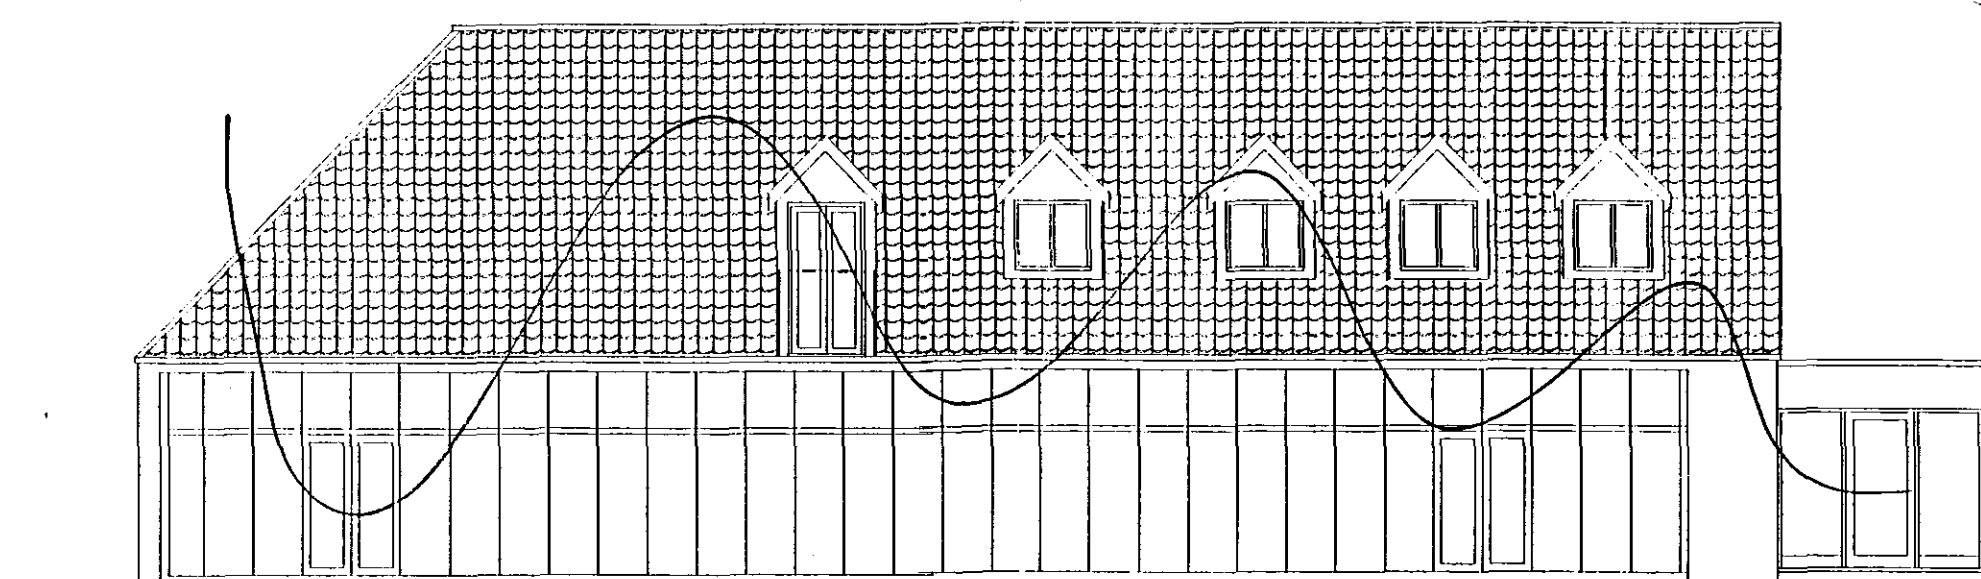


ELEVATION LOOKING EAST OVER FIELDS

REVISIONS:-

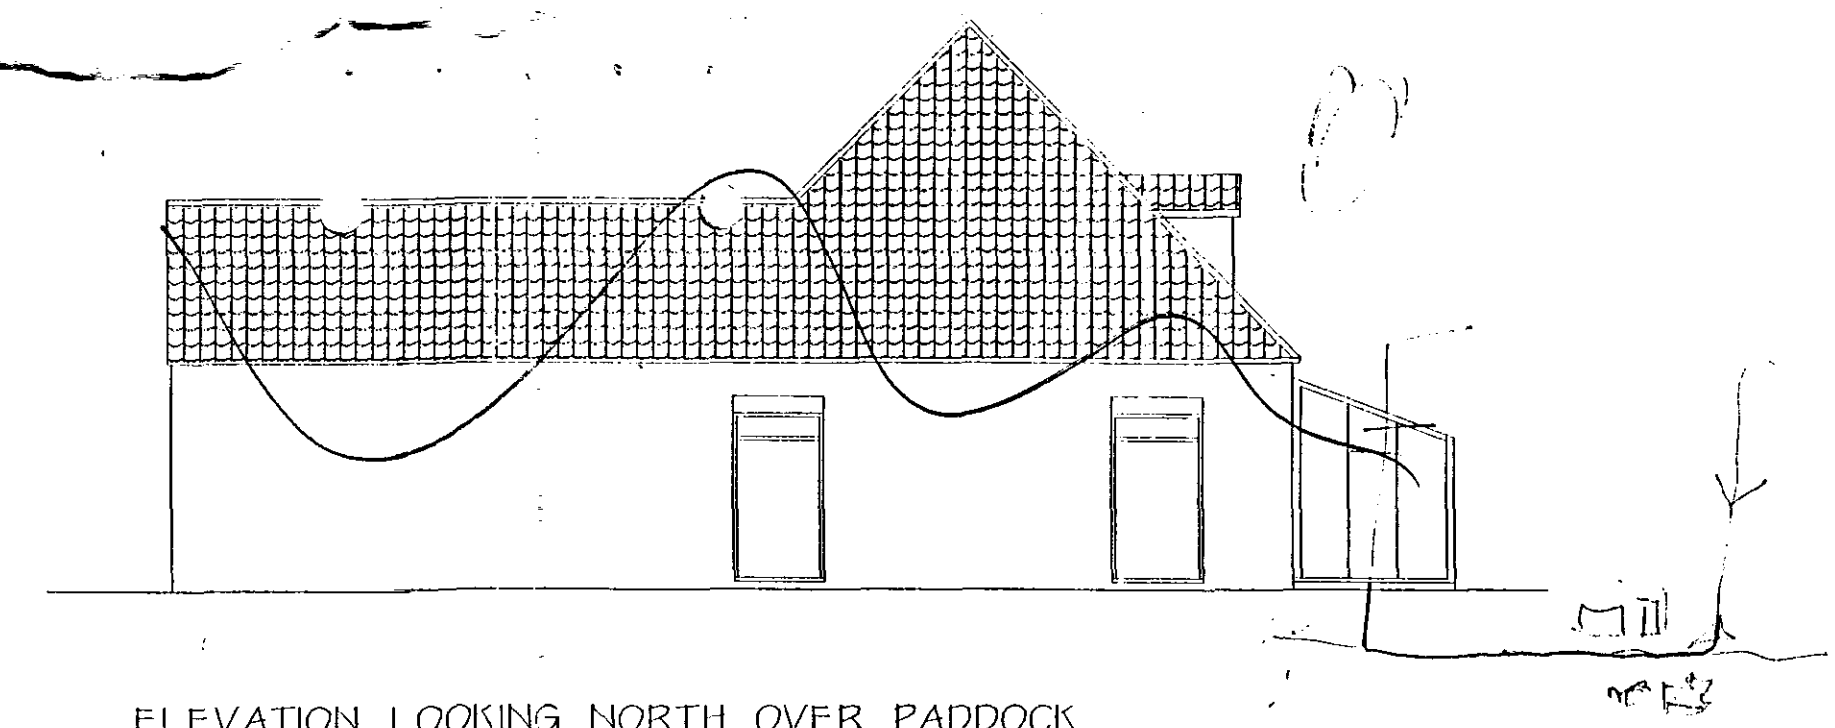

ELEVATION LOOKING NORTH OVER PADDOCK

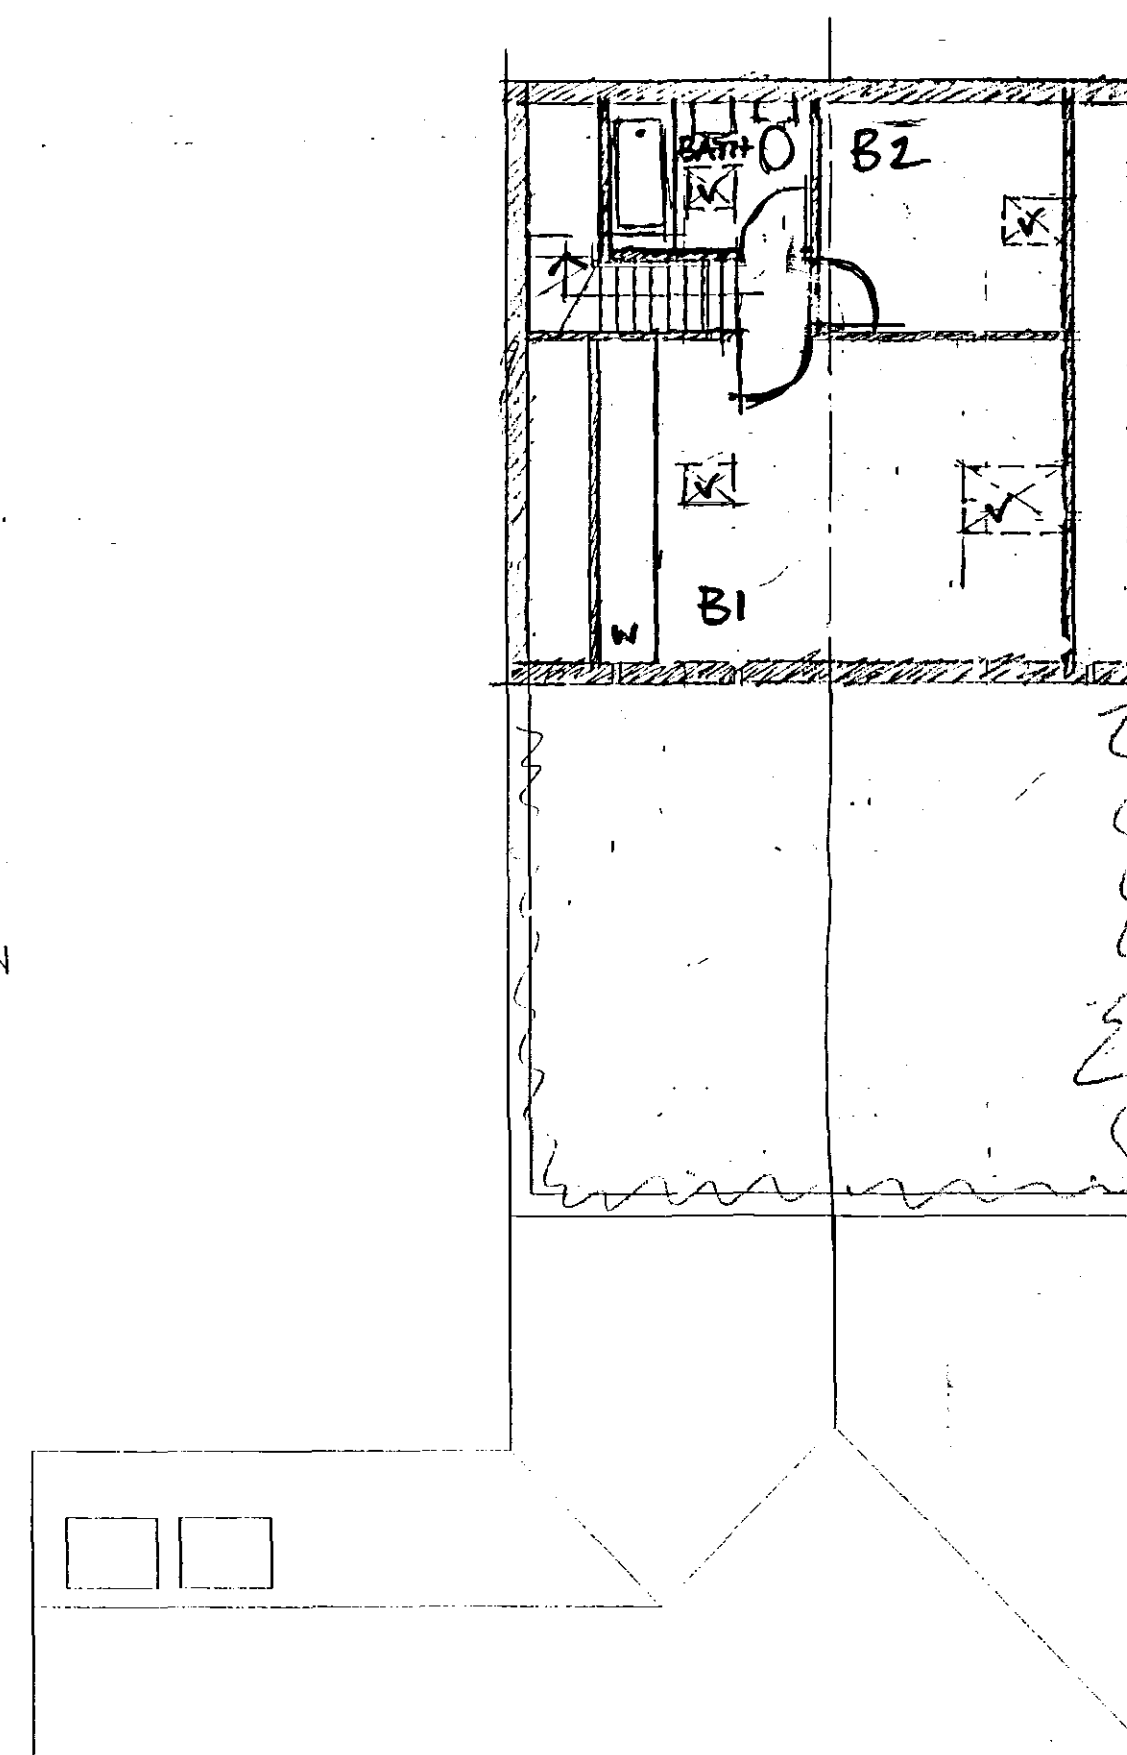

FIRST FLOOR

DRAFT REDESIGN

20/2/08

M. PARKER
& SONS LIMITED

BUILDERS & CONTRACTORS

TATE BUSINESS PARK, POPE HOLE, SPALDING
LINCOLNSHIRE PE11 3LX

FAX 01775 762171

TEL 01775 724777

PROPOSED EXTENSIONS TO DWELLING
TO FORM ANNEX, OFFICES AND GARAGING

POPLAR FARM
DEEPIING ST NICHOLAS

SCHEME

SCALES 1:100

DRG. NO. PFBK/02

DATE 01/08

checked shown - gen. etc.