


Pumping Appliance
Overall Length 7.900m
Overall Width 1.500m
Overall Body Height 3.300m
Min Body Ground Clearance 0.140m
Track Width 2.500m
Lock to lock time 4.00s
Kerb to Kerb Turning Radius 7.750m

Overall Forward Movement Envelope
 Overall Reverse Movement Envelope
 Red Line = Wheel Extent

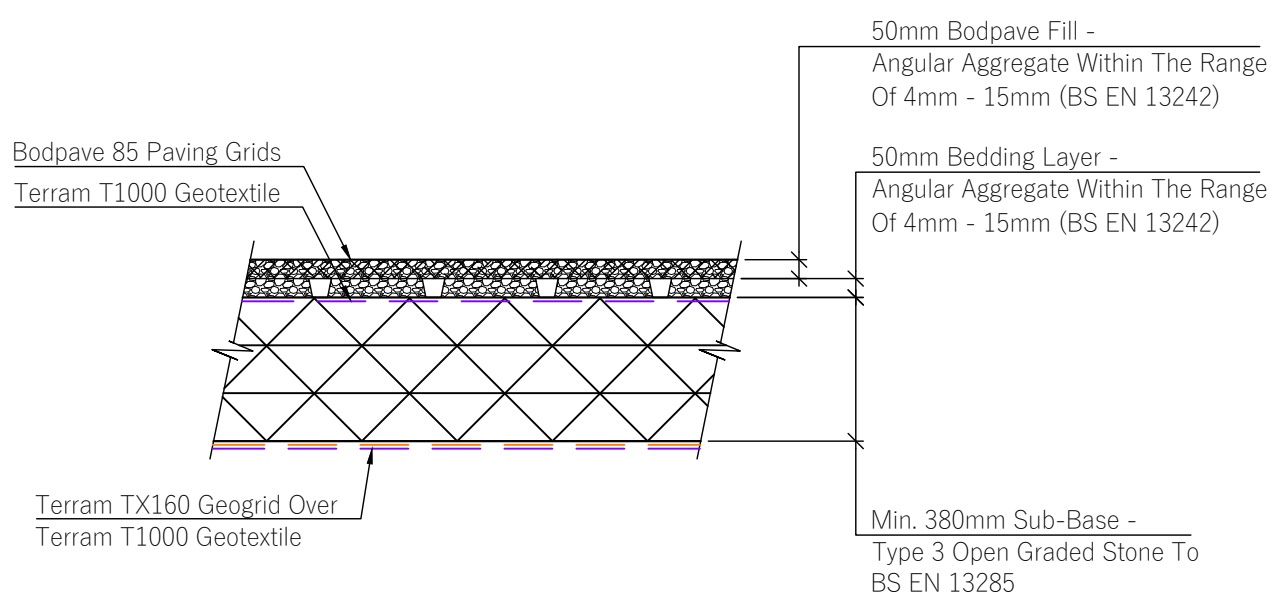

TYPICAL PERMEABLE ACCESS ROAD CONSTRUCTION DETAIL
(SUITABLE FOR OCCASIONAL GOODS & EMERGENCY VEHICLE ACCESS)
SCALE 1:20

P3	PRELIMINARY – FOR APPROVAL	MP	APW	05/22
P2	PRELIMINARY – FOR APPROVAL	APW	APW	04/22
P1	PRELIMINARY – FOR APPROVAL	APW	APW	04/22
Rev	Revision	Drn	App	Date



e: info@shieldswilson.co.uk t: 01775 729252
STRUCTURAL AND CIVIL ENGINEERING

Status FOR INFORMATION

Client D&R Property Services Ltd.

Project Residential Development Land off Campains Lane, Deeping St. Nicholas, Spalding

Title Proposed Fire Tender Tracking

Date	APR '22	Scale	@A1	Drawing No.	Rev
Appr	APW		1:200	21-241-15	P3