
AMENDED PLAN

Ref. A1

DETERMINED PLAN

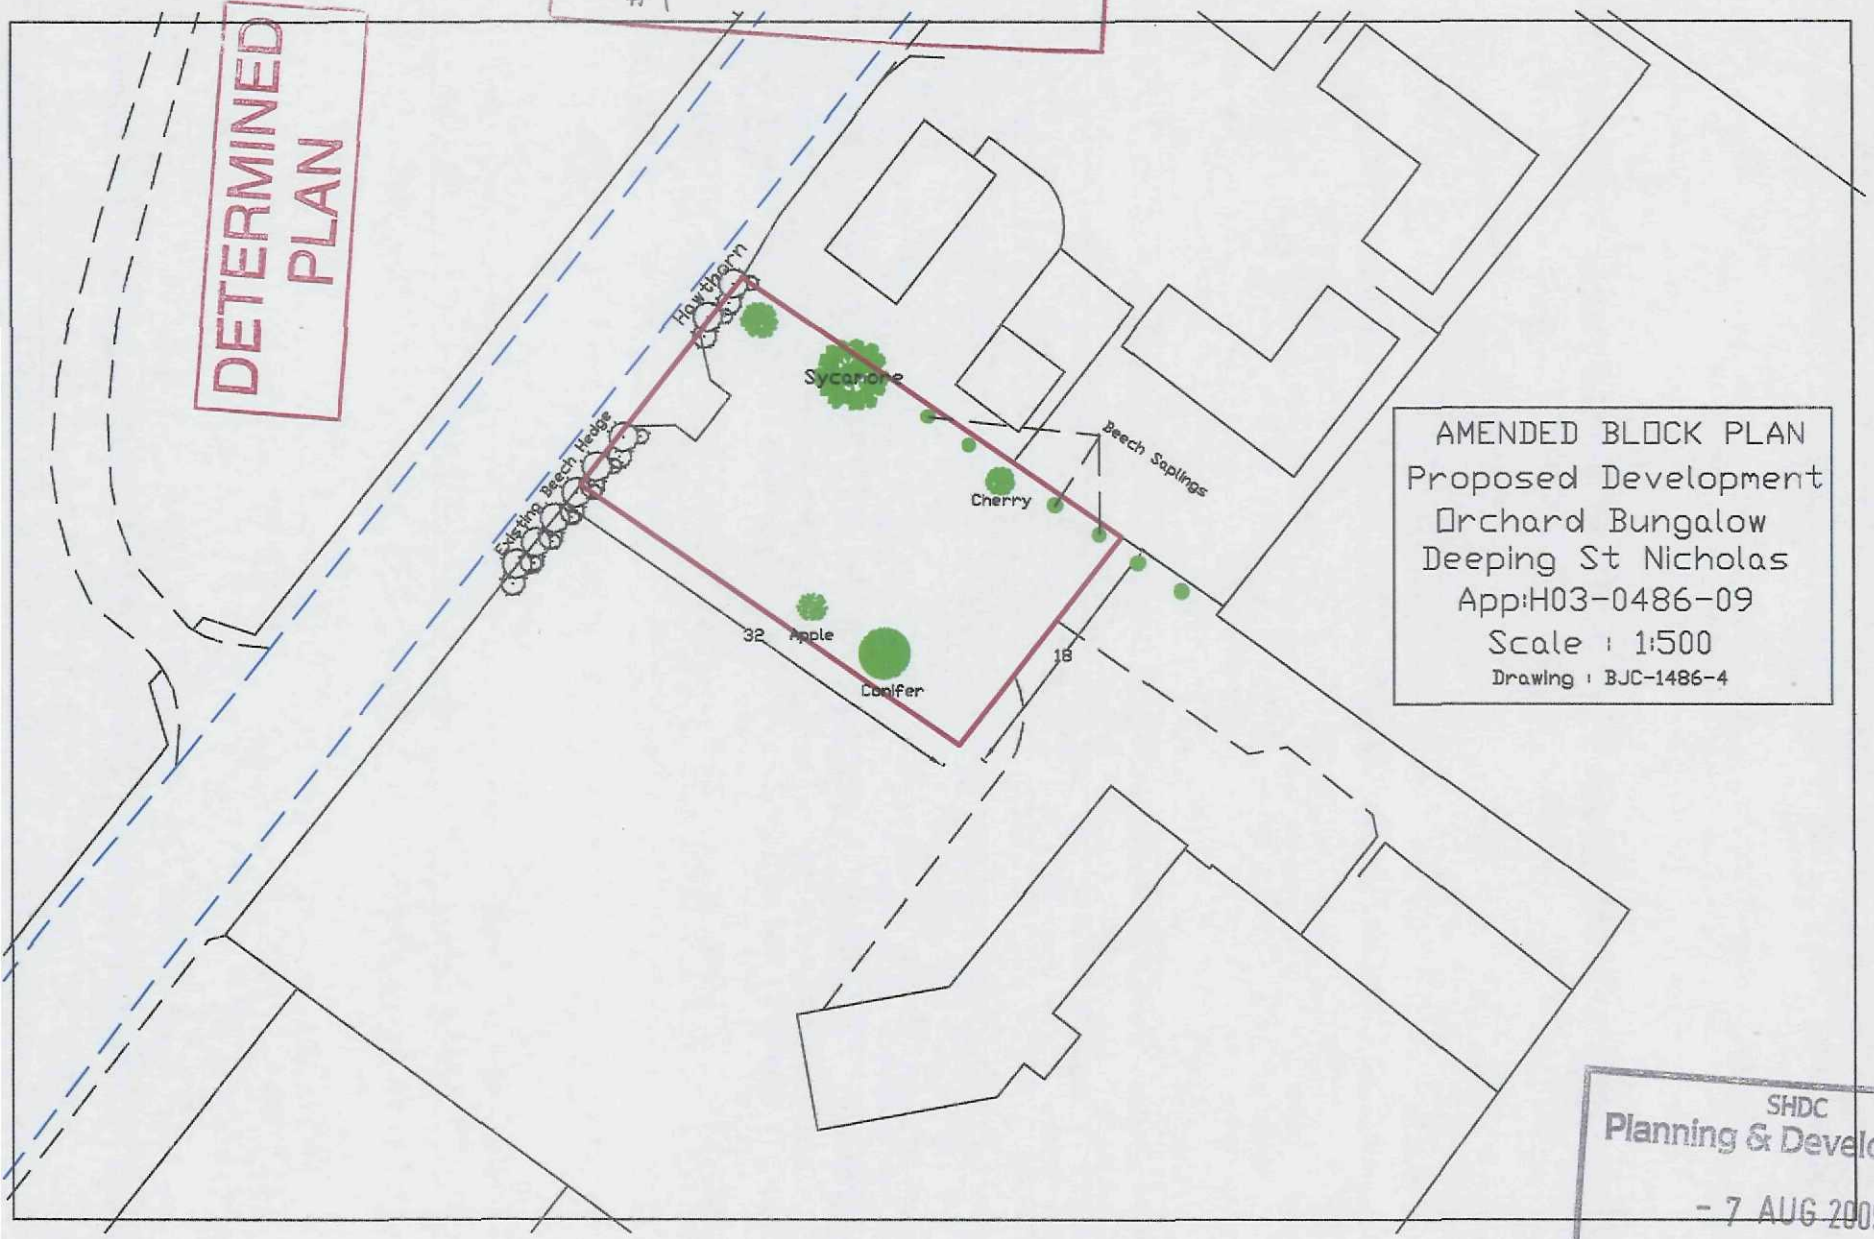

AMENDED BLOCK PLAN
Proposed Development
Orchard Bungalow
Deeping St Nicholas
App:H03-0486-09
Scale : 1:500
Drawing : BJC-1486-4

SHDC
Planning & Development
- 7 AUG 2009
Ref: 0486-09

[redacted]rter, Karen

From: Crew, Chris
Sent: 07 August 2009 13:38
To: Porter, Karen
Subject: FW: Ref : H03-0486-09
Attachments: Block Plan H03-0486-09.pdf

Karen,

Please print as amended block plan- now shows trees/hedges.

Ta

CC

From: Bjohncarmichael@aol.com [mailto:Bjohncarmichael@aol.com]
Sent: 07 August 2009 13:29
To: Crew, Chris
Subject: Ref : H03-0486-09

Dear Mr Crew,

Please find attached amended block plan for above application as requested.

Best Regards

John Carmichael
Orchard Bungalow
Main Road
Deeping St Nicholas
Spalding
Lincs
PE113EN

Mobile : +447810855316
Email : *bjohncarmichael@aol.com*

SHDC
Planning & Development
- 7 AUG 2009
Ref: 0486-09