
Ordnance Survey®

OS Sitemap®

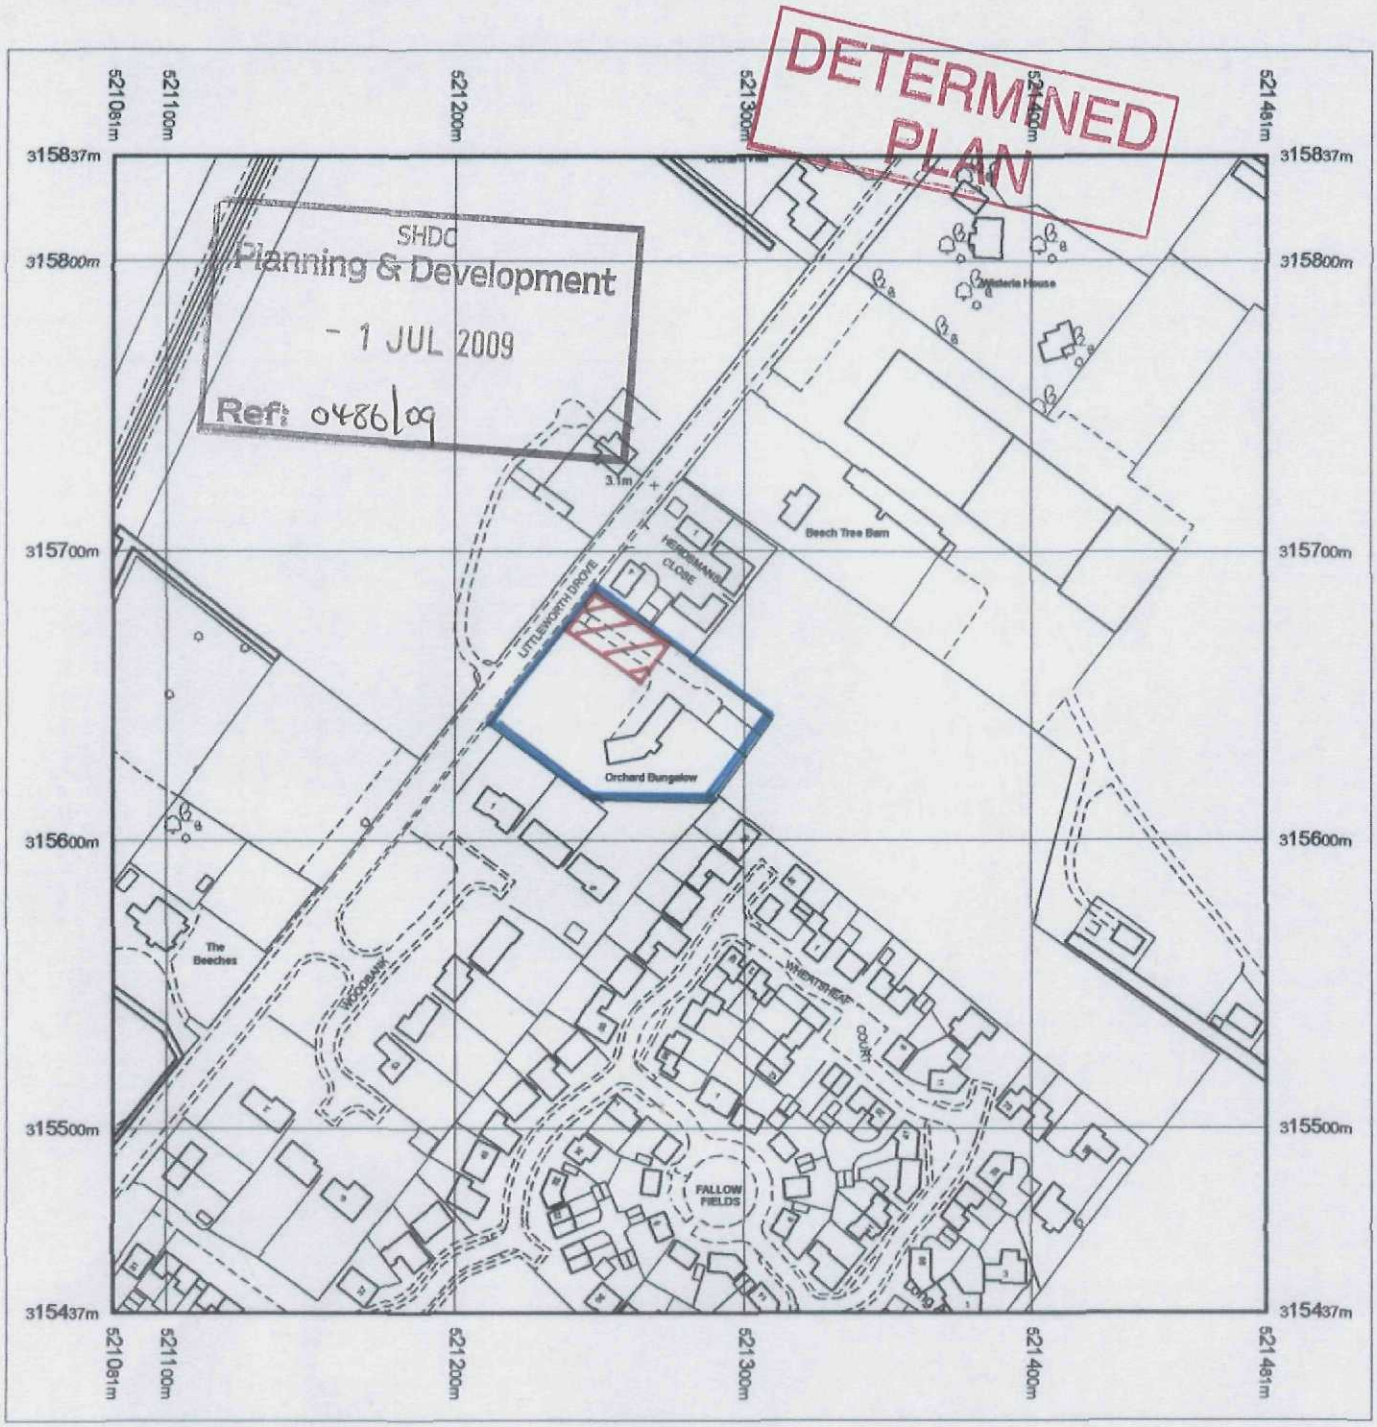

SITE LOCATION PLAN

Produced 30.06.2009 from the Ordnance Survey National Geographic Database and incorporating surveyed revision available at this date. © Crown Copyright 2009.

Reproduction in whole or part is prohibited without the prior permission of Ordnance Survey.

Ordnance Survey, the OS Symbol and OS Sitemap are registered trademarks of Ordnance Survey, the national mapping agency of Great Britain.

The representation of a road, track or path is no evidence of a right of way.

The representation of features as lines is no evidence of a property boundary.

Metres
0 20 40 60 80 100


Scale 1:2500

Supplied by: **Latitude - Southampton**
Serial number: 02255700
Centre coordinates: 521281.38 315636.63

Further information can be found on the OS Sitemap Information leaflet or the Ordnance Survey web site:

Ordnance Survey®

OS Sitemap®

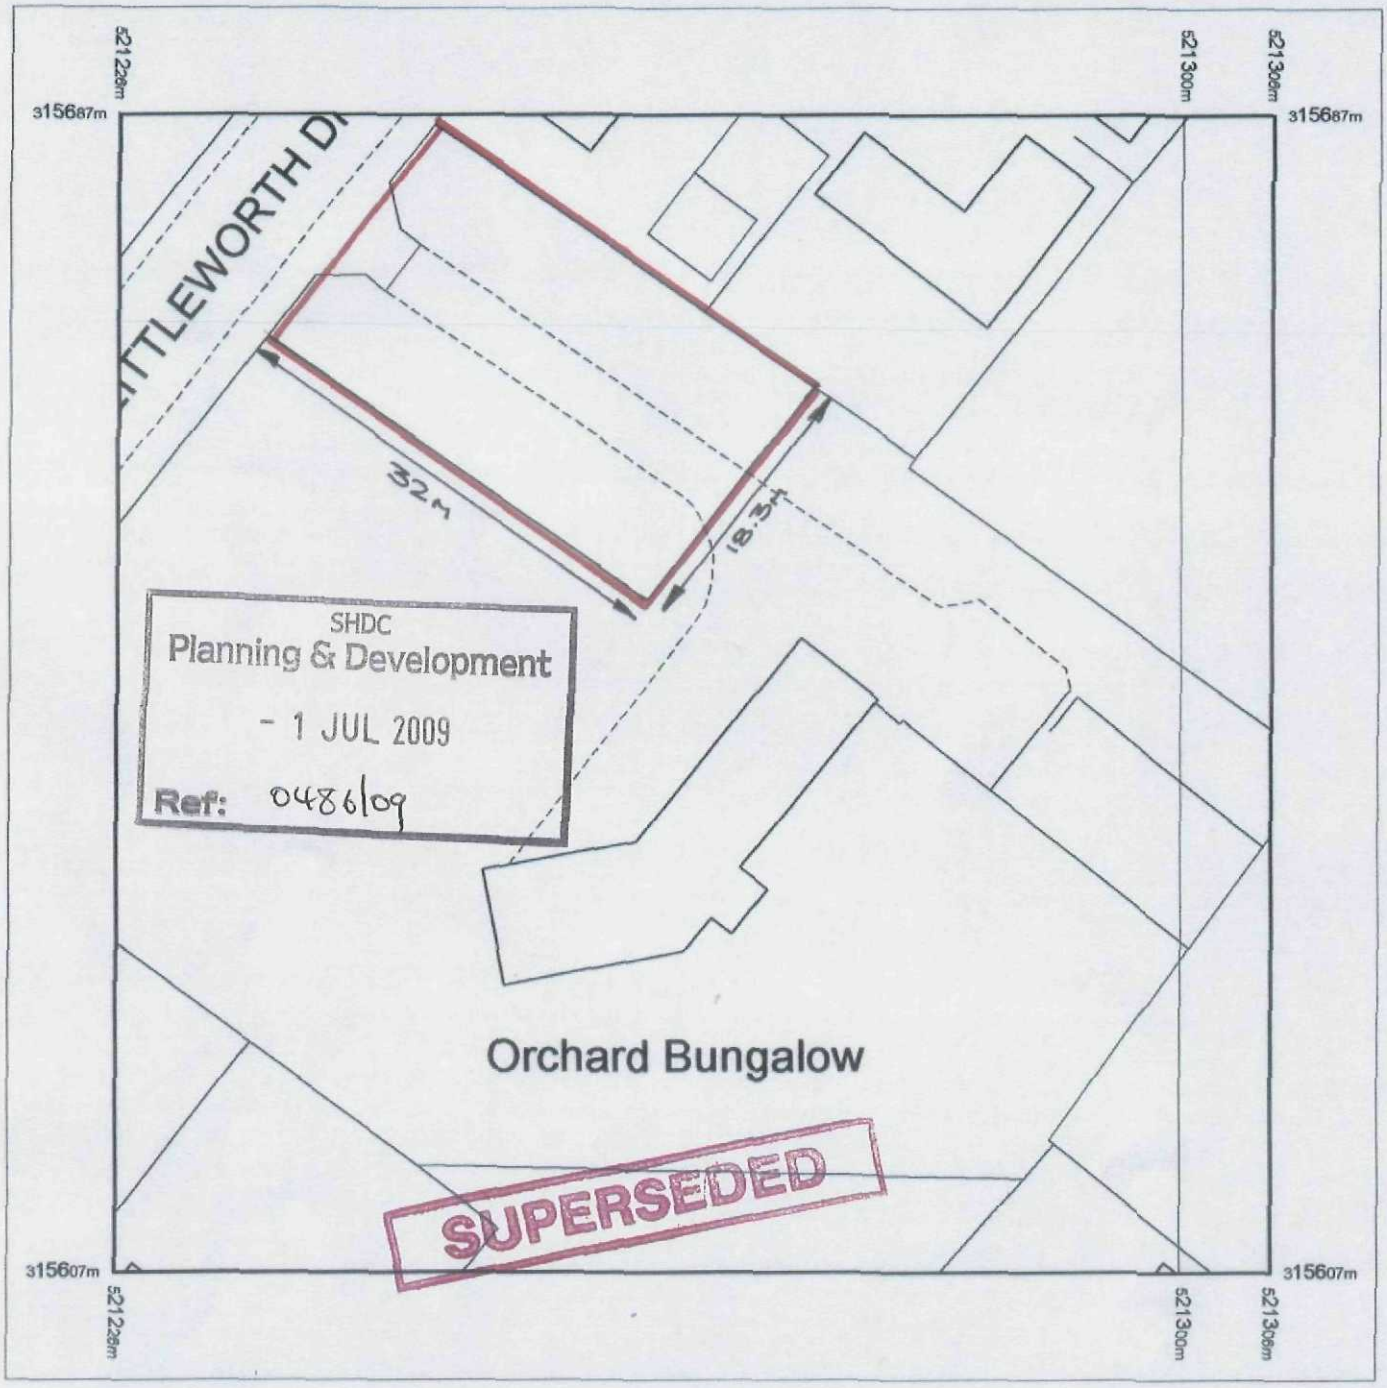

Produced 30.06.2009 from the Ordnance Survey National *Geographic Database and incorporating surveyed revision* available at this date. © Crown Copyright 2009.

Reproduction in whole or part is prohibited without the prior permission of Ordnance Survey.

Ordnance Survey, the OS Symbol and OS Sitemap are registered trademarks of Ordnance Survey, the national mapping agency of Great Britain.

The representation of a road, track or path is no evidence of a right of way.

The representation of features as lines is no evidence of a property boundary.

Part or all of this OS Sitemap is enlarged from mapping *produced at one or more* of the following scales: 1:1250,


BLOCK PLAN

Metres
0 5 10 15 20

Scale 1:500

Supplied by: **Latitude - Southampton**
Serial number: 02255600
Centre coordinates: 521266.25 315646.75

Further information can be found on the OS Sitemap Information leaflet or the Ordnance Survey web site:

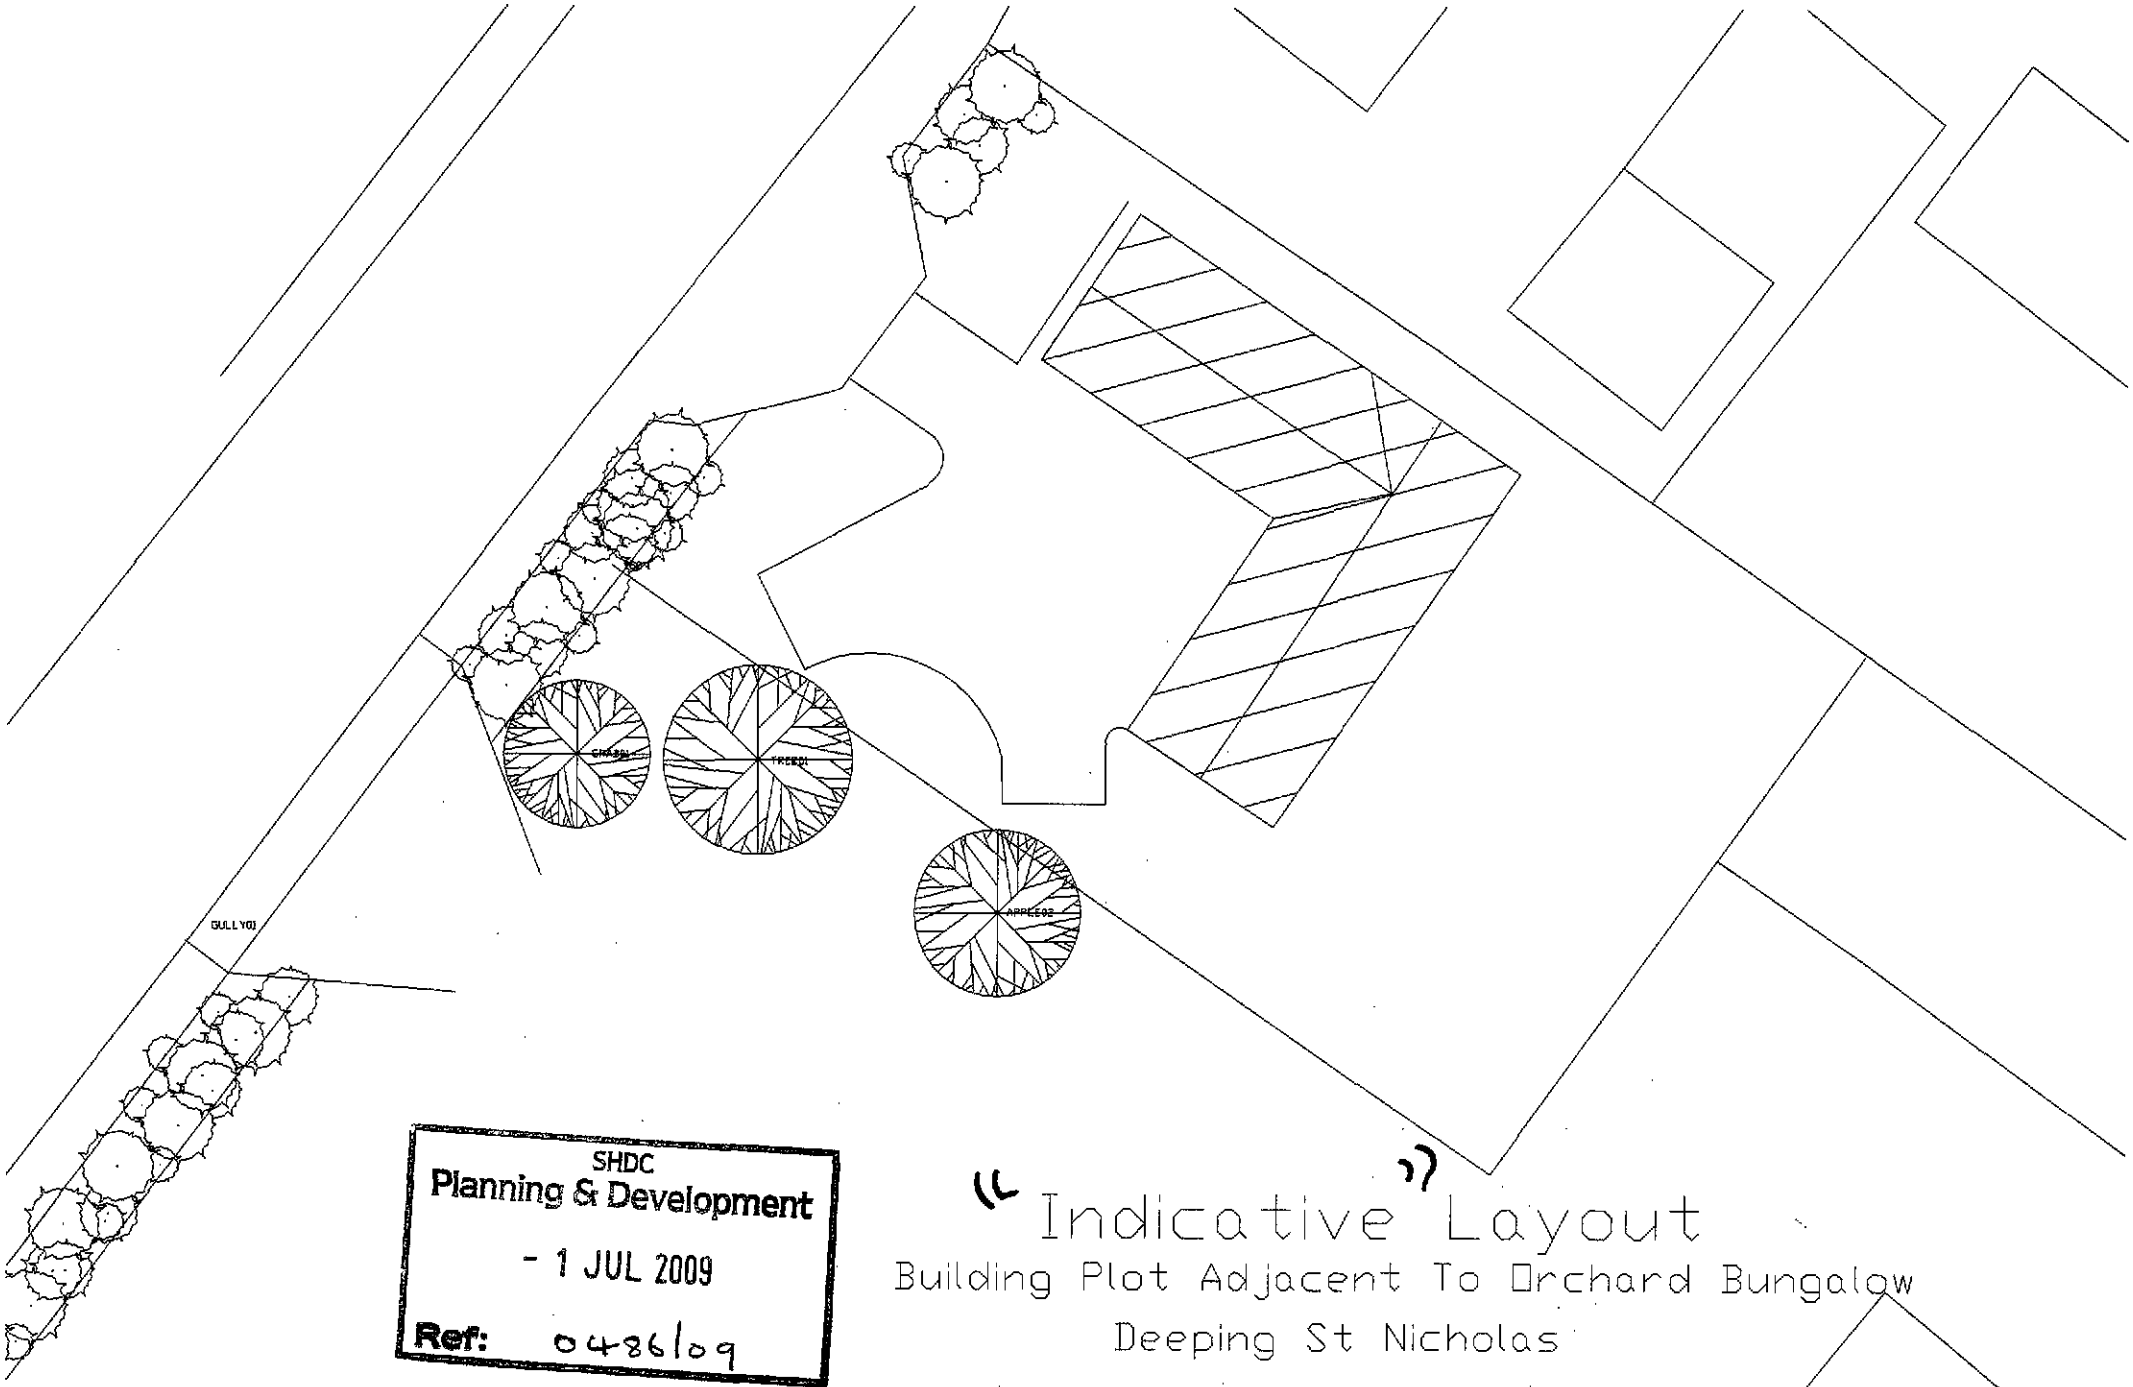

SHDC
Planning & Development
- 1 JUL 2009
Ref: 0486/09

Indicative Layout

Building Plot Adjacent To Orchard Bungalow

Deeping St Nicholas

Drawing BJC/0609/03