



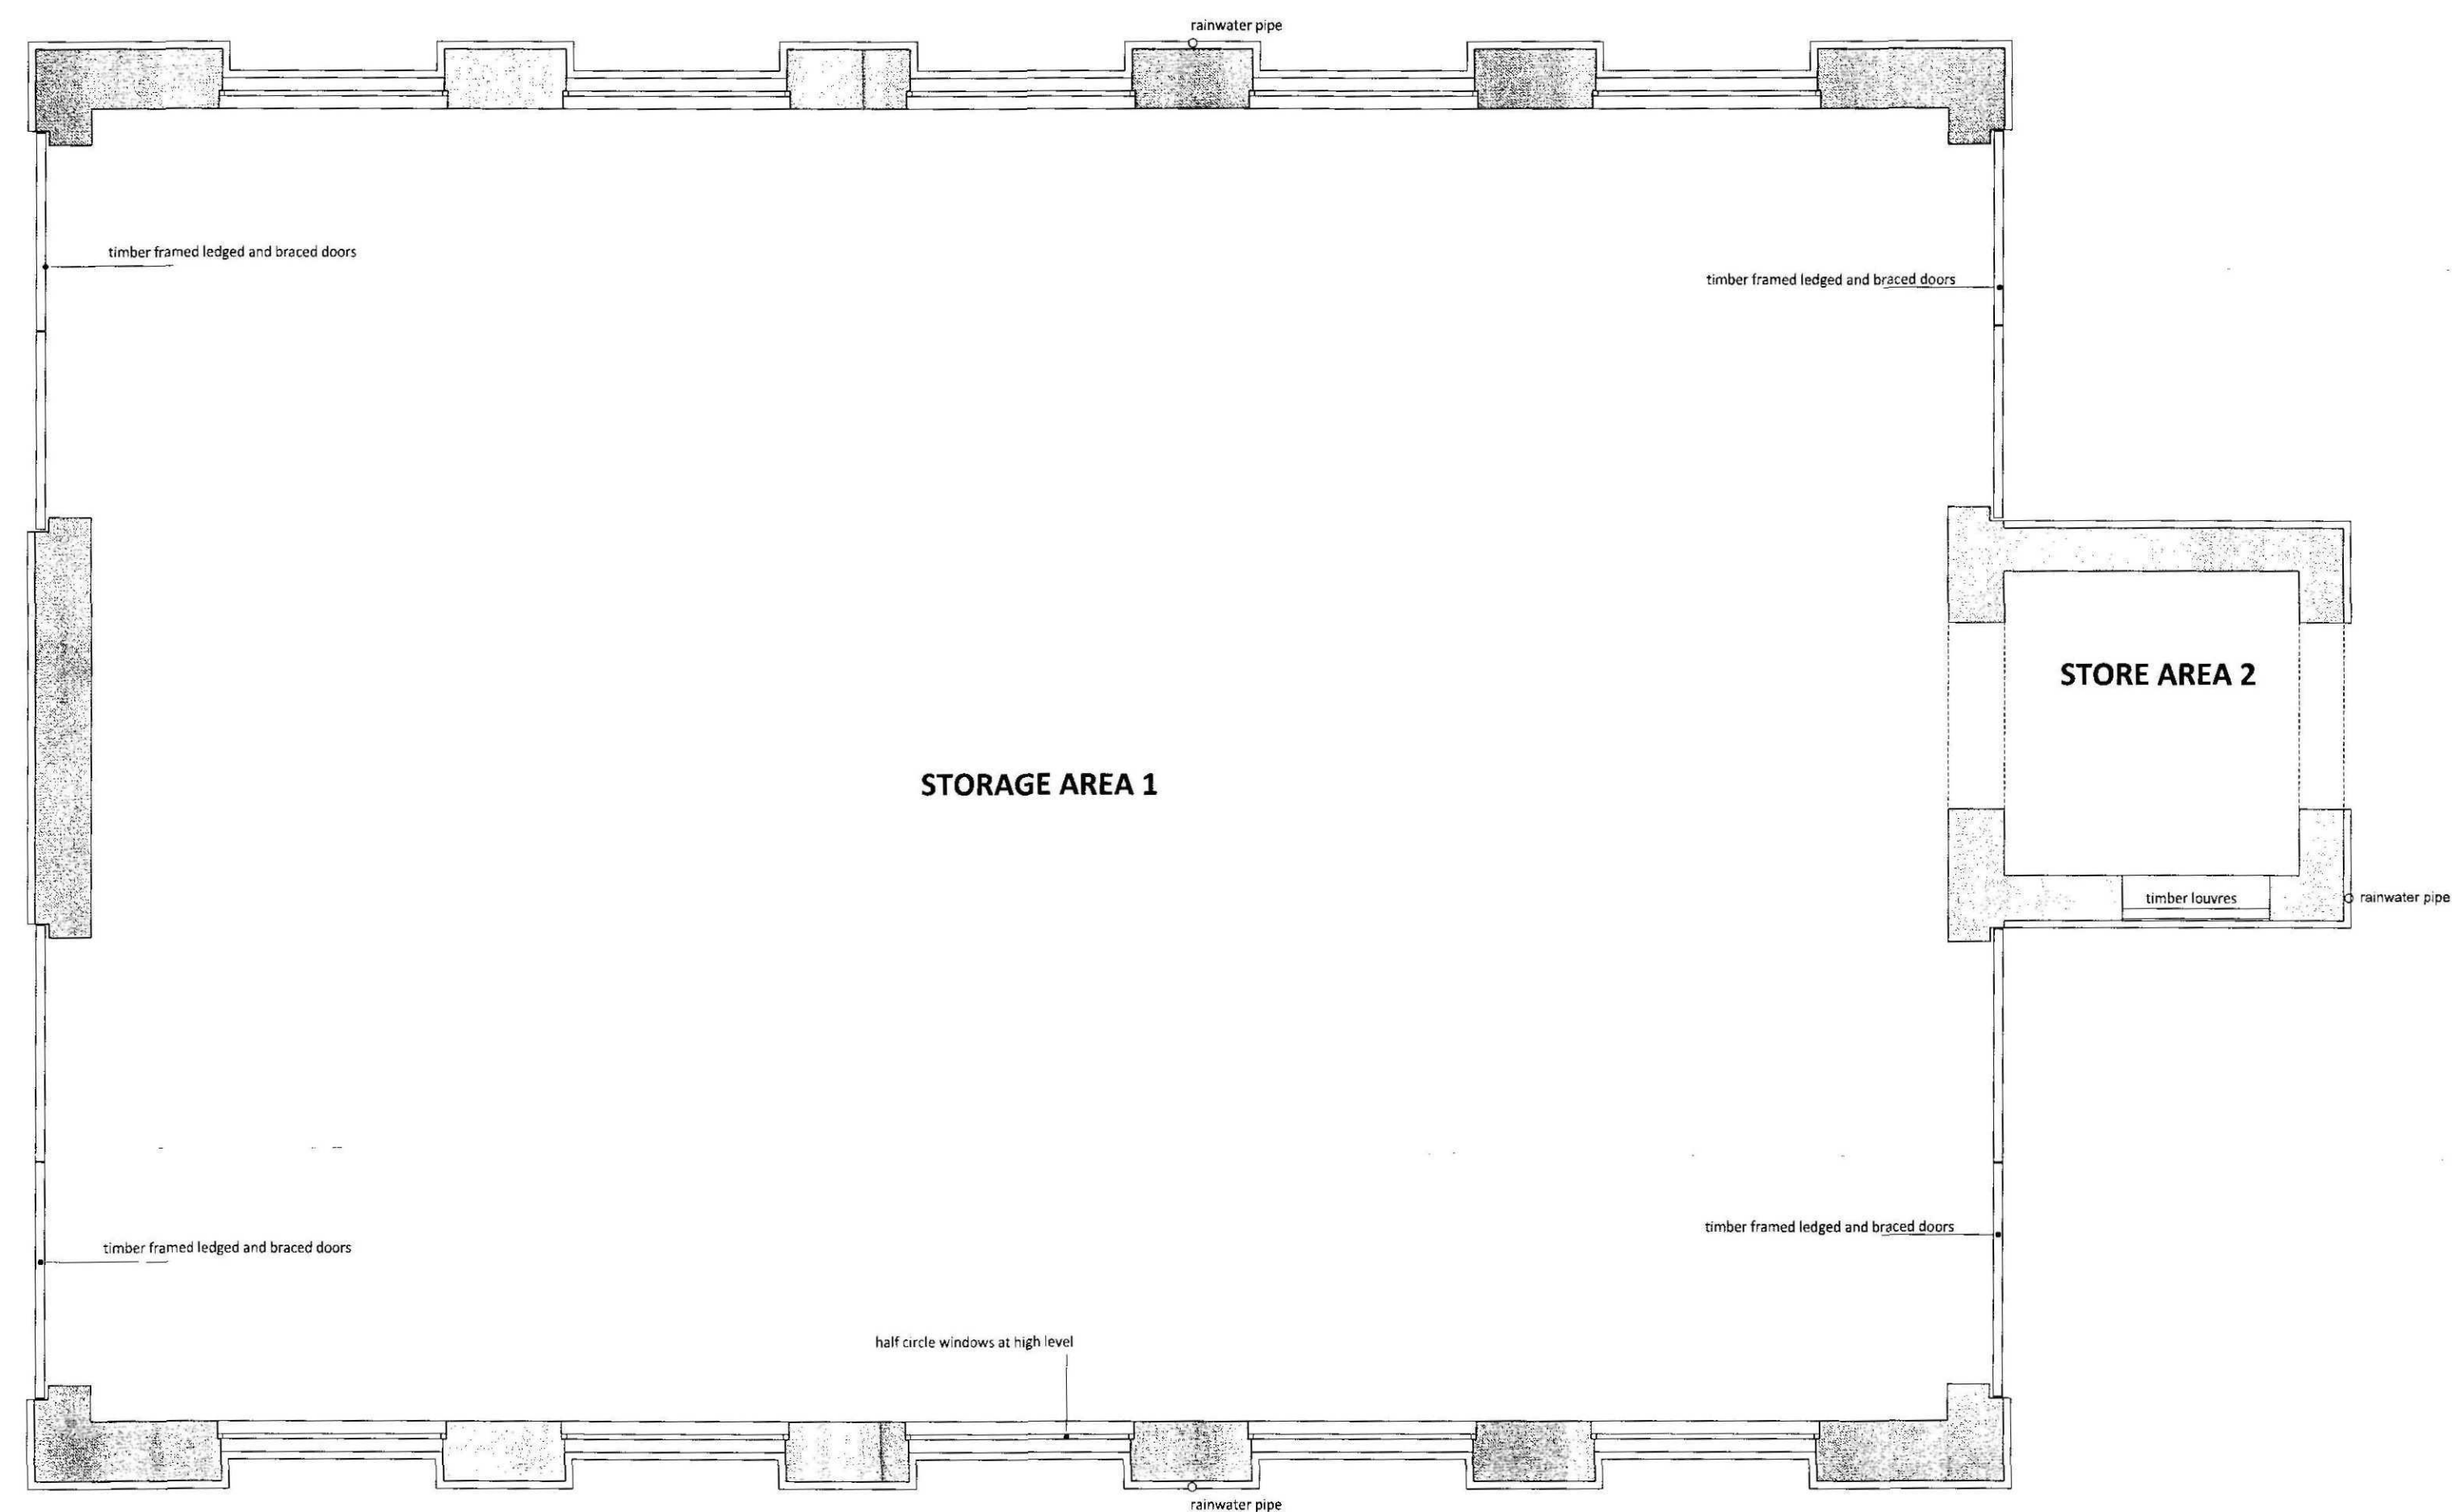

PLAN LAYOUT

SCALE BAR

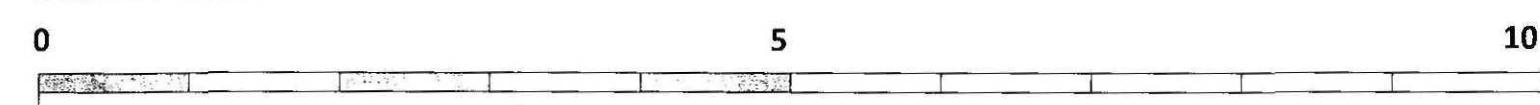

NOTES

SHDC
Planning & Development
27 JUN 2011
Ref: 0490-11

REVISION

A 2/06/2011 Drawing first issued

Baxter & King
BUILDERS

Hard Lane, Frognall
Deeping St James,
Peterborough.
PE5 8RL
Tel: 01778 342516
Fax: 01778 341560

contract	MR GORE	title	EXISTING PLANS
scale	1:50	date	June 2011
drawing no	BG/04	revision	A