



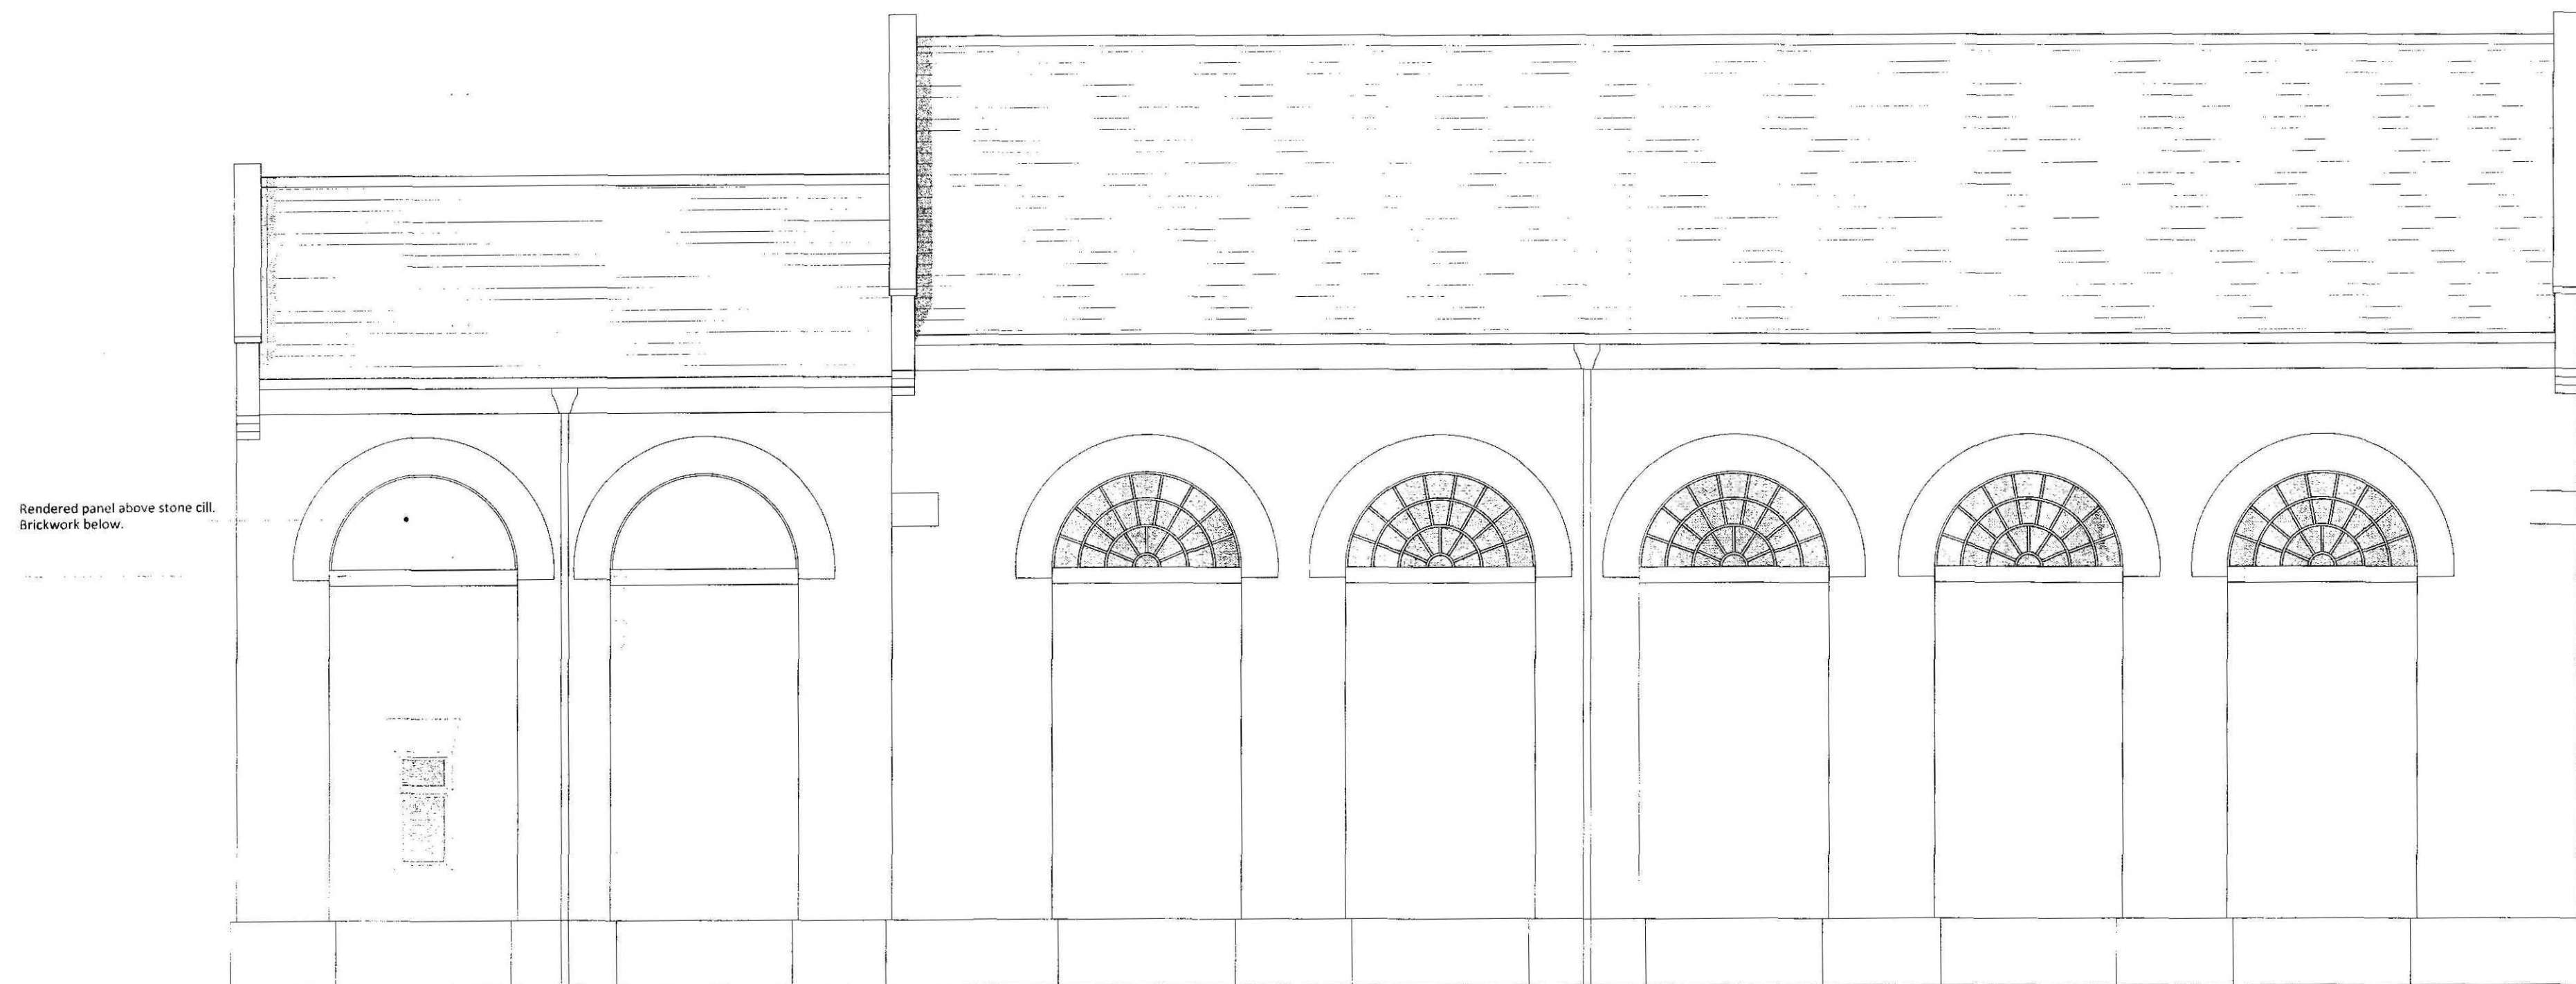


ELEVATION FACING RAILWAY



ELEVATION FACING SOUTH

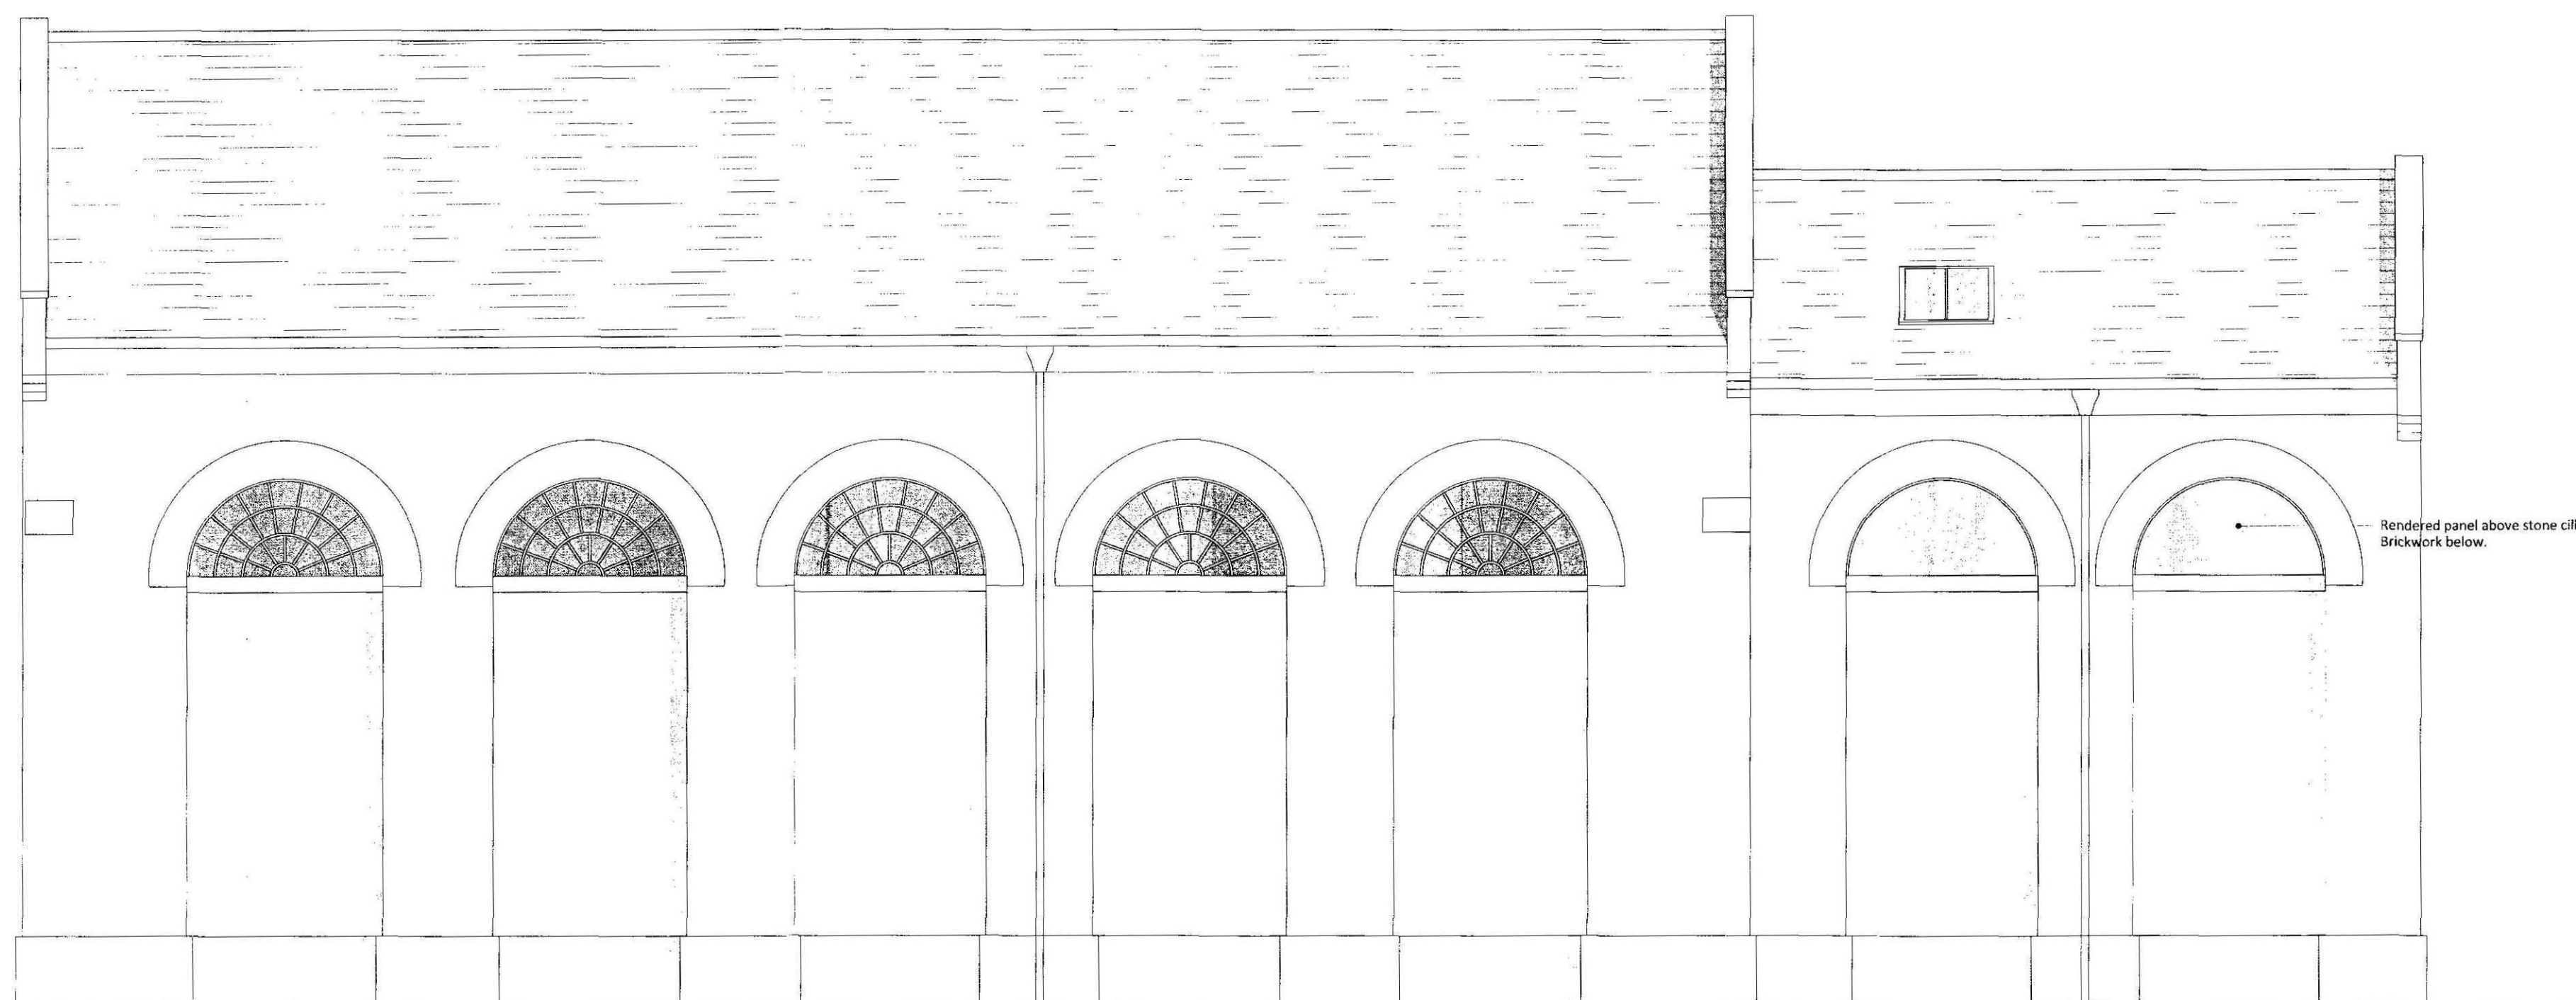


ELEVATION FACING MAIN ROAD

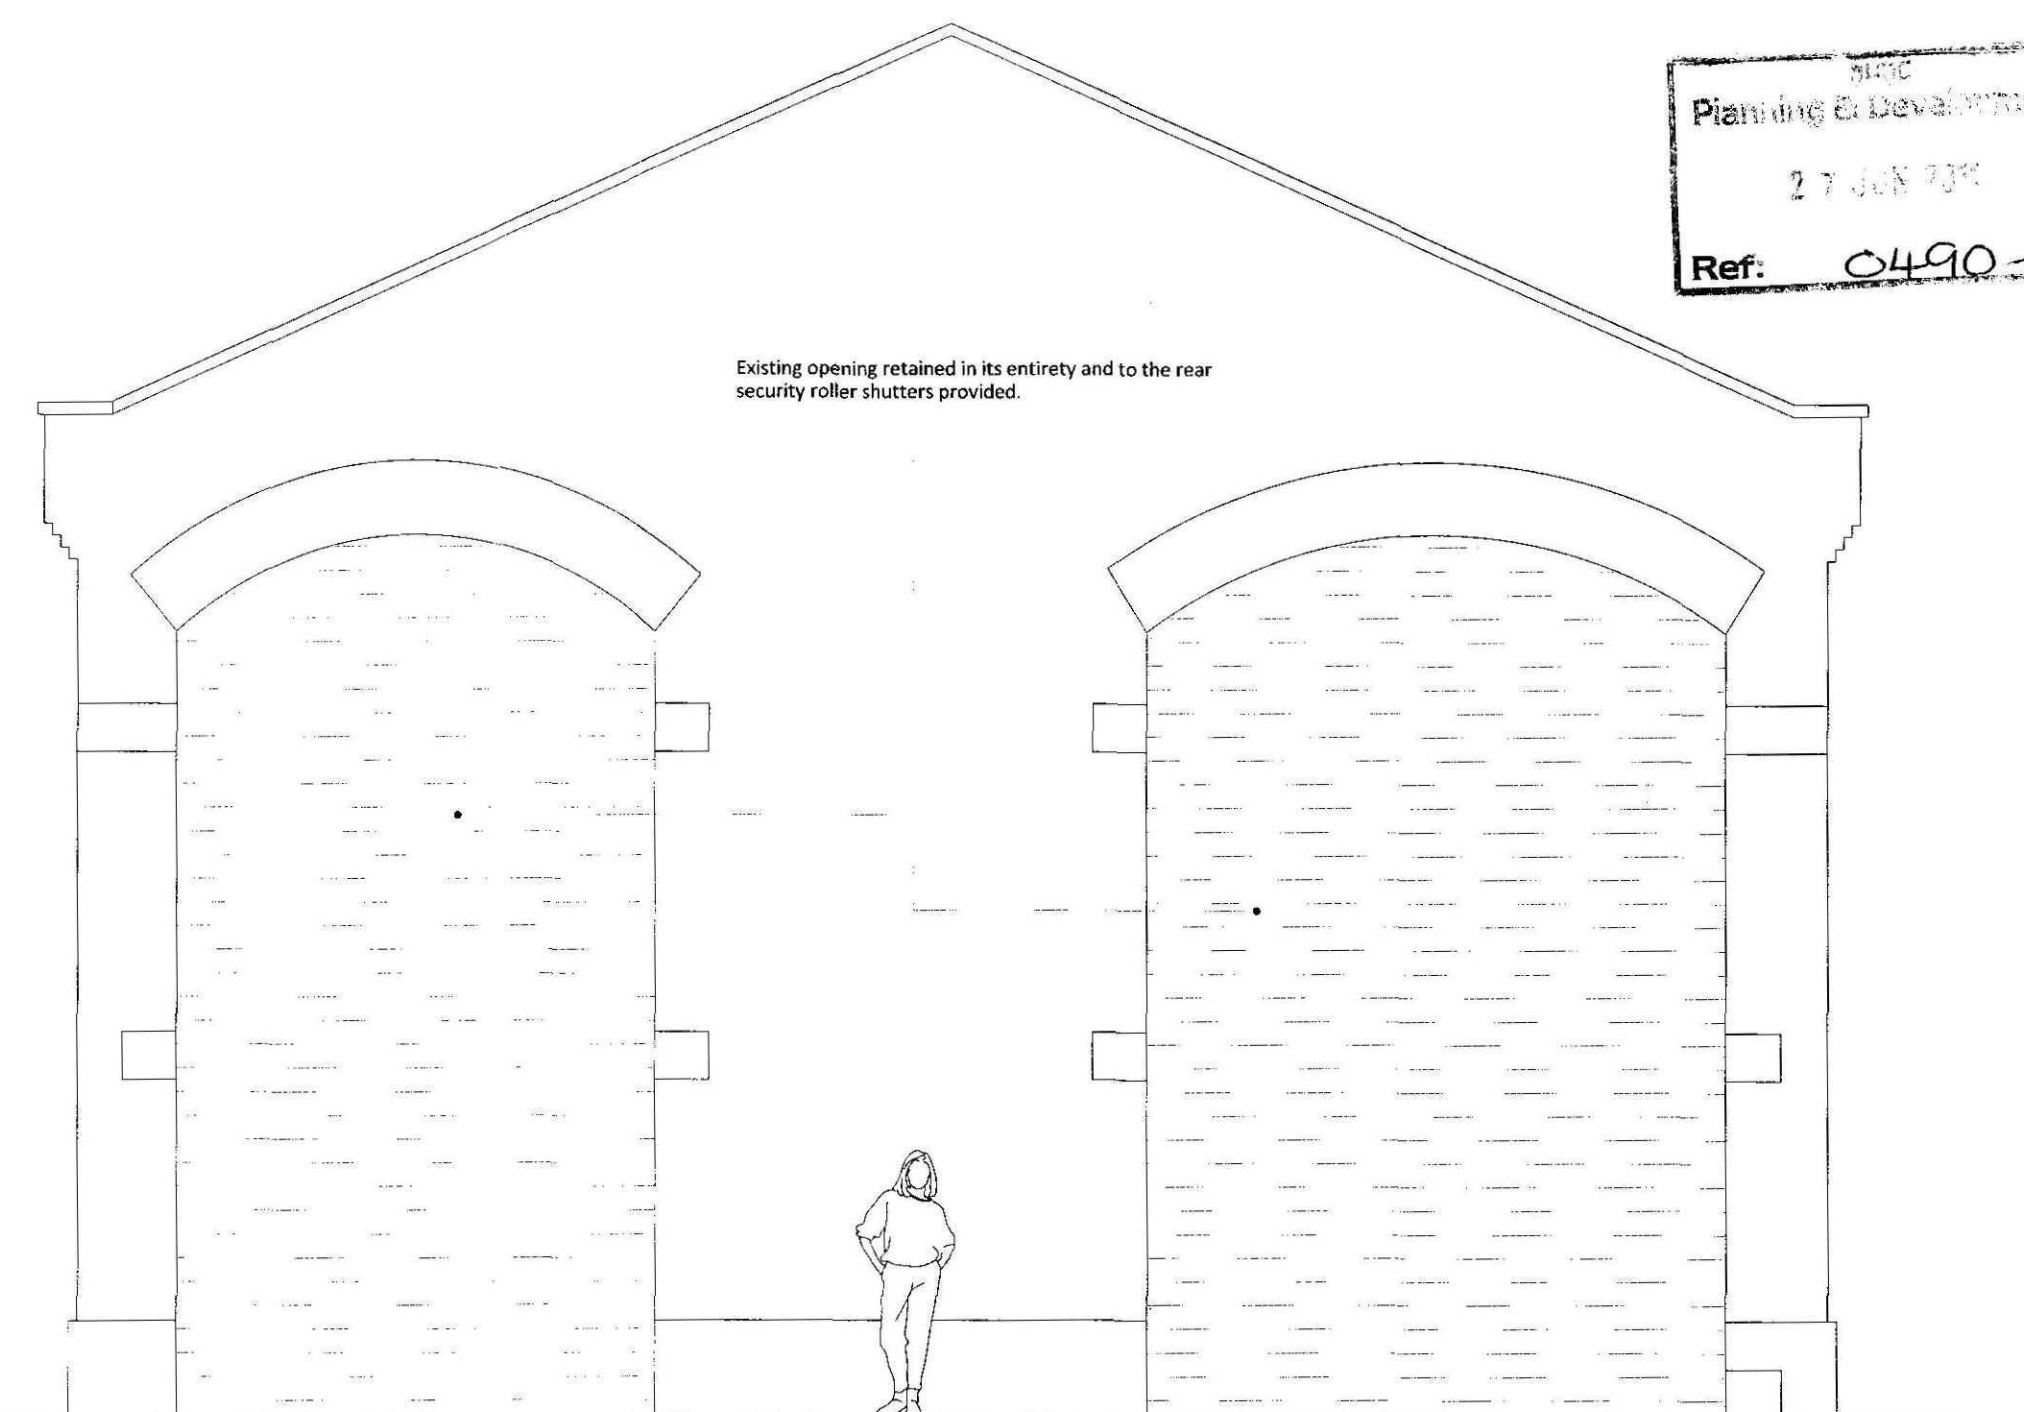

ELEVATION FACING NORTH

SCALE BAR

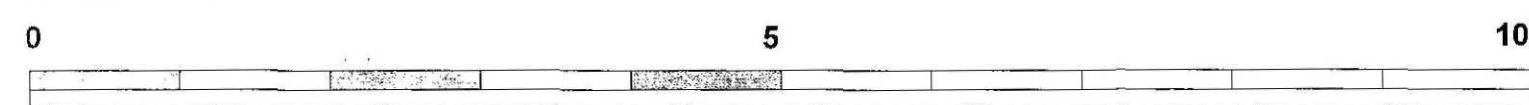

REVISION
A 2/06/2011 Drawing first issued

Baxter & King
BUILDERS

Hards Lane, Frognall
Deeping St James,
Peterborough.
PE5 8RL
Tel: 01778 342516
Fax: 01778 341560

contract	MR GORE	title	PROPOSED ELEVATIONS
scale	1:50	date	June 2011
drawing no	BG/08	revision	A