
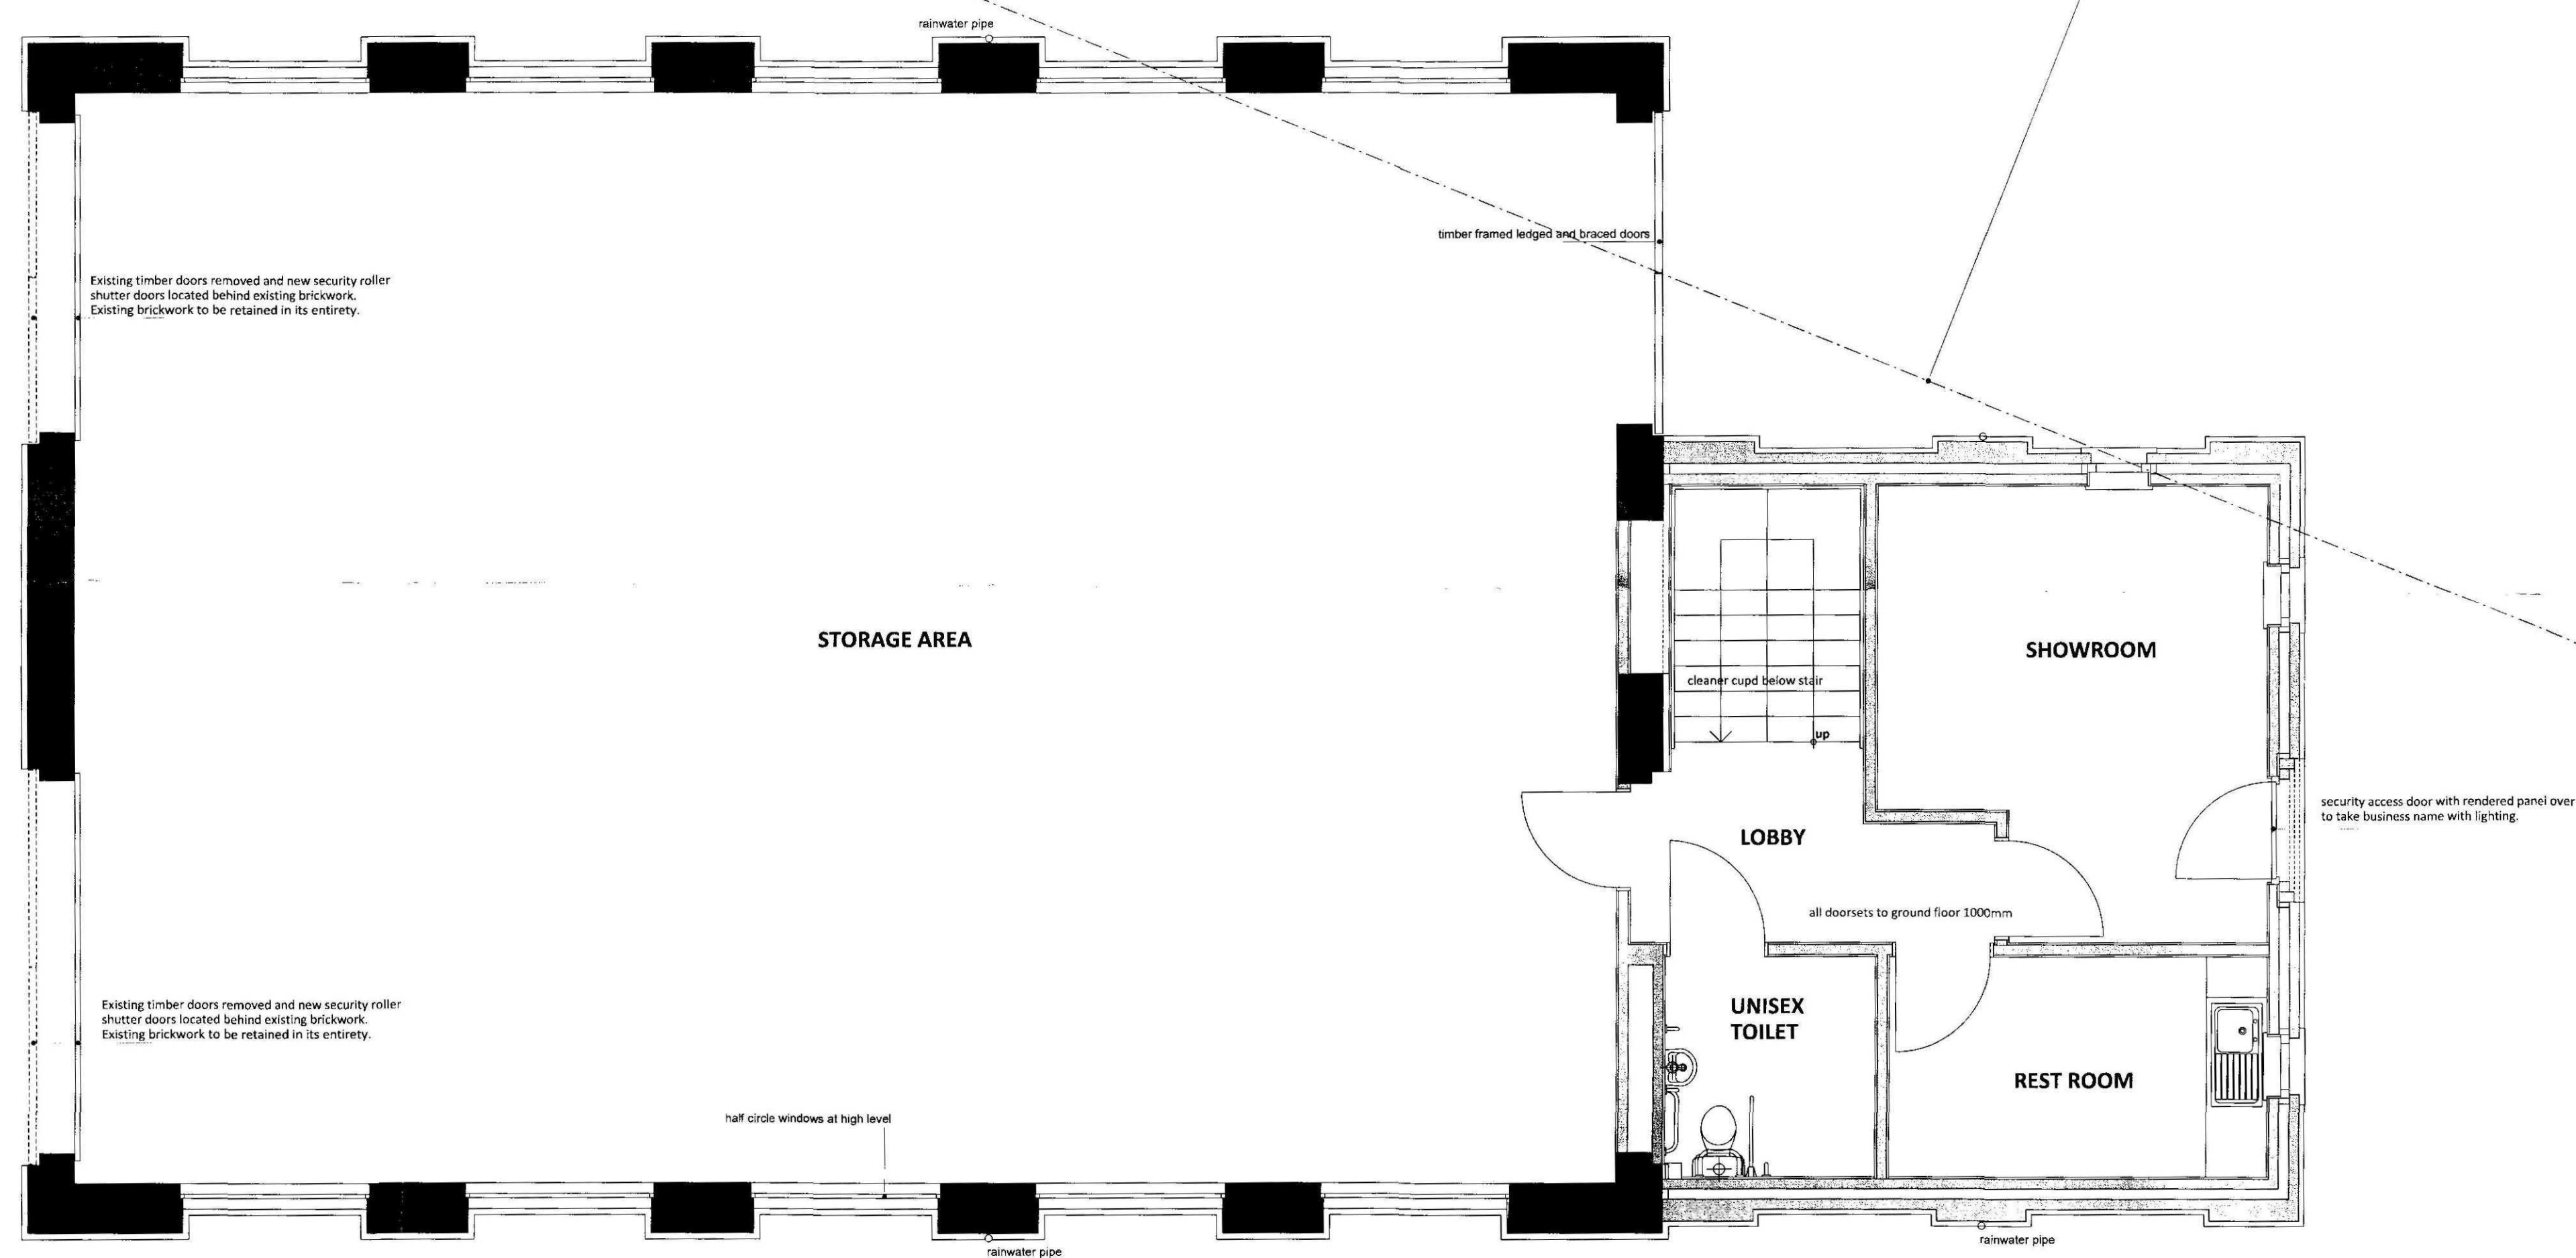


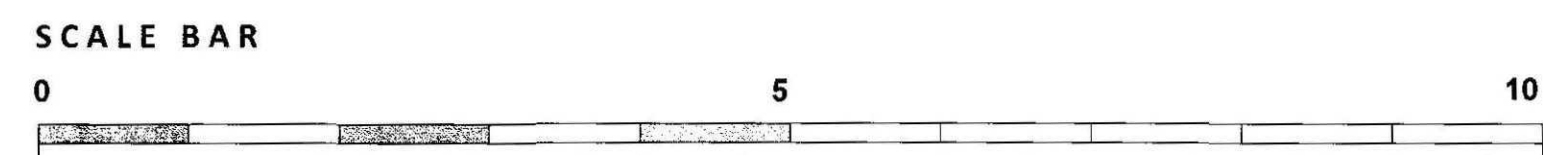

PLAN LAYOUT

NOTES

5/10/11
Planning & Development
27 JUN 2011
Ref: 0490-11

REVISION
A 2/06/2011 Drawing first issued

Baxter & King
BUILDERS

Hards Lane, Frognall
Deeping St James,
Peterborough.
PE8 8RL
Tel: 01778 342516
Fax: 01778 341560

contract	MR GORE	title	PROPOSED PLANS
scale	1:50	date	June 2011
drawing no	BG/06	revision	A