



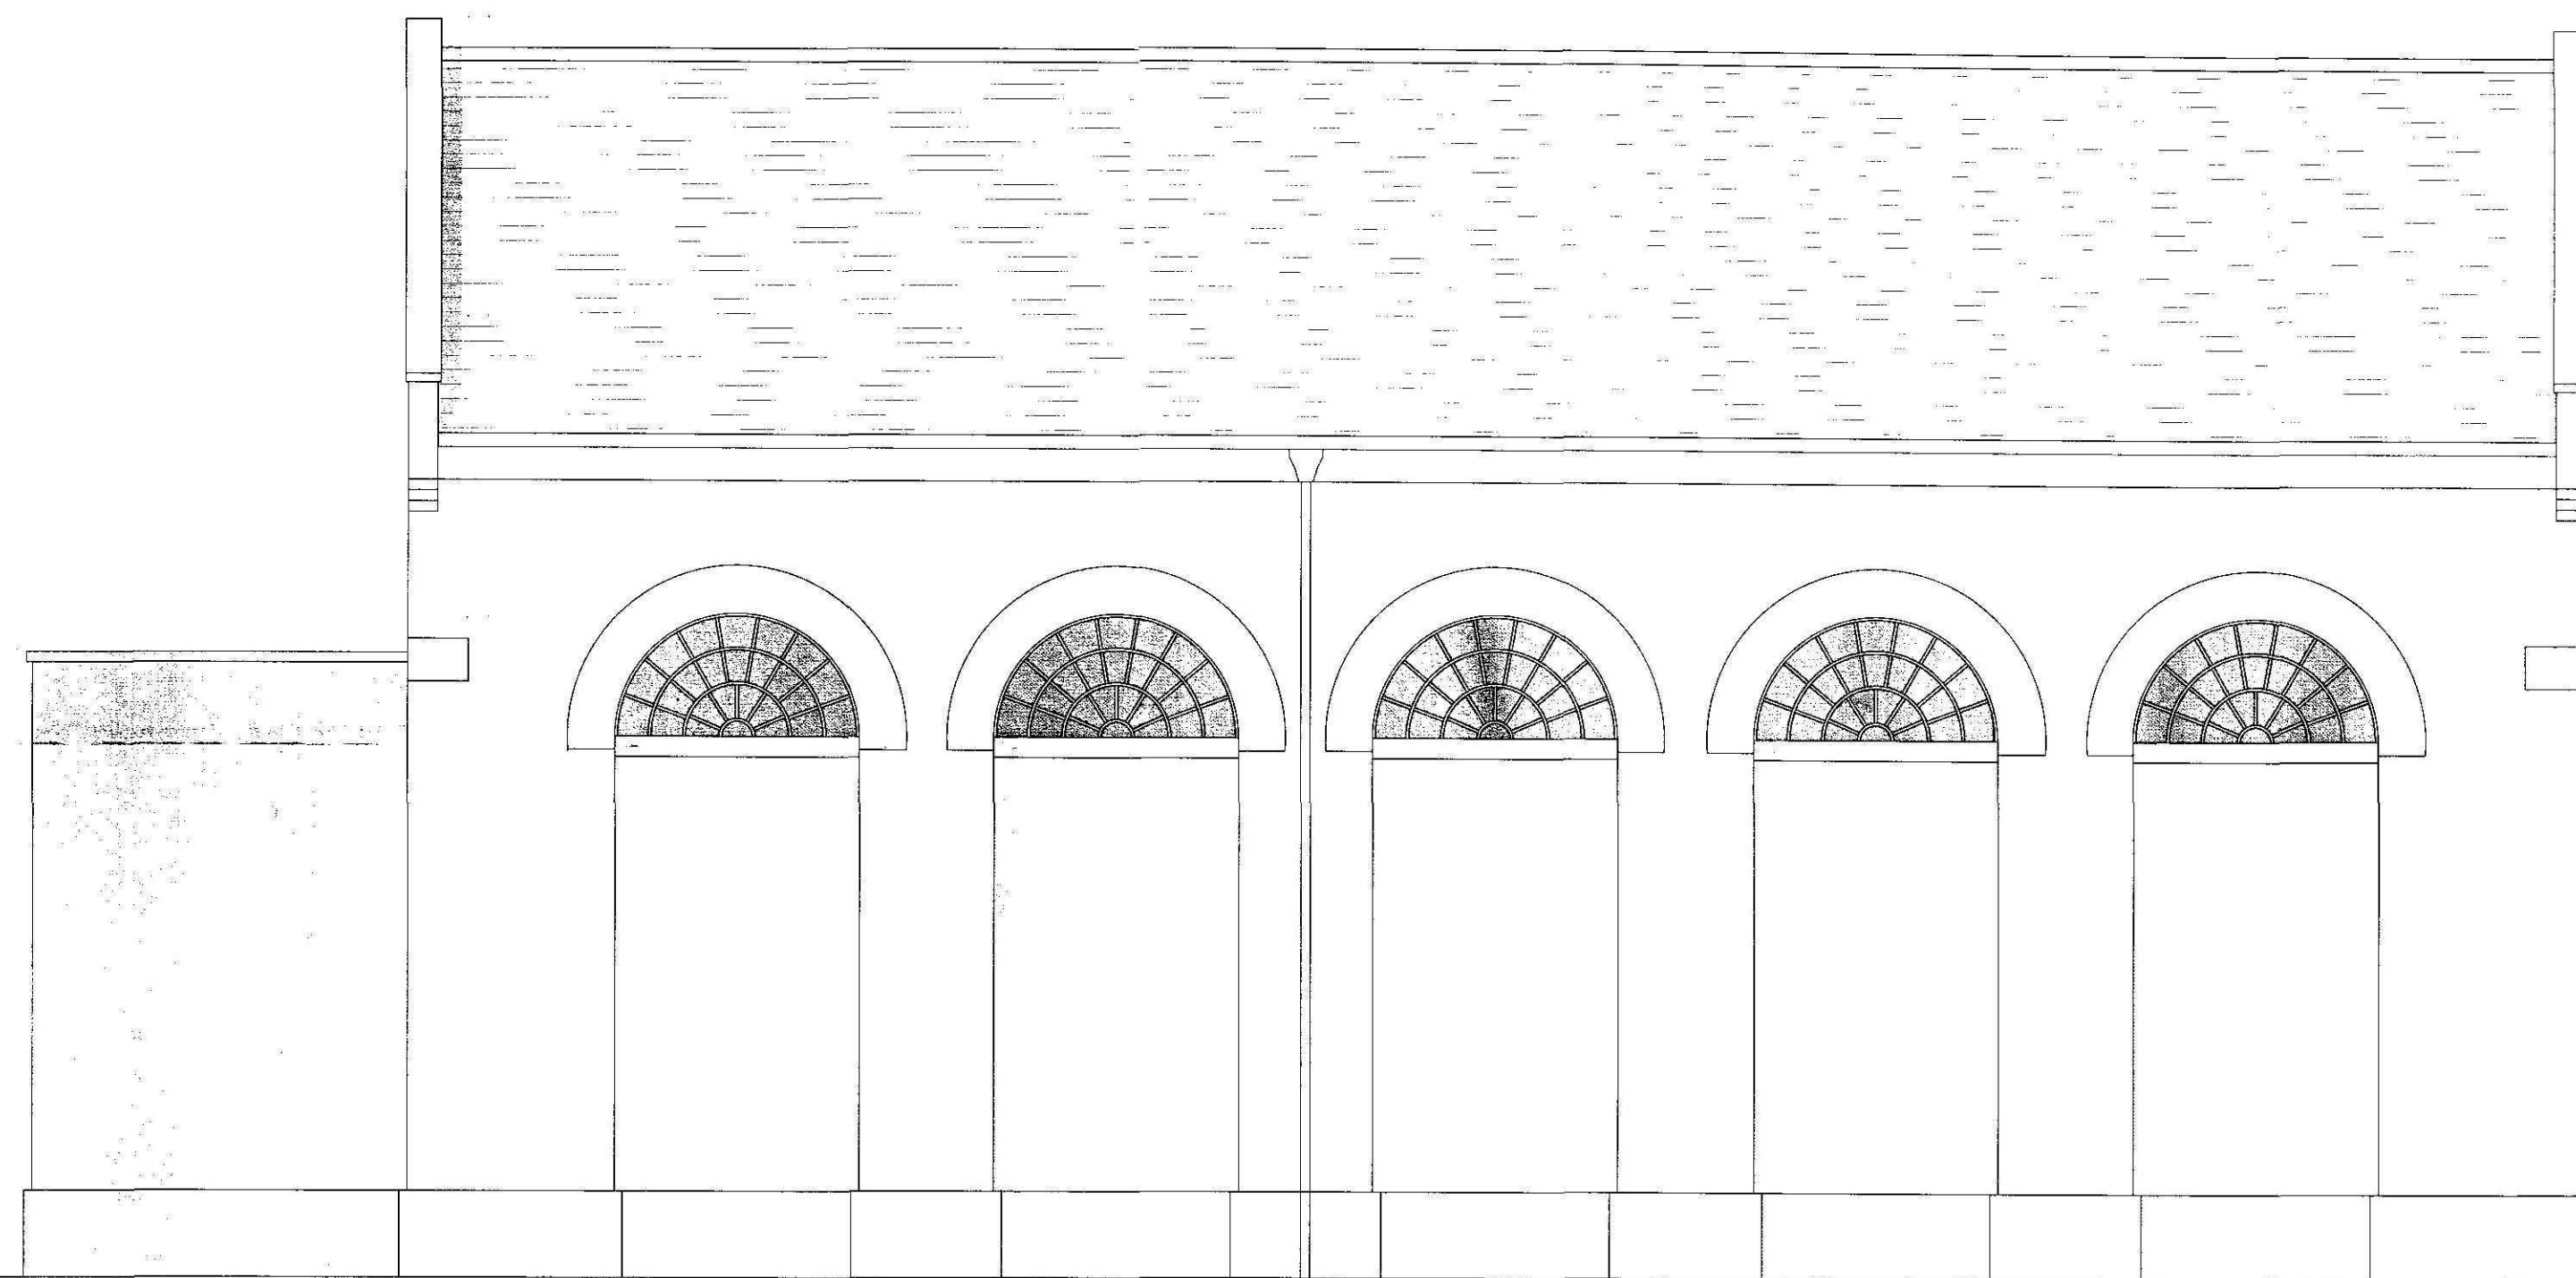


ELEVATION FACING RAILWAY



ELEVATION FACING SOUTH

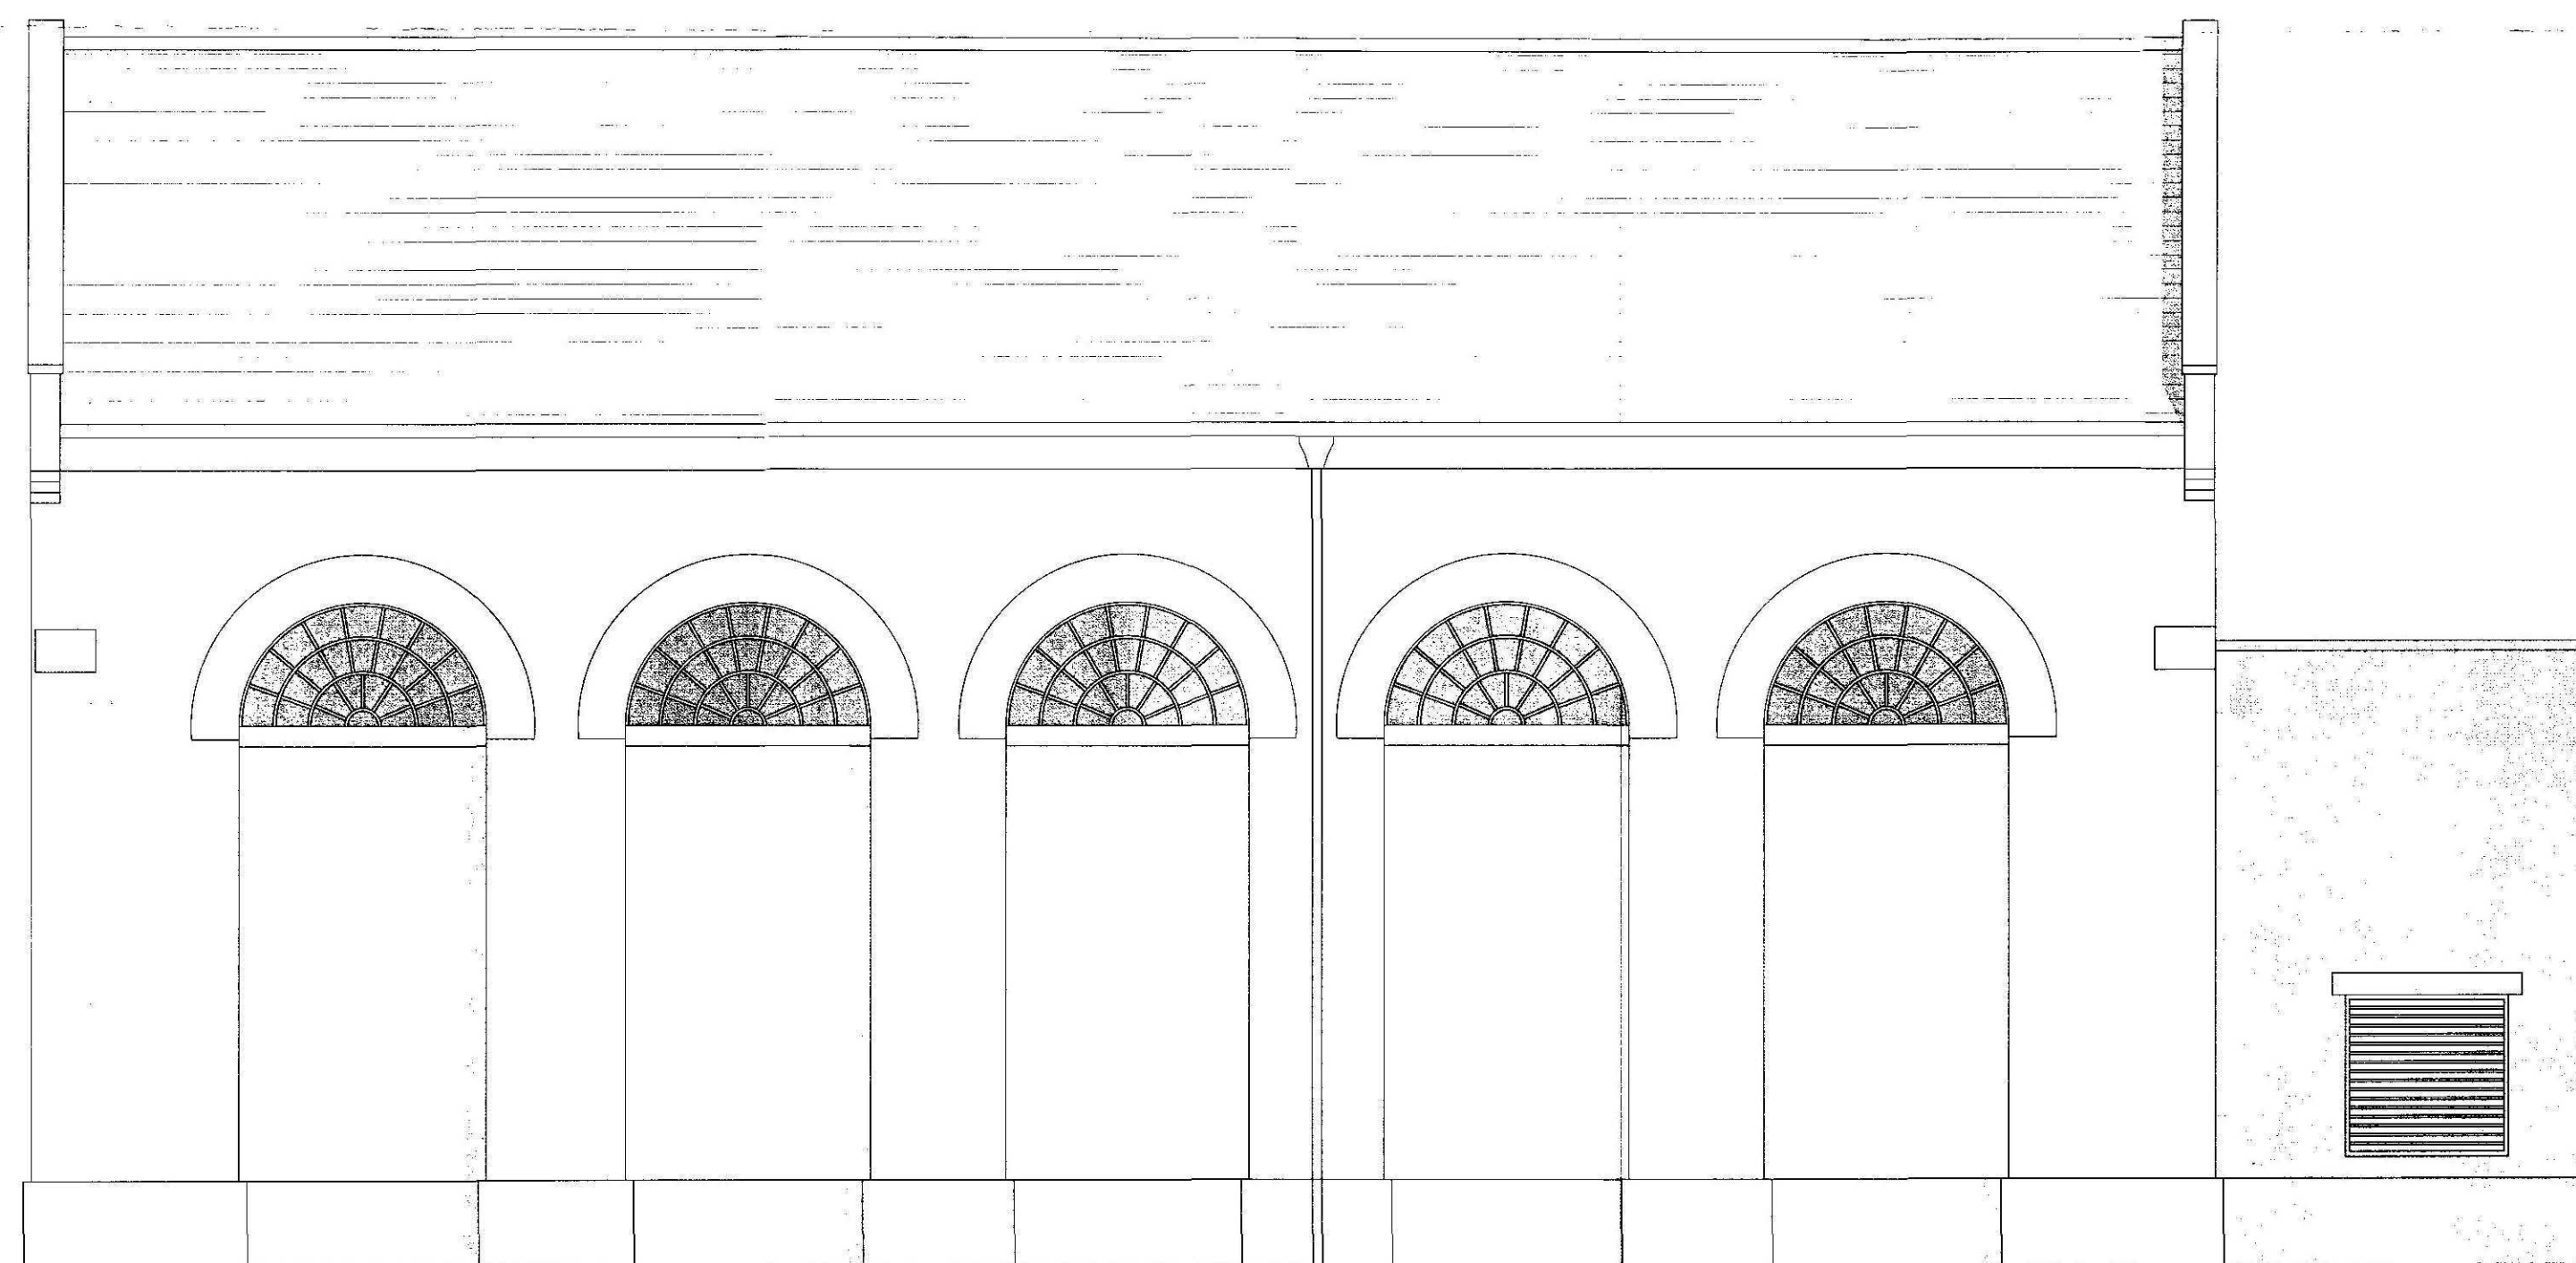

ELEVATION FACING MAIN ROAD

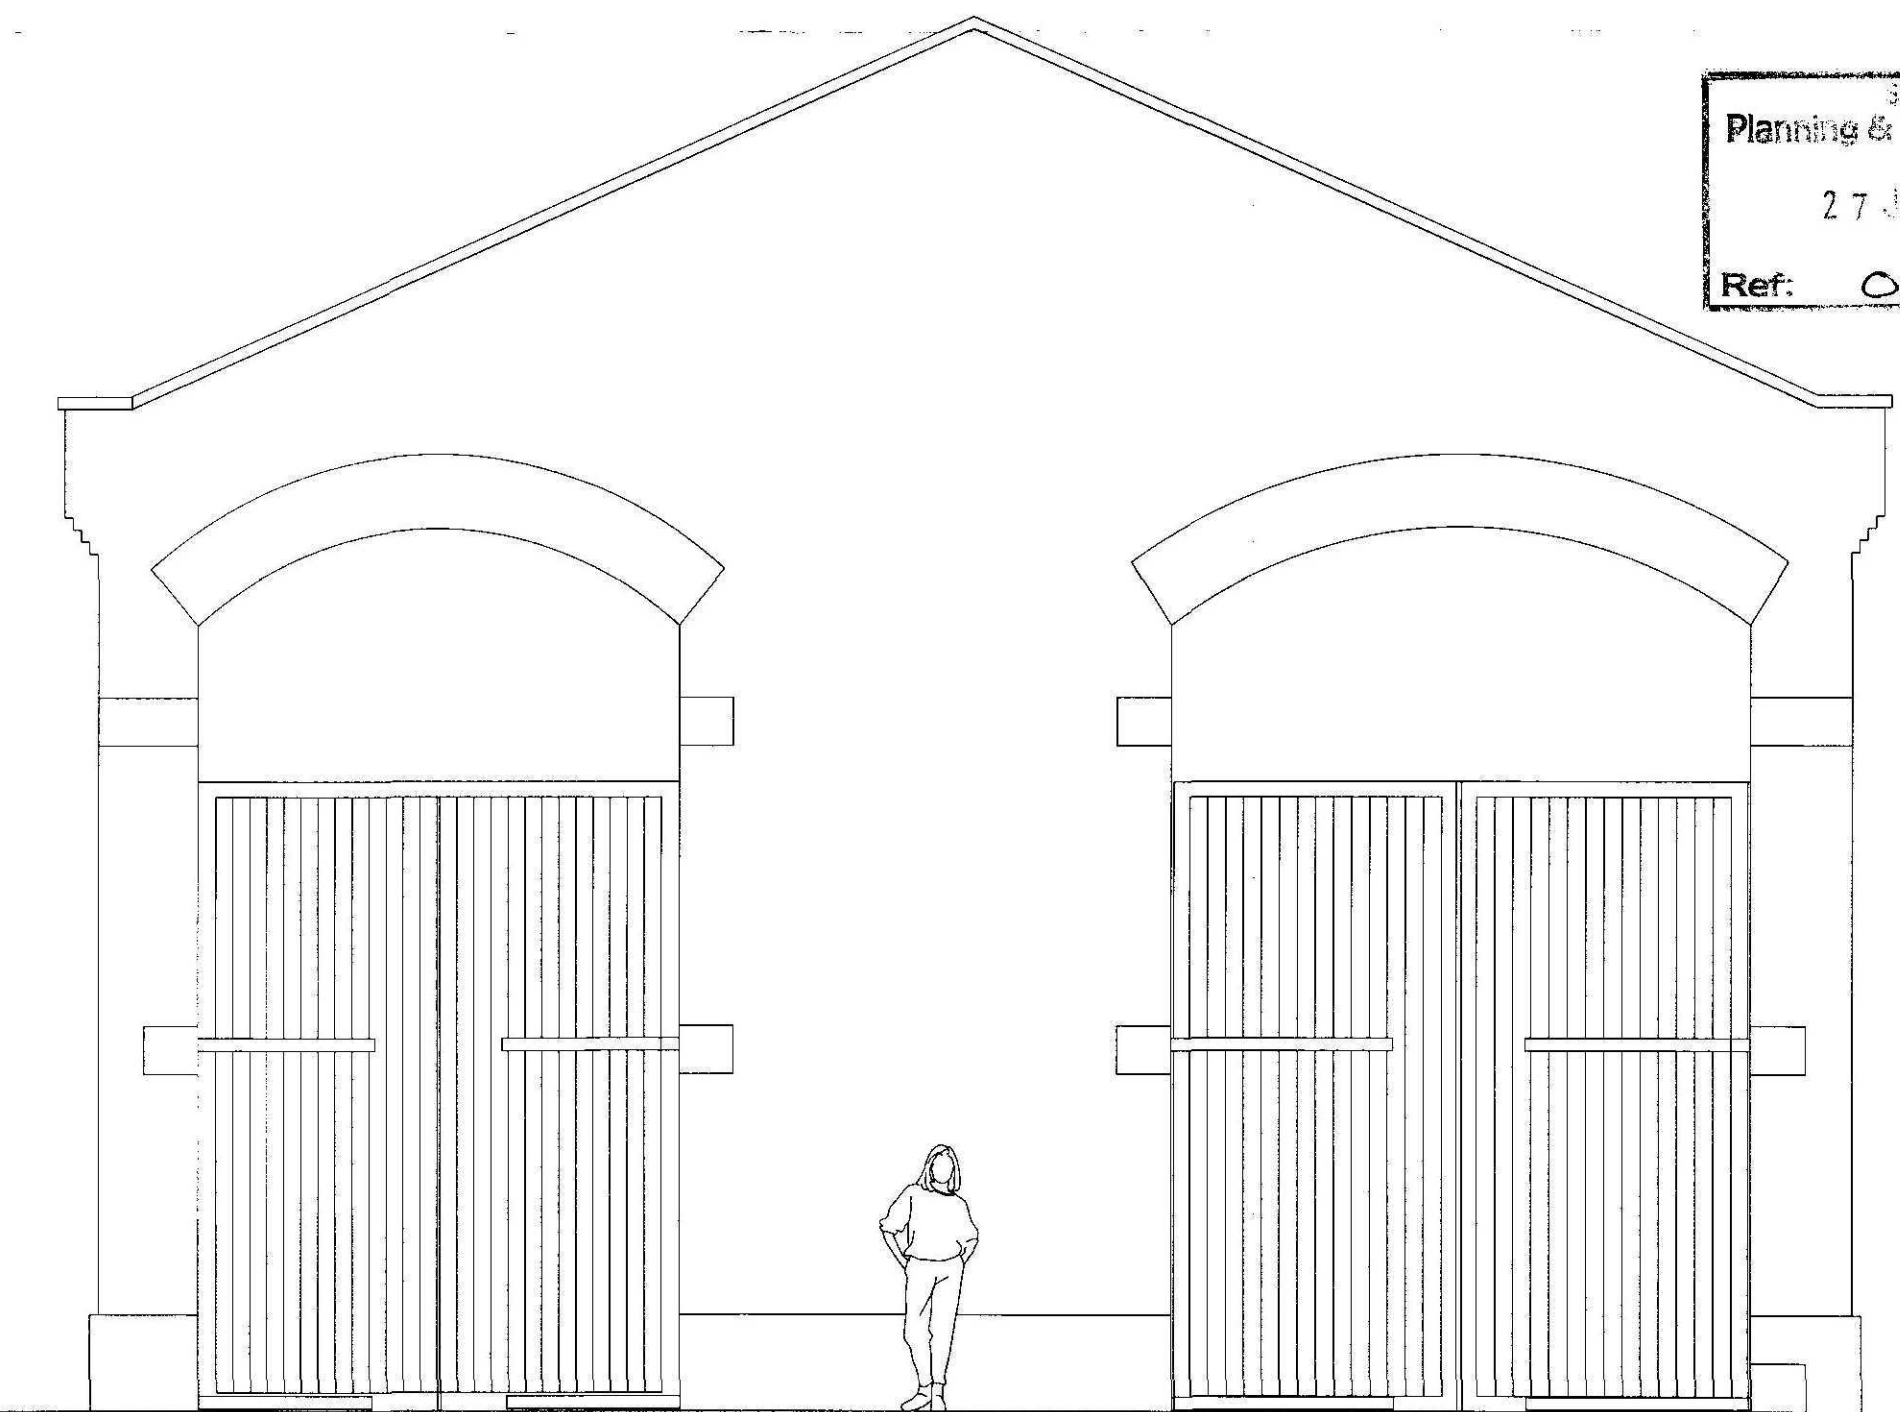

ELEVATION FACING NORTH

3000
Planning & Development
27 JUN 2011
Ref: 0490-11

SCALE BAR
0 5 10

REVISION
A 2/06/2011 Drawing first issued

Baxter & King
BUILDERS

Hards Lane, Frognall
Deeping St James,
Peterborough
PE8 8RL
Tel: 01778 342516
Fax: 01778 341560

contract MR GORE		title EXISTING ELEVATIONS	
scale 1:50	date June 2011	drawing no BG/05	revision A