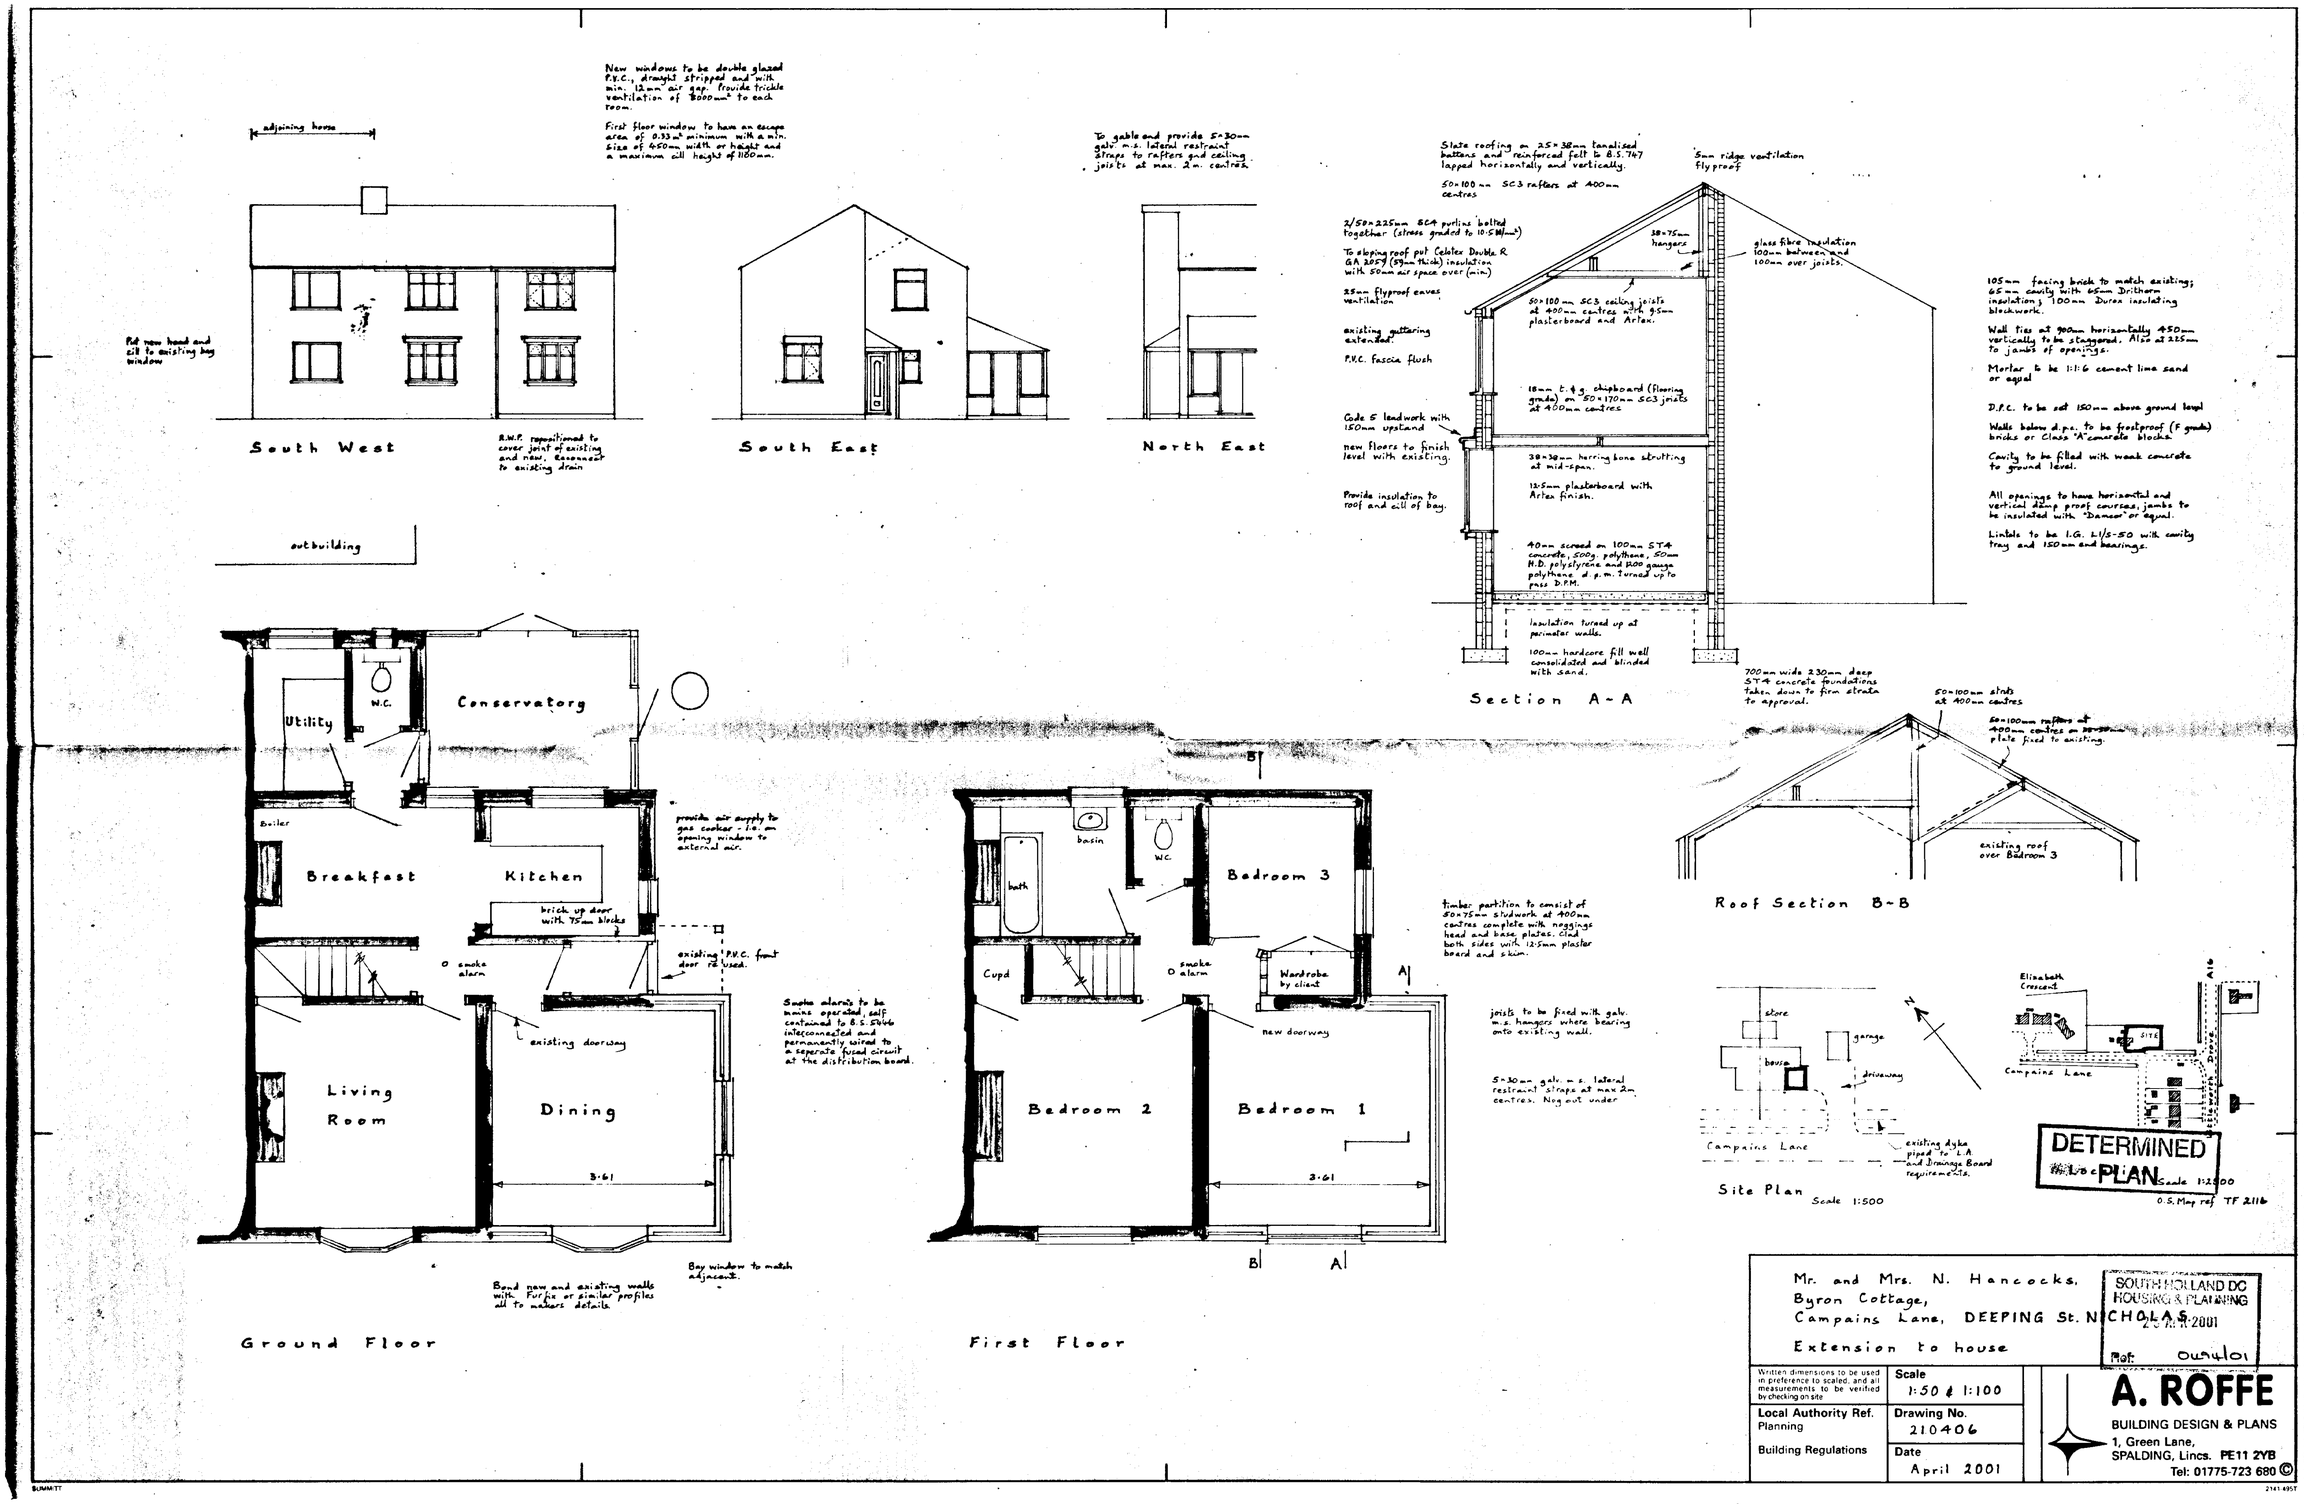

Mr. and Mrs. N. Hancocks,
Byron Cottage,
Campains Lane, DEEPING St. NICHOLAS.
Extension to house

SOUTH HOLLAND DC HOUSING & PLANNING 25 APR 2001 Ref: 0494/01

Written dimensions to be used in preference to scaled, and all measurements to be verified by checking on site	Scale 1:50 & 1:100	A. ROFFE BUILDING DESIGN & PLANS 1, Green Lane, SPALDING, Lincs. PE11 2YB Tel: 01775-723 680 ©
Local Authority Ref. Planning	Drawing No. 210406	
Building Regulations	Date April 2001	

SUMMITT

2141 495T