
TREES							
Qty	Species	Form	Height (cm)	Girth (cm)	Root Condition	Min. No. of Branches	No. of Transplants
3	Prunus padus	EHS	min. 450	16-18	RB	5	3x

SPECIMEN SHRUBS					
Qty	Species	Height (cm)	Pot Size (Litres)	Habit	Min. No. of Breaks
2	Magnolia soulangiana 'Alba'	150-175	25L	Branched	3

CLIMBERS/WALL SHRUBS						
Qty	Species	Height (cm)	Pot Size (Litres)	Habit	Min. No. of Breaks	Planting Distance
18	Pyracantha 'Orange Glow'	80-100	12L	Leader & laterals	6	1m Ctrs

SHRUBS						
Qty	Species	Height (cm)	Pot Size (Litres)	Habit	Min. No. of Breaks	Density (No./m²)
34	Lonicera nitida 'Maygreen'	40-60	5	Bushy	8	4
29	Prunus laurocerasus 'Otto Luyken'	40-60	5	Bushy	5	2
37	Spiraea nipponica 'Snowmound'	40-60	3	Branched	5	4

HEDGING						
Qty	Species	Form	Height (cm)	Root Condition	Min. No. of Breaks	Planting Distance
58	Carpinus betulus	Feathered	125-150	Bagged	3	0.50m Ctrs
21	Elaeagnus x ebbingei	Branched	80-100	12L Pot	6	0.75m Ctrs

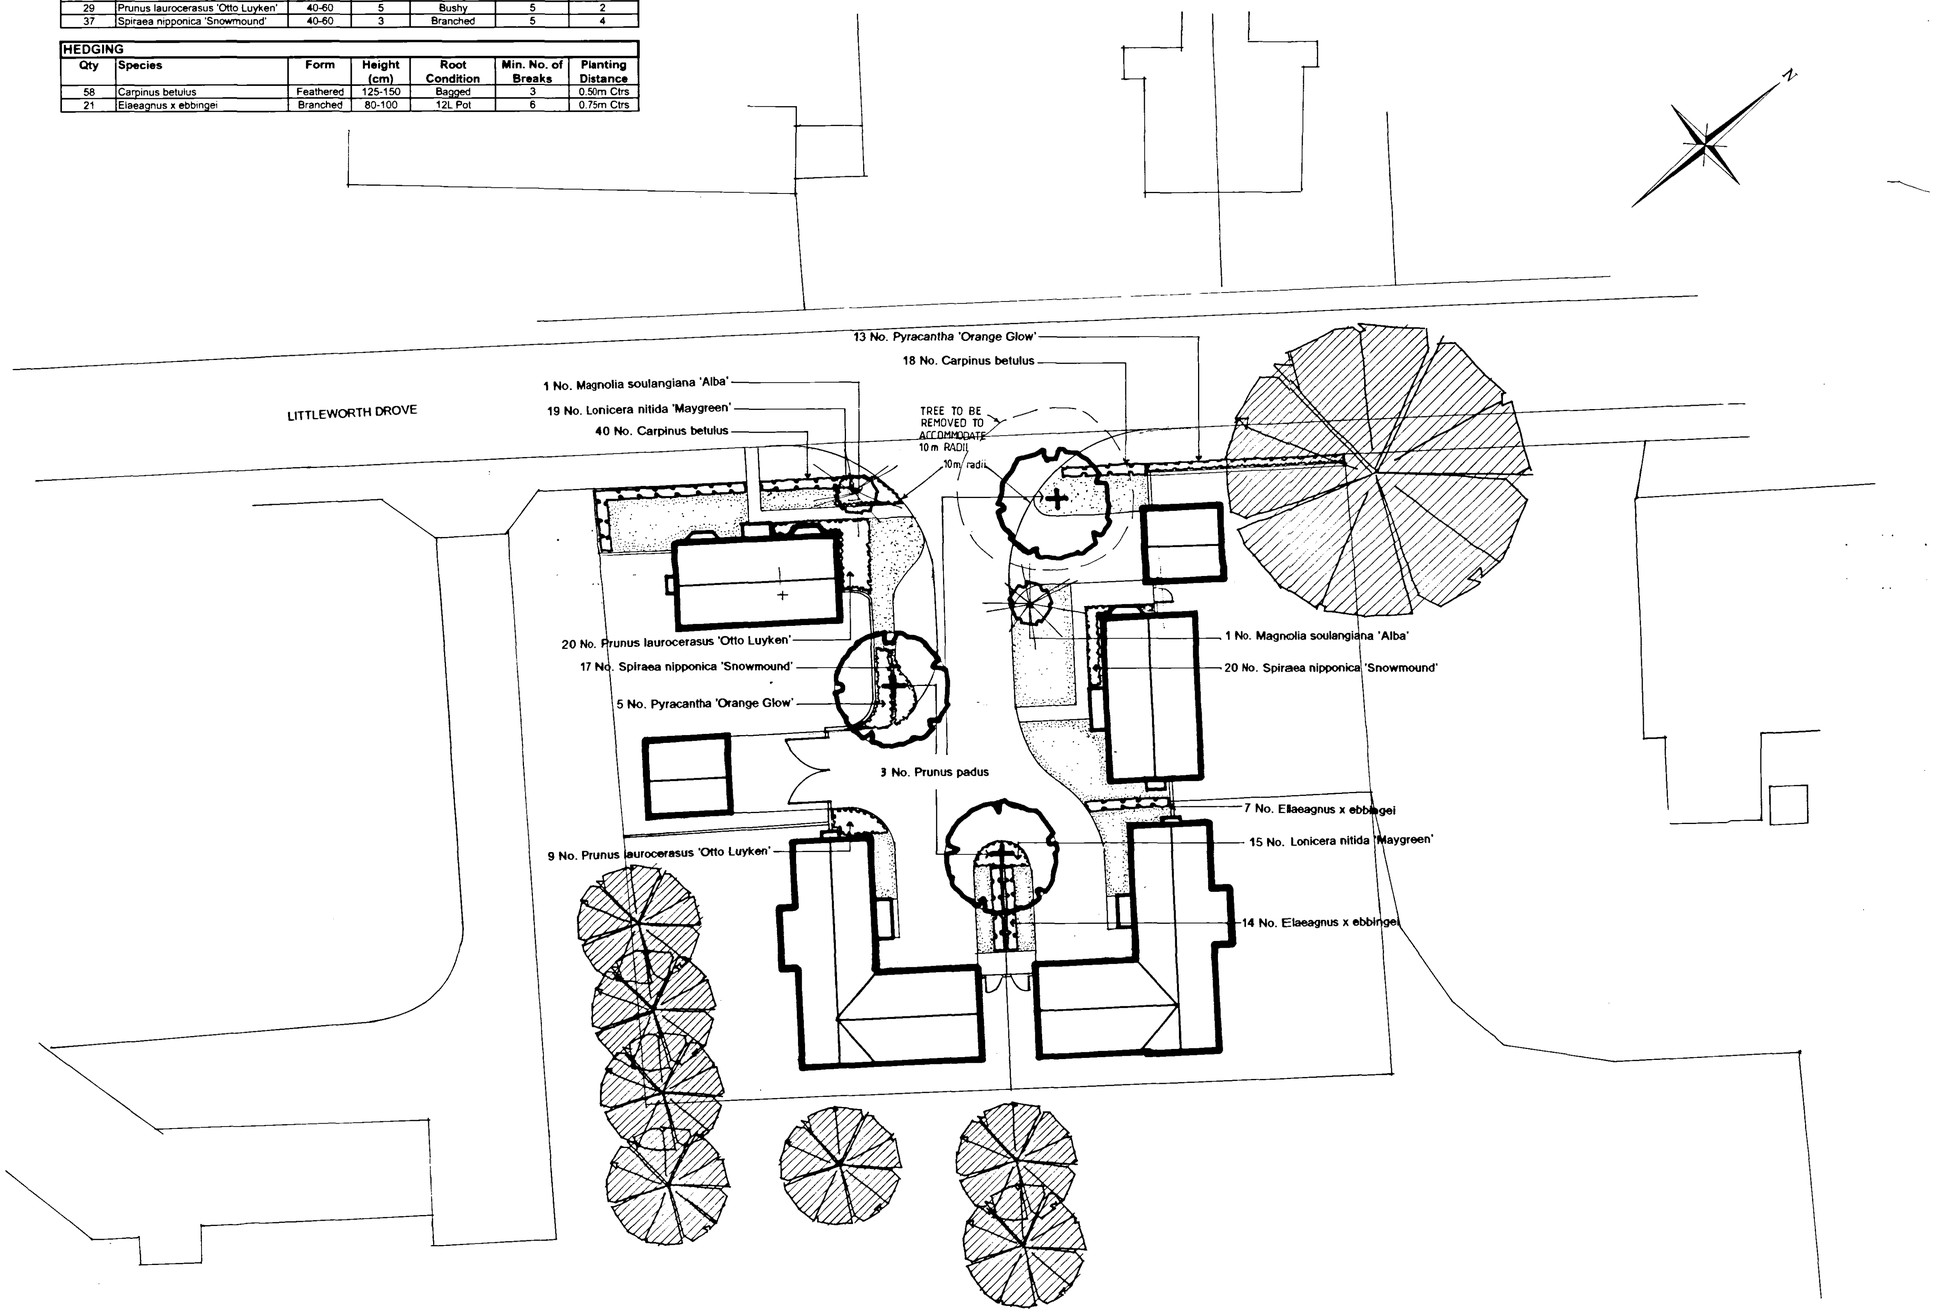

Key

- Proposed Tree
- Exiting Tree to be Retained
- Proposed Specimen Shrub
- Proposed Shrub
- Proposed Hedge
- Grass
- Pedestrian Gate
- Vehicular Double-Gate

AMENDED PLAN
Ref. A1

SHDC
Planning & Development
21 JUN 2004
Ref: 0500/04

DETERMINATION PLAN

Rev.	By	Notes	Date
'A'	GJ	10m radii revise planting	06/04

THE ROBERT DOUGHTY CONSULTANCY LIMITED
TOWN AND COUNTRY PLANNING-LANDSCAPE ARCHITECTURE
32 High Street, Helpringham, Sleaford, Lincolnshire, NG34 0RA
Tel: (01529) 421846 Fax: (01529) 42136
Website: www.rdc-landplan.demon.co.uk
E mail: admin@rdc-landplan.demon.co.uk

Client: Allison Homes Eastern Ltd

Project: Home Farm, Deeping St. Nicholas

Drawing title: Detail Landscape

Job No.	Drawing No.	Rev.	Drawn
233/99/2	L-01	A	JC

Scale	Date	Checked
1:200	13/04/04	

DO NOT SCALE from this drawing. All measurements should be checked against on site conditions and any discrepancies should be r
to the attention of the Robert Doughty Consultancy.