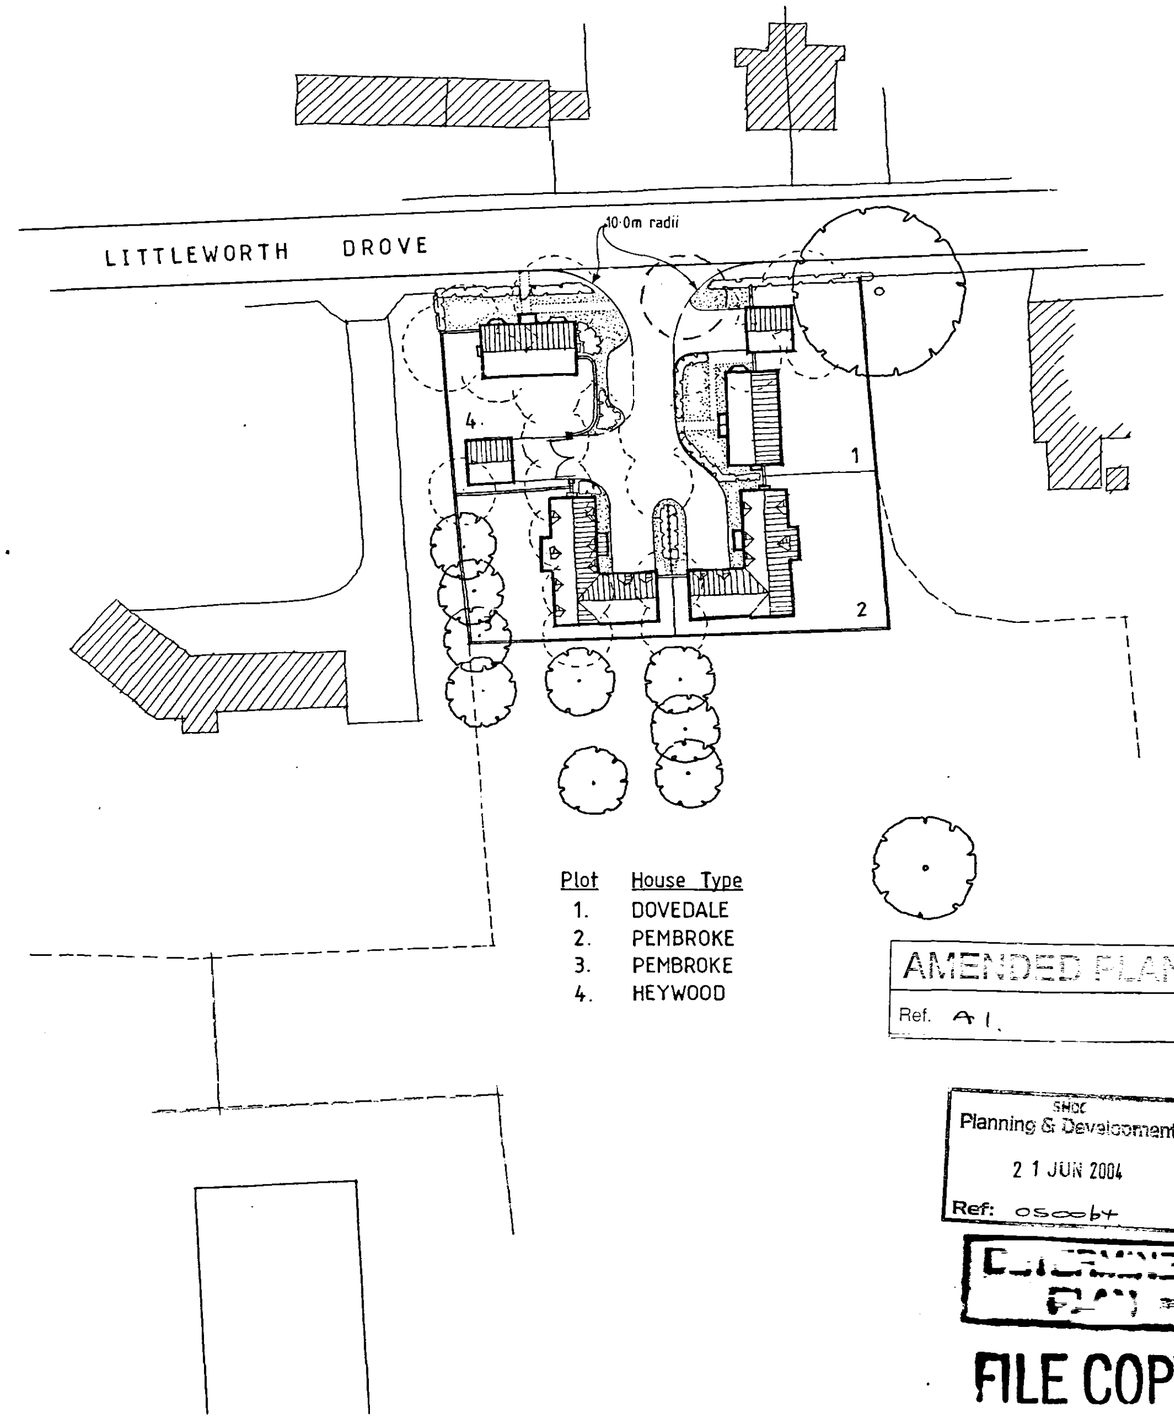


Plot	House Type
1.	DOVEDALE
2.	PEMBROKE
3.	PEMBROKE
4.	HEYWOOD

AMENDED PLAN
Ref. A1.

SHDC
Planning & Development
2 1 JUN 2004
Ref: 0500b4

DETERMINED

FILE COPY

Date:	Description:	
06/04	10·0m radii added to junction	A

R E V I S I O N S

ALLISON Homes

Allison House, Banbury Close, West Elloe Avenue
Spalding, Lincs. PE11 2BS

Telephone (01775) 724701 · Fax (01775) 762153
email: headoffice@allisonhomes.org

Allison Homes Eastern Limited is a Kier Residential company.

Project:
HOME FARM
DEEPING ST NICHOLAS

Drawing Title:
DESIGN SITE LAYOUT

Date:	Scales:
12/1/01	1:500
Reference No:	**Drawn:**
Drawing No: SL/01	**Revision:** A

Do not scale directly from this drawing. All discrepancies to be brought to the attention of the above office.

Summit OS (UK) 992448