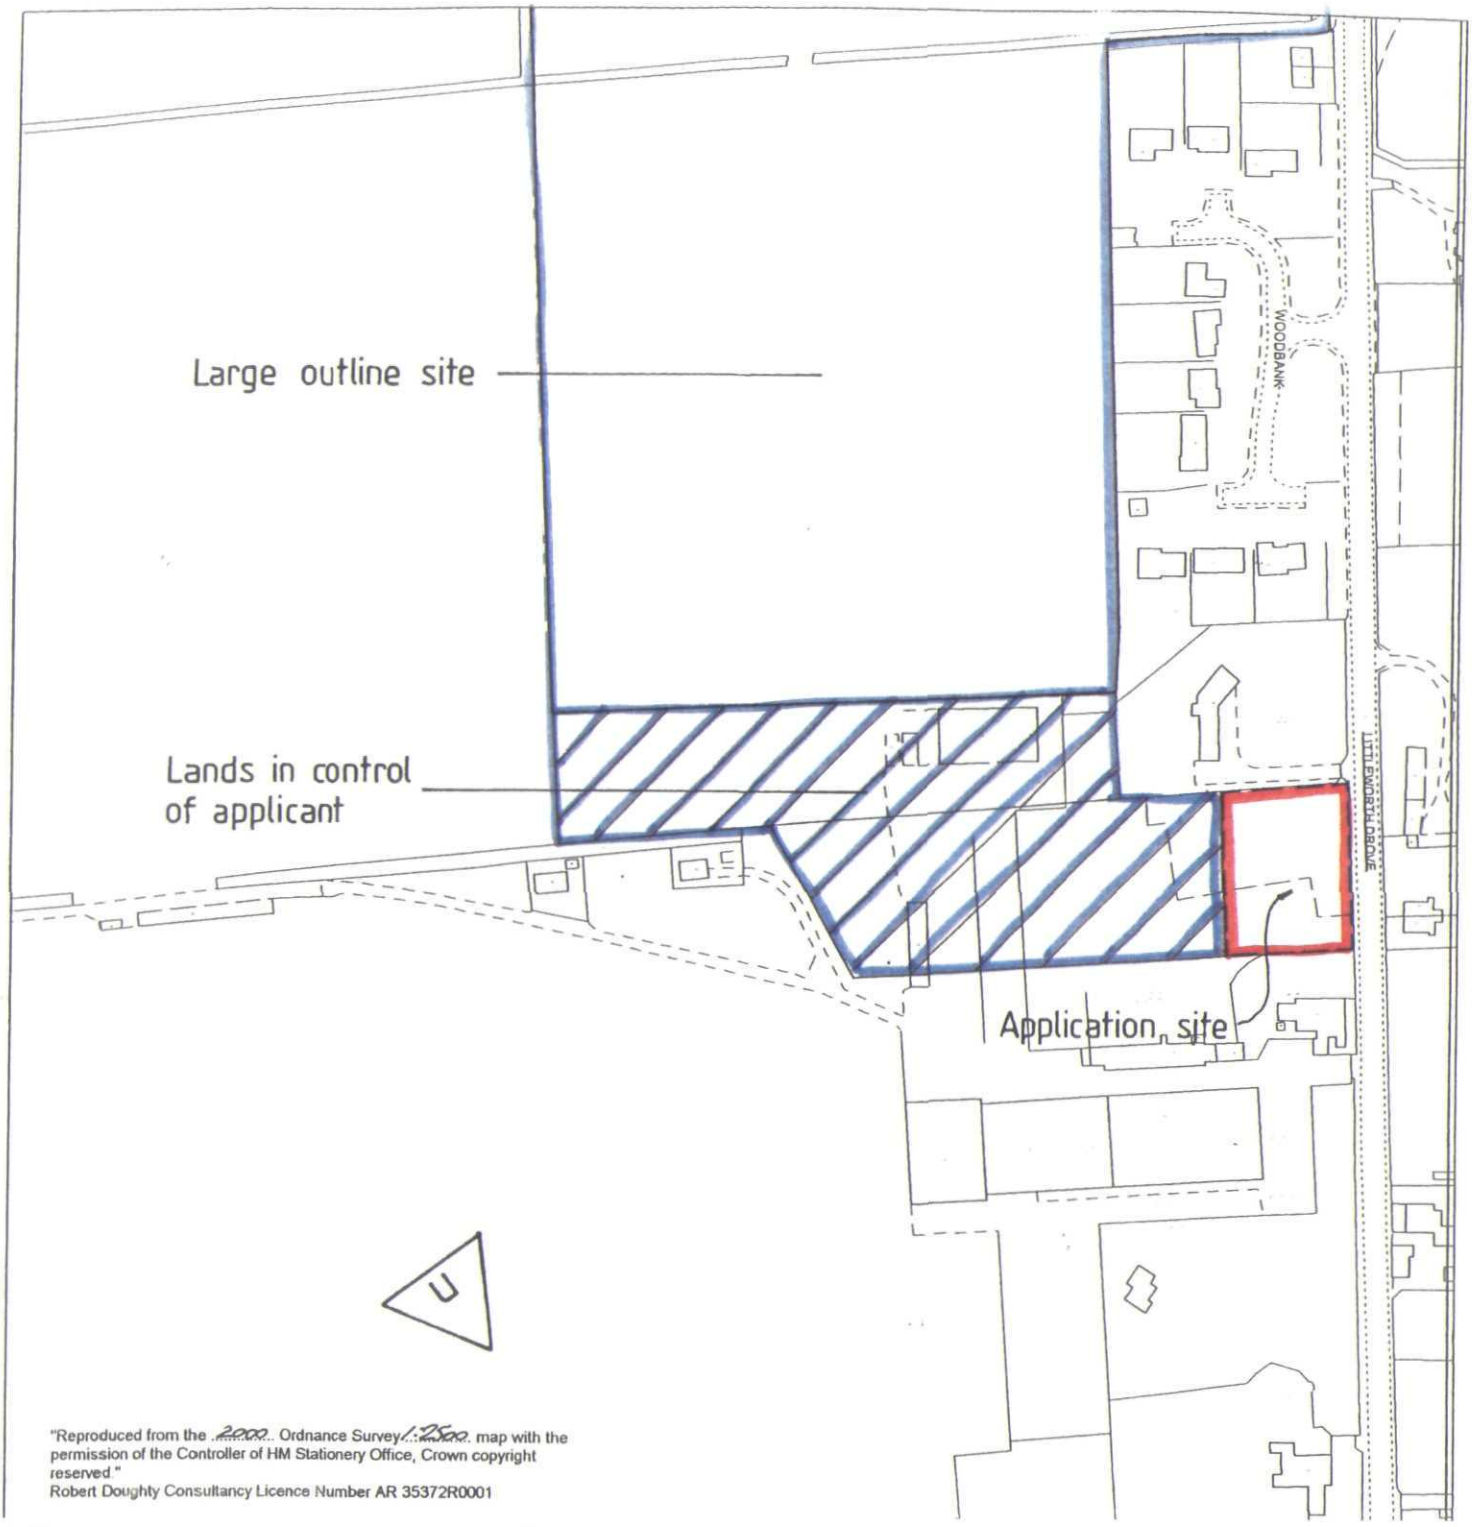


"Reproduced from the 2000 Ordnance Survey 1:2500 map with the permission of the Controller of HM Stationery Office, Crown copyright reserved."
Robert Doughty Consultancy Licence Number AR 35372R0001

Rev.	By	Notes	Date

rdc THE ROBERT DOUGHTY CONSULTANCY LIMITED
TOWN AND COUNTRY PLANNING-LANDSCAPE ARCHITECTURE
32 High Street, Helpringham, Sleaford, Lincolnshire, NG34 0RA
Tel: (01529) 421646 Fax: (01529) 421358
Website: www.rdc-landplan.demon.co.uk
E mail: admin@rdc-landplan.demon.co.uk

Client: ALLISON HOMES EASTERN LTD			
Project: LITTLEWORTH DROVE, DEEPING ST. NICHOLAS			
Drawing title: LOCATION PLAN			
Job No. 520/111	Drawing No. 01	Rev.	Drawn JS
Scale 1:2500		Date APRIL 2004	Checked

DO NOT SCALE from this drawing. All measurements should be checked against on site conditions and any

2 6 APR 2004
S00/04
DETERMINED PLAN