

PERSIMMON HOMES

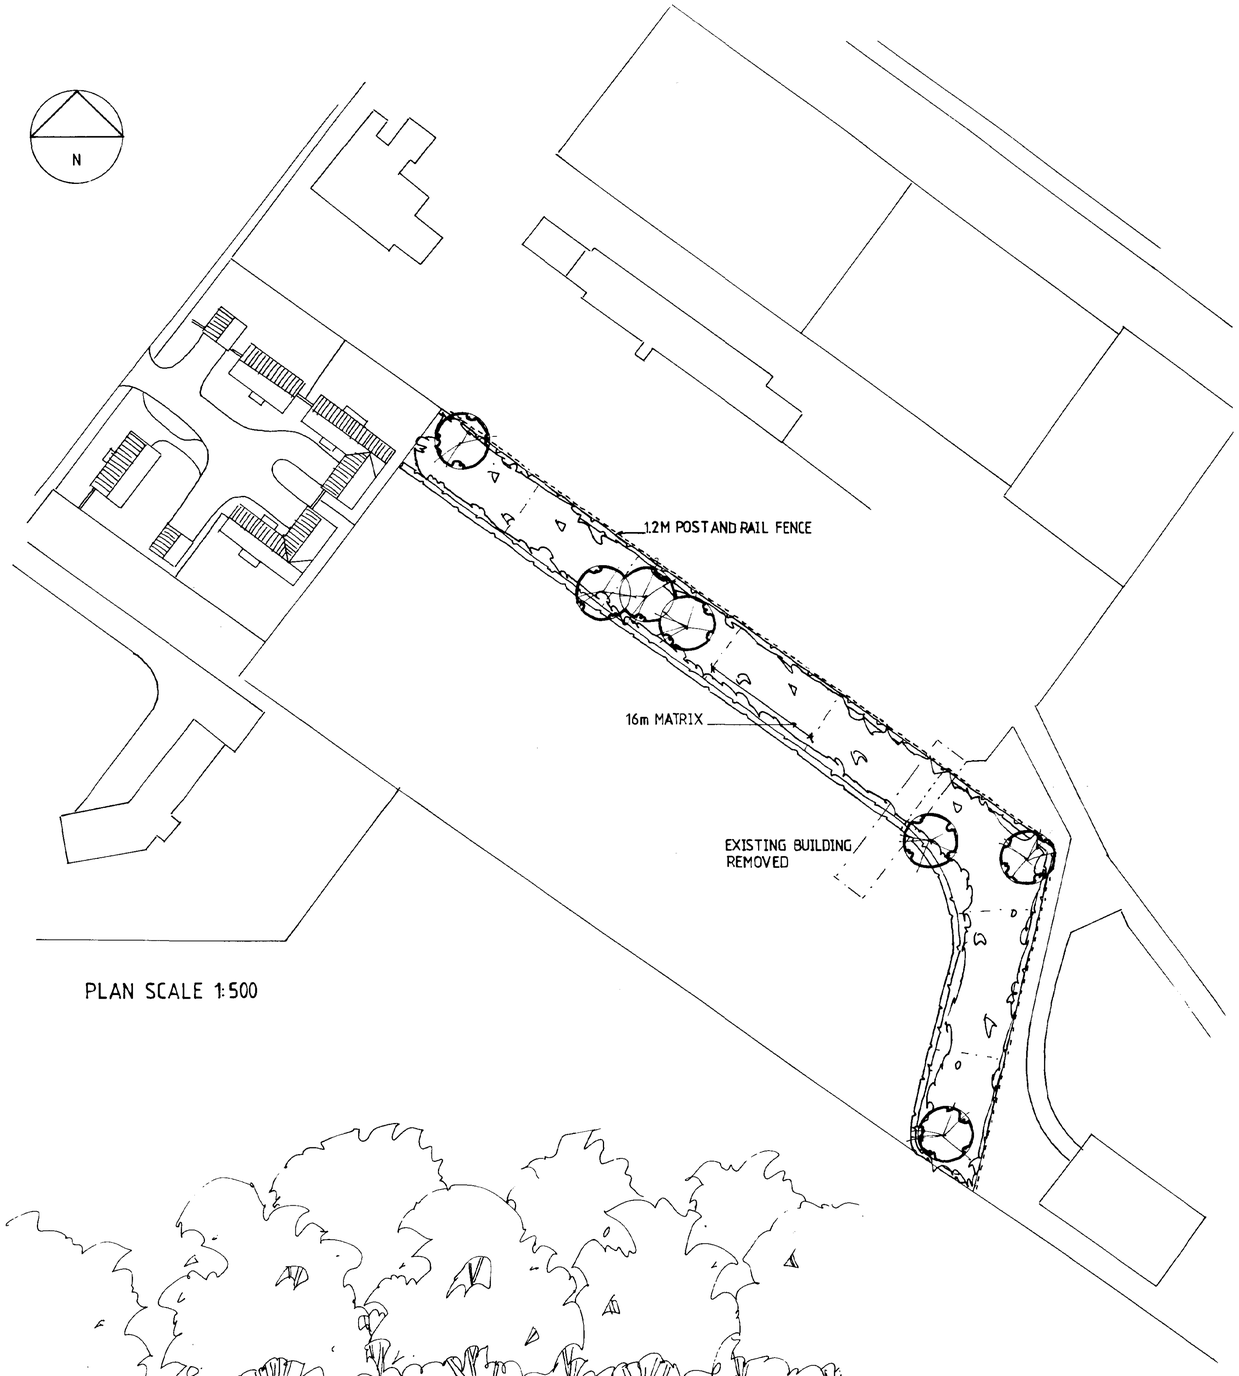


PLAN SCALE 1:500

ELEVATION SCALE 1:50

PLAN OF PLANTING MATRIX
SCALE 1:100

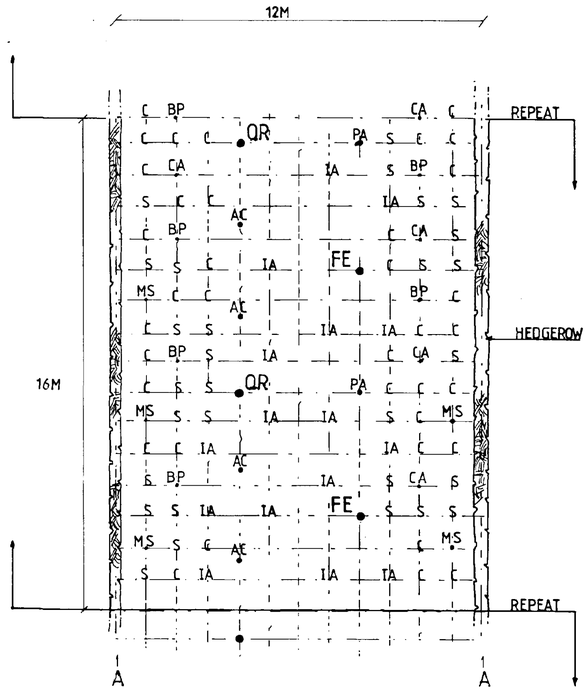

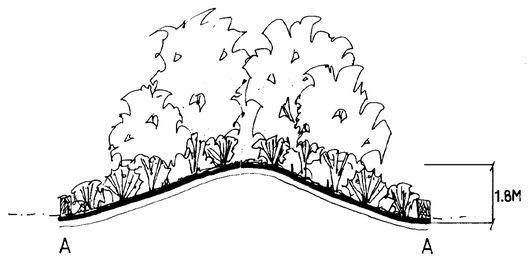

CROSS SECTION 'A-A'

PLANTING SCHEDULE FOR MATRIX

TREES						
No	*Code*	*Species*	*Form*	*Age*	*Girth/Height*	*Root Condition*
2	QR	Quercus robur	Transplant	1u1+1	30-40	B
4	AC	Alnus cordata	Transplant	1+1	60-80	B
6	BP	Betula pendula	Transplant	1+1	60-80	B
5	CA	Corylus avellana	Transplant	1+2	60-80	B
2	FE	Fraxinus excelsior	Transplant	1+1	60-80	B
5	MS	Malnus sylvestris	Transplant	1+1	60-80	B
2	PA	Prunus avium	Transplant	1+1	60-80	B

SHRUB LAYER					
No	*Code*	*Species*	*Girth/Height*	*Root Condition*	*No of Breaks*
36	C	Cornus alba	40-60	C2 2L pot	5 breaks
14	IA	Ilex aquifolium	40-60	C3 3L pot	Bushy
29	S	Symphoricarpos albus	40-60	C2 2L pot	5 breaks

HEDGEROW					
No	*Code*	*Species*	*Form*	*Age*	*Girth/Height*
212	CM	Crataegus monogyna	Transplant	1+1	40-60

PLANTING NOTES.

Key for Root Condition: Container grown = C, Bareroot = B, Root Ball = RB.

All trees to be adequately staked, tied and to be fitted with spiral guards.

Backfill to tree holes to consist of topsoil and peat free planting compost in equal parts, 50 Enmag and 5gms P4 moisture retention crystals well mixed throughout.

Boundary hedges are to be planted with 300mm centres in a double staggered row. Rows to be 200mm apart.

DETERMINED PLAN

DRAWING
28 APR 2003
ISSUED

SHDC
Planning & Development
30 APR 2003
Ref 0536/03

LANDSCAPED BOUNDARY
DEEPING ST NICHOLAS

Dwg No 582/1/ 1 Scale as shown March 2003

Chartered Town Planners

Chartered Landscape Architects

rdc

Robert Doughty Consultancy Limited

32 High Street, Helpringham, Sleaford, NG34 0RA Tel: (01529) 421646 Fax: (01529) 421358