


7 Elizabeth Crescent
Deeping St Nicholas
PE11 3EY

OS Mastermap
11 July 2011, ID: BW1-00082174
maps.blackwell.co.uk

1:500 scale print at A4, Centre: 521701 E, 316528 N

©Crown Copyright. Licence no. 100041040

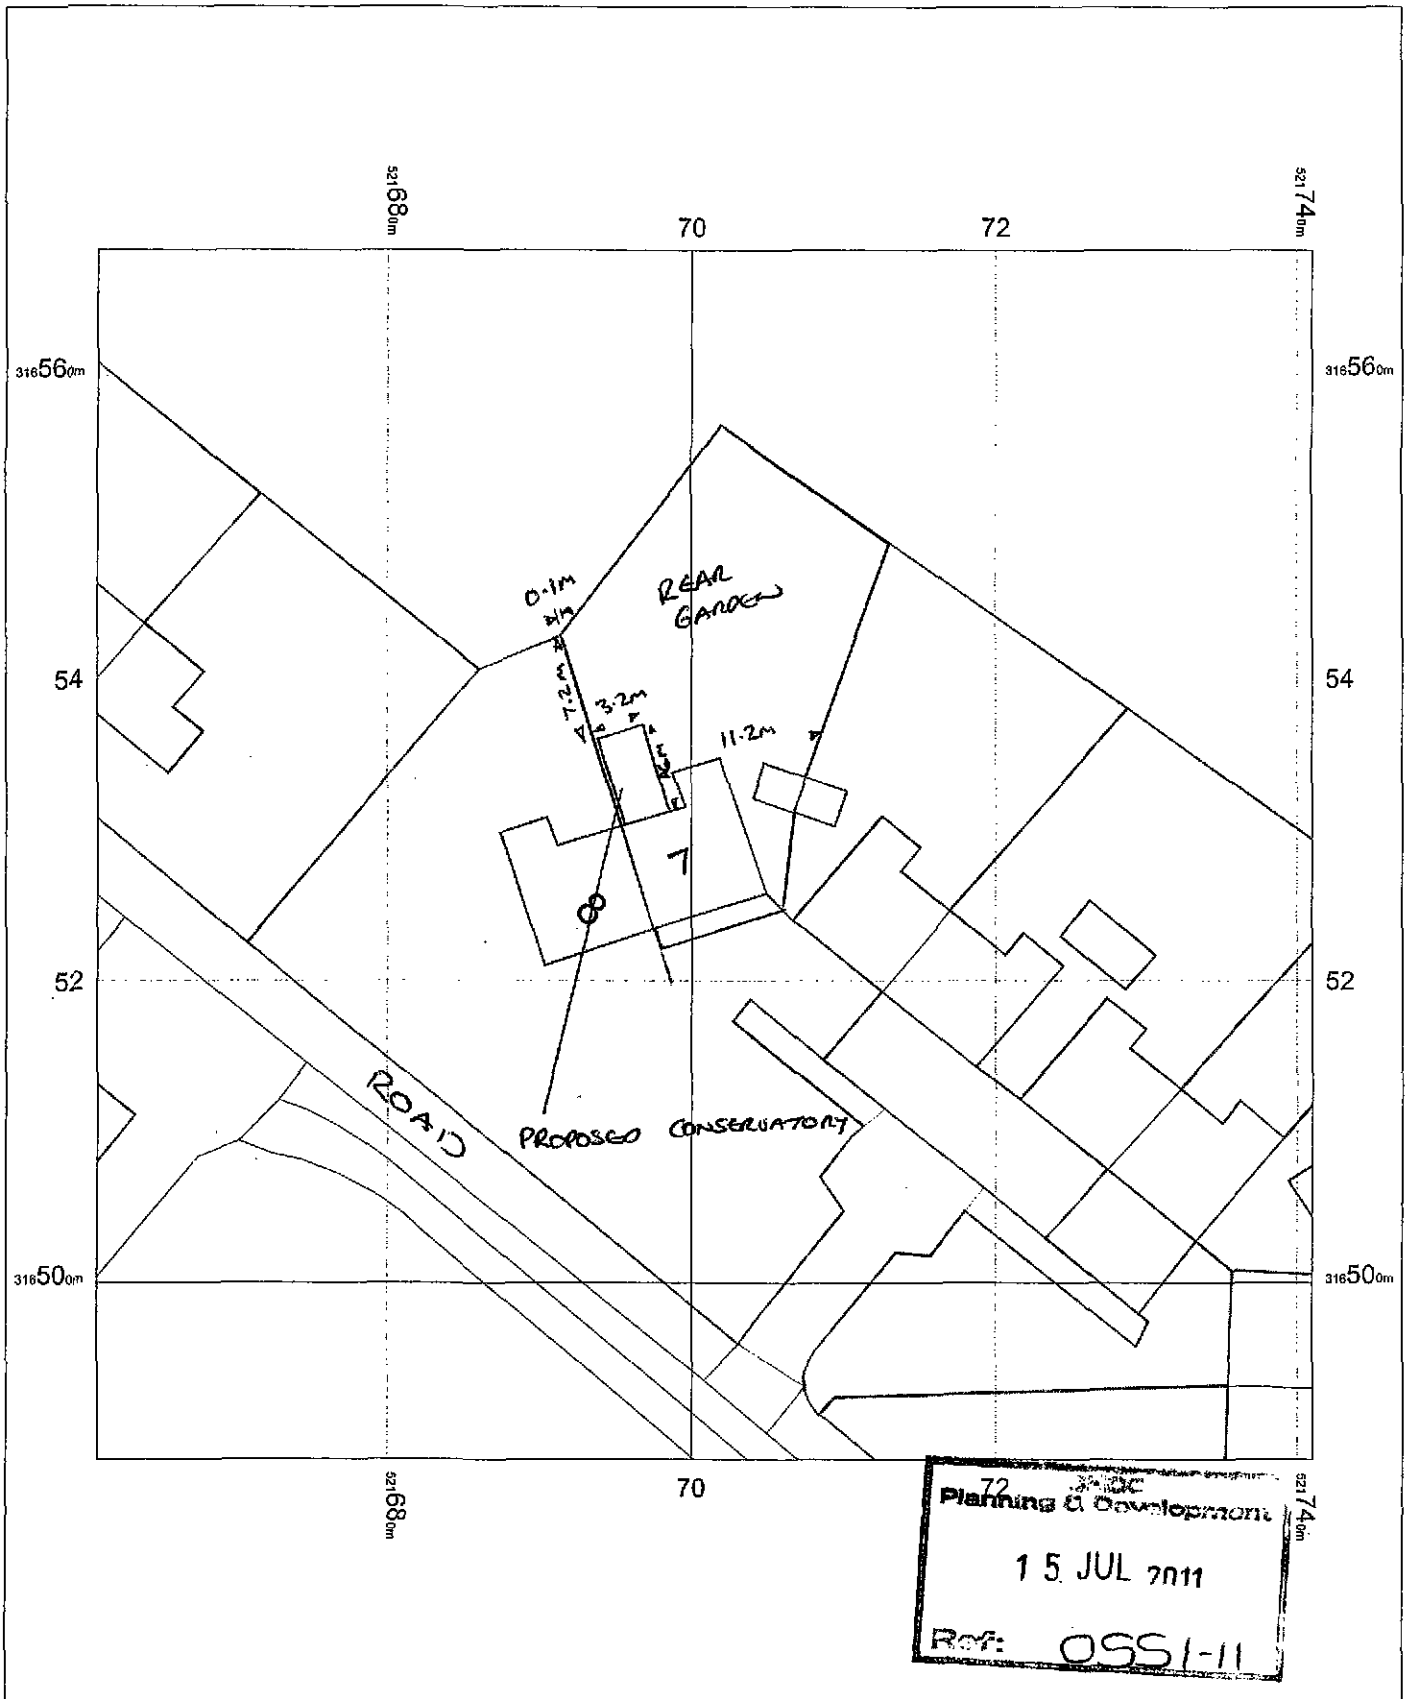

BLACKWELL'S
www.blackwellmapping.co.uk

TEL: 01223 568 417
maps.cambridge@blackwell.co.uk