

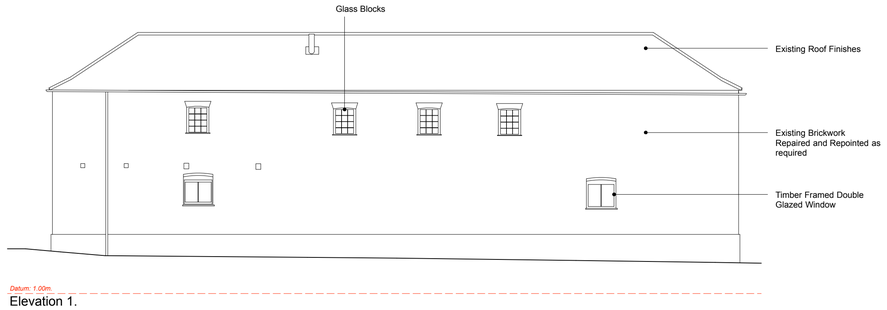



Elevation 1.

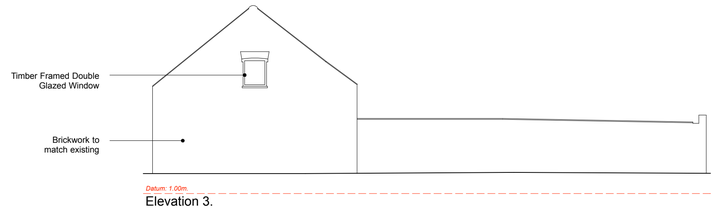


Elevation 3.

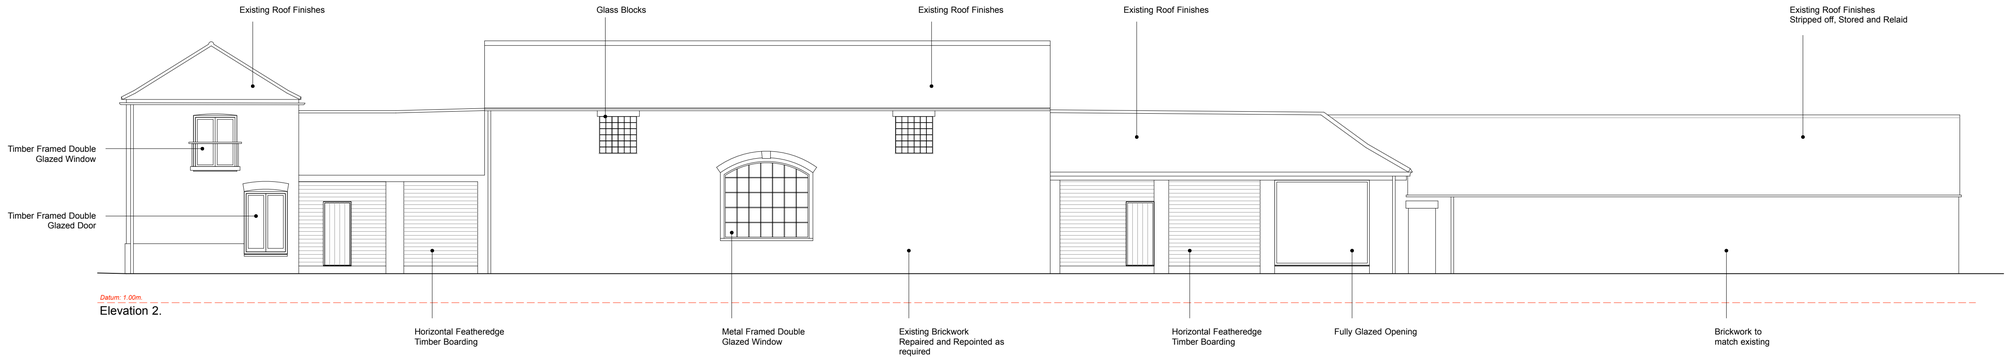


Elevation 2.

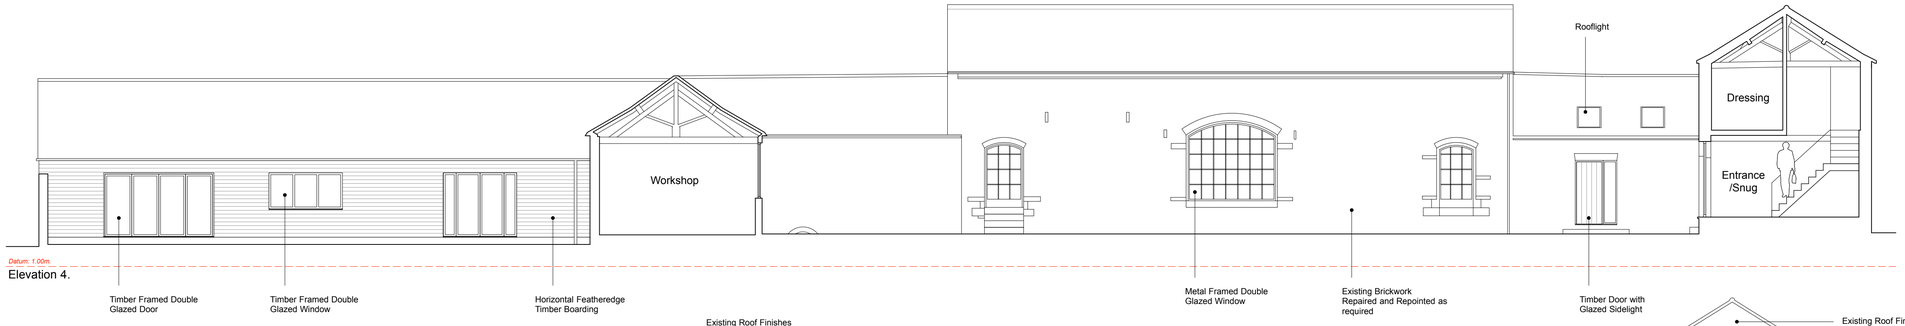


Elevation 4.

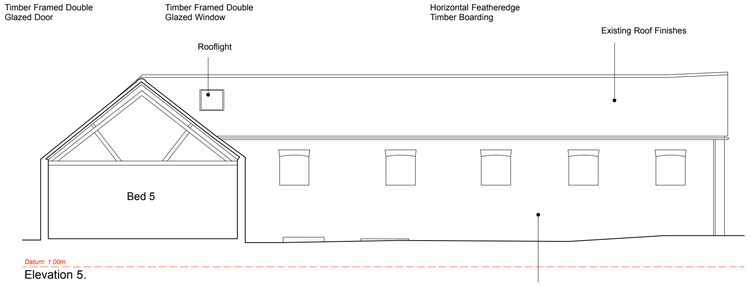


Elevation 5.

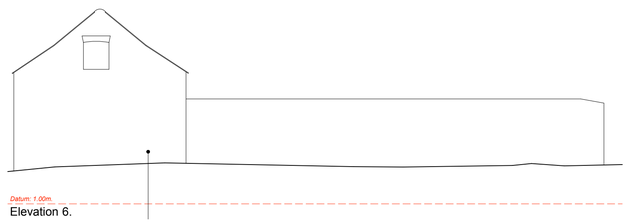


Elevation 6.

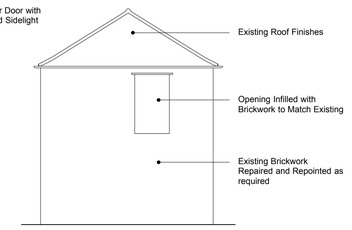

Elevation 9.

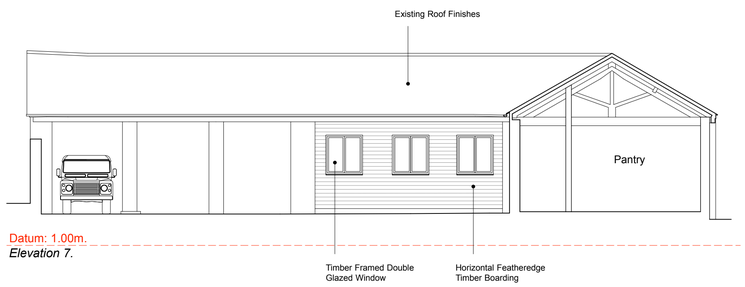

Elevation 7.

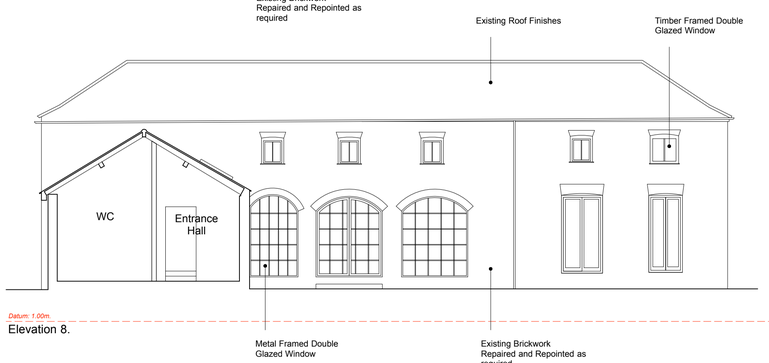

Elevation 8.

NOTES

REVISIONS

Jon Richards Architectural Design

Jasmine House
1 Red House Paddock
Tallington PE9 4RG

info@jrad.co.uk
www.jrad.co.uk
+44 (0) 7970 288376

CLIENT
Sainsbury and Mealing

PROJECT
The Shrubbery
Main Road
Deeping St Nicholas
PE11 3DJ

DRAWING TITLE
Proposed Elevations and Sections

SCALE
1:100 @ A1

DATE
June 2020

DRAWING NO
SF-PR-PL-04

REV