


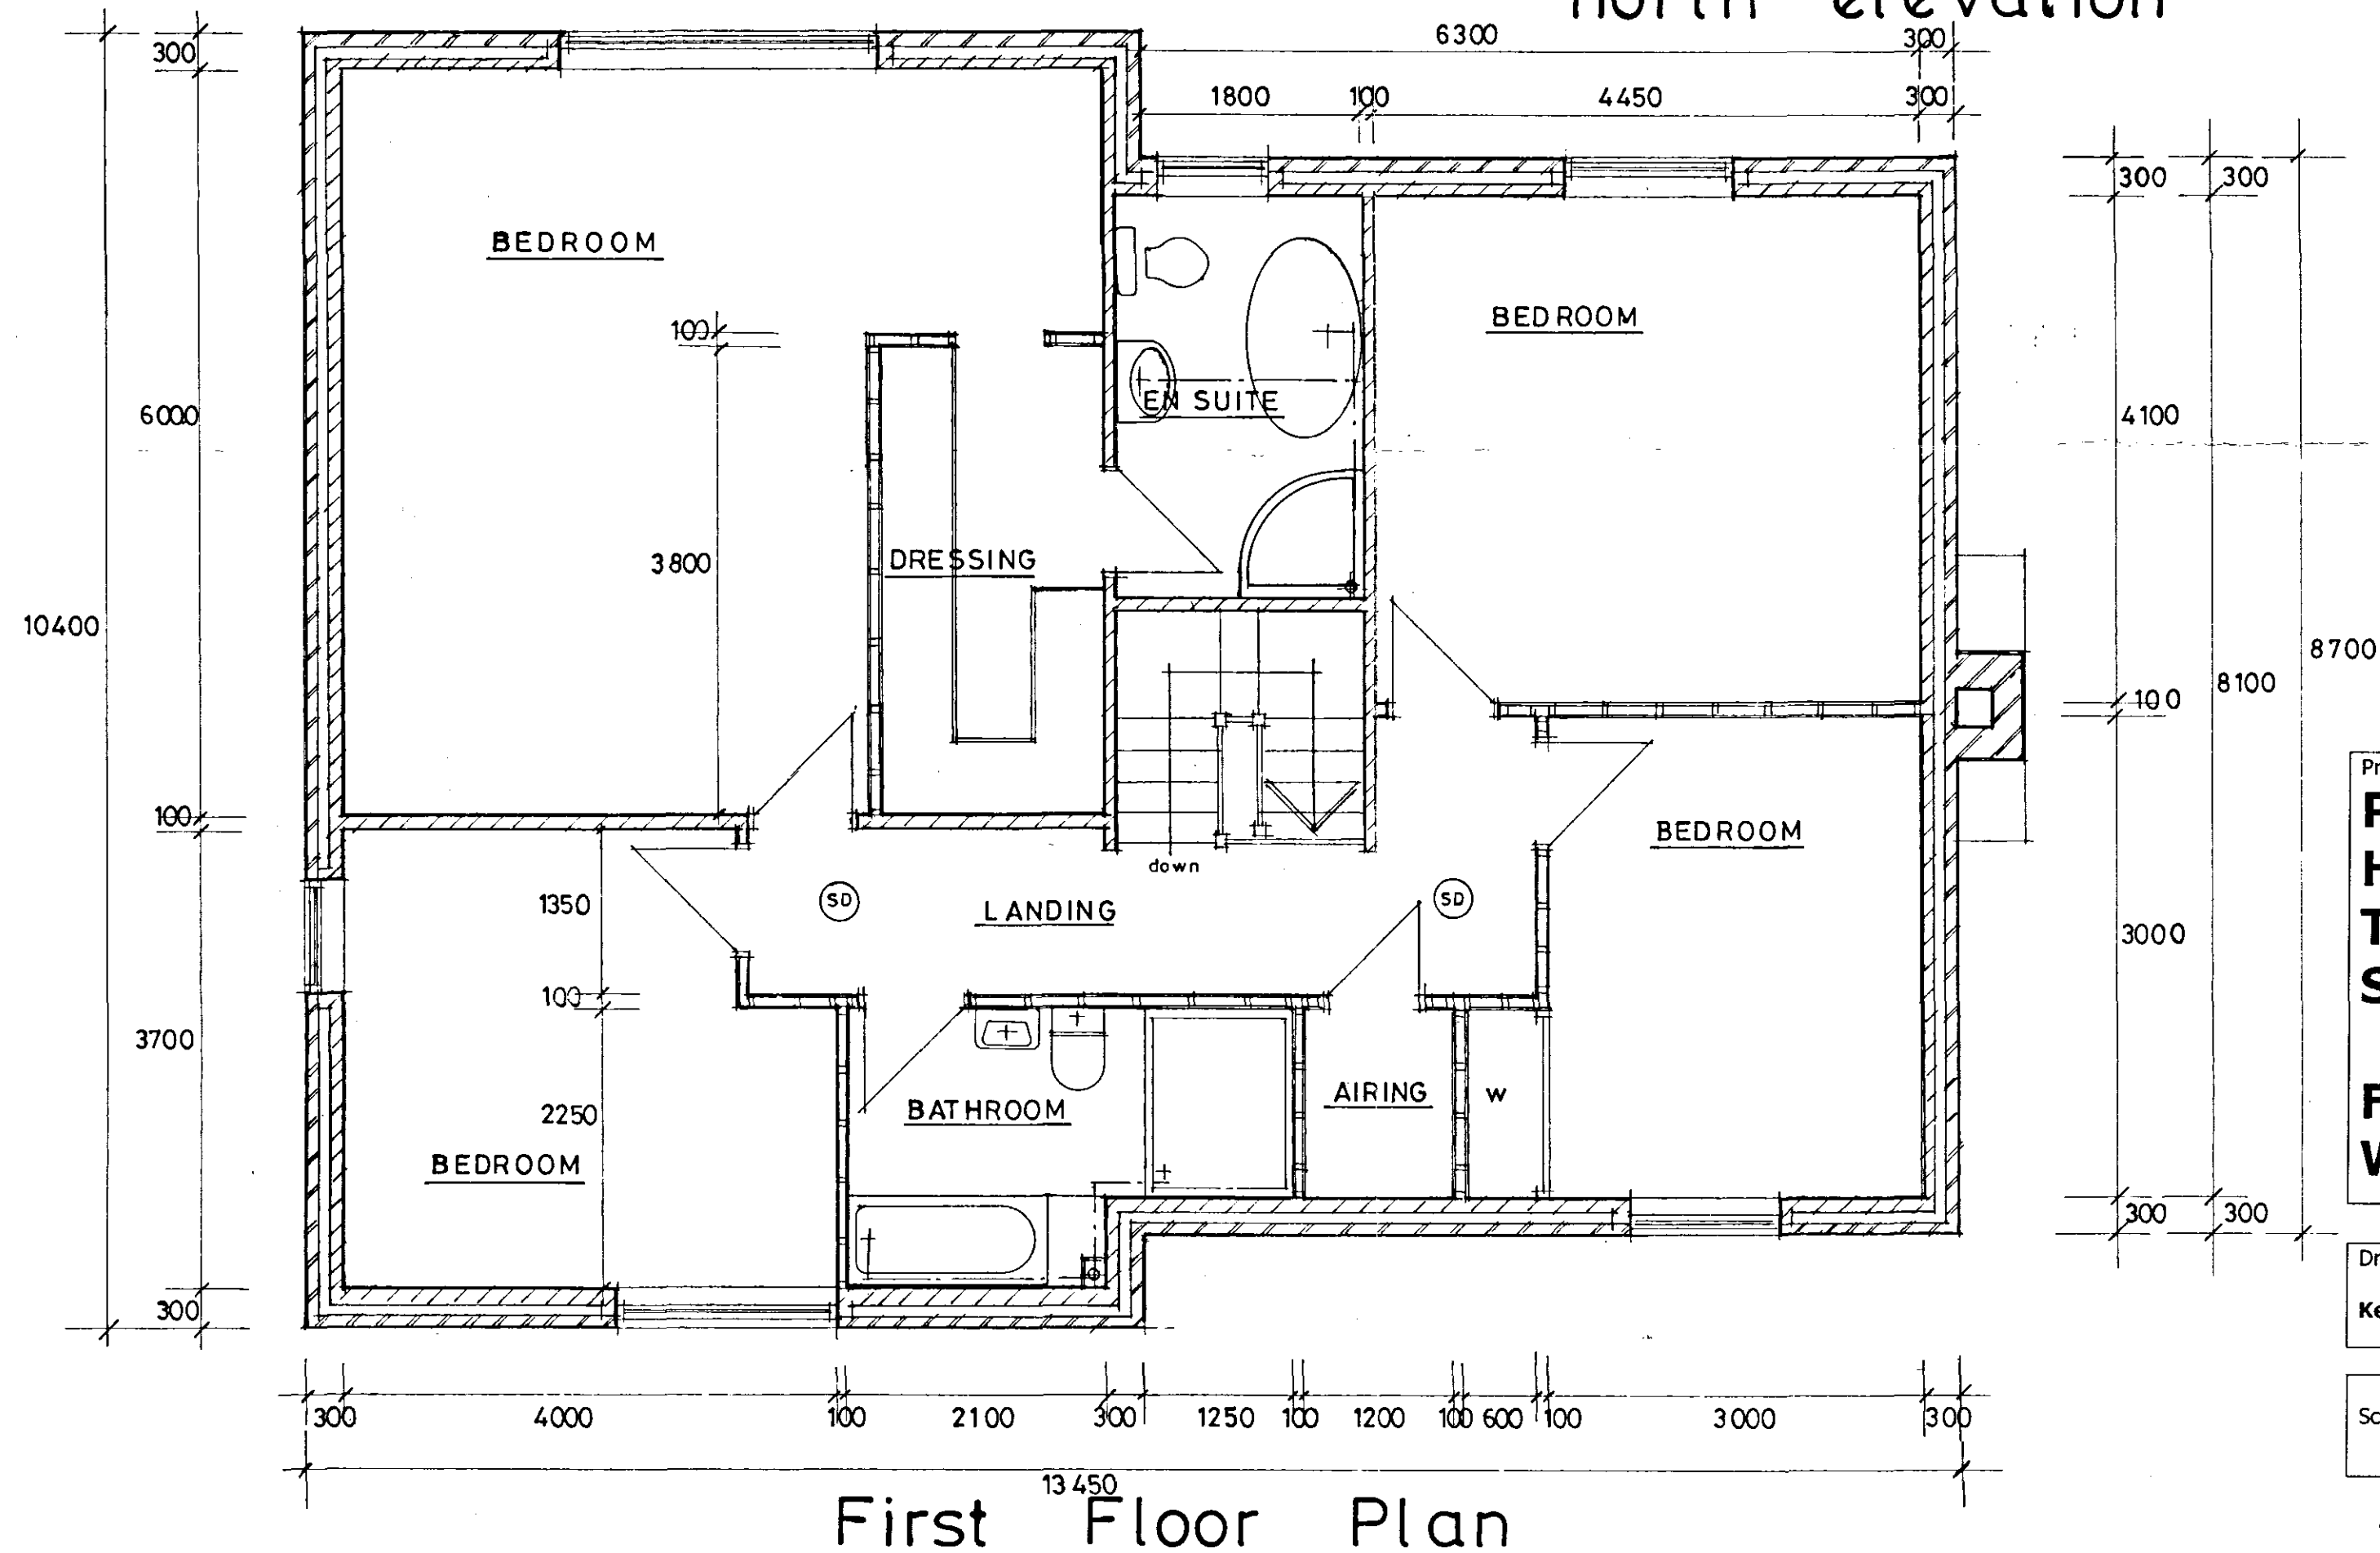

Project
Proposed Dwelling
Homeleigh
Tongue End
Spalding

SHDC
 Planning & Development
 - 6 MAY 2008
 Ref: 0554/08

For Mr Weston and Mrs Weston

DETERMINED
PLAN

Drawing
 Key Working Drawing **490:3**

Scale 1:50 Date April 08 Drawn sjp
 Do not scale this drawing

H. A. Architectural Services

5 Sanders Walk - Collyweston
 Stamford - PE9 3AB
 Tel: 01780 444005 - Fax: 01780 444679