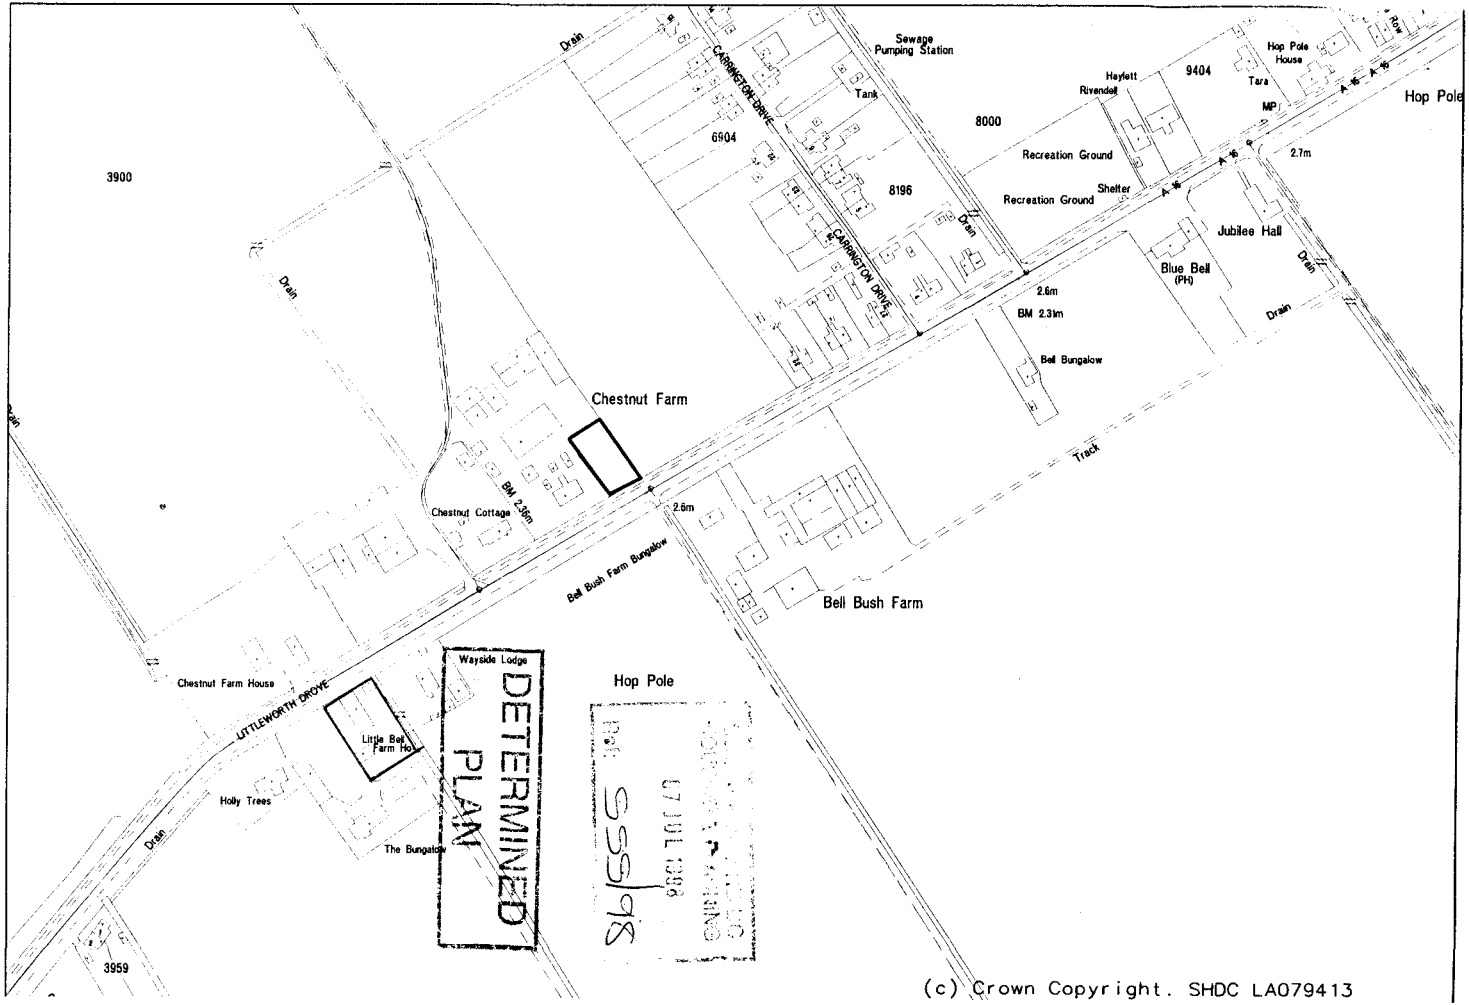
Drain
CARRINGTON DRIVE
Sewage Pumping Station
Tank
6904
8000
9404
Haylett
Rivendell
Tara
Hop Pole House
MP
Row
Hop Pole
3900
Recreation Ground
Shelter
2.7m
8196
Jubilee Hall
Blue Bell (PH)
2.6m
BM 2.31m
Bell Bungalow
Track
Chestnut Farm
Chestnut Cottage
BM 2.36m
Bell Bush Farm Bungalow
Bell Bush Farm
Wayside Lodge
Chestnut Farm House
LITTLEWORTH DROVE
Little Bell Farm Ho
Holly Trees
The Bungalow
Hop Pole
3959
DETERMINED PLAN
07 JUL 1998
Ref. SSJ/98
(c) Crown Copyright. SHDC LA079413