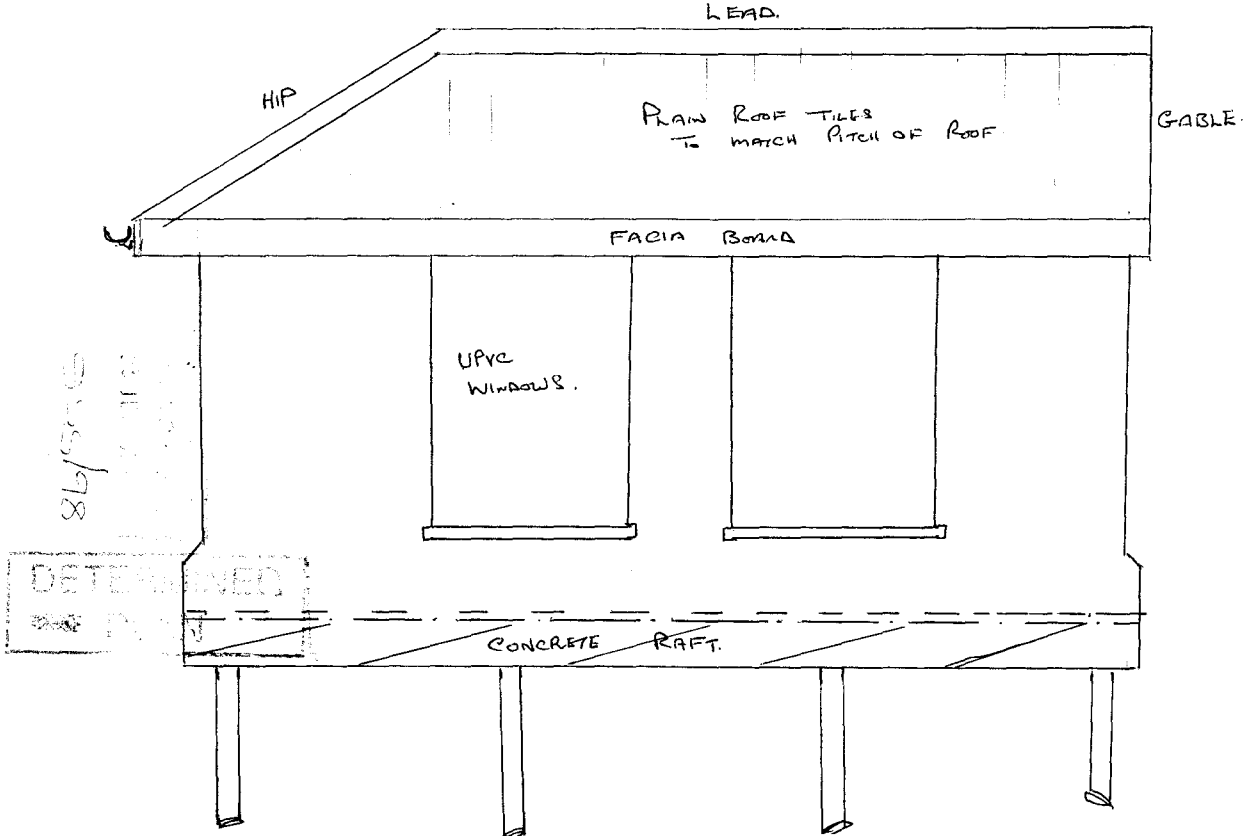
LEAD.
HIP
PLAIN ROOF TILES TO MATCH PITCH OF ROOF
GABLE
FACIA BOARD
UPVC WINDOWS.
CONCRETE RAFT.

JOHN MILLER

■ GENERAL BUILDER ■
■ JOINERY ■
■ SHOPFITTING ■
■ SOUND ACOUSTIC INSTALLATIONS ■

SIDE ELEVATION 1:50

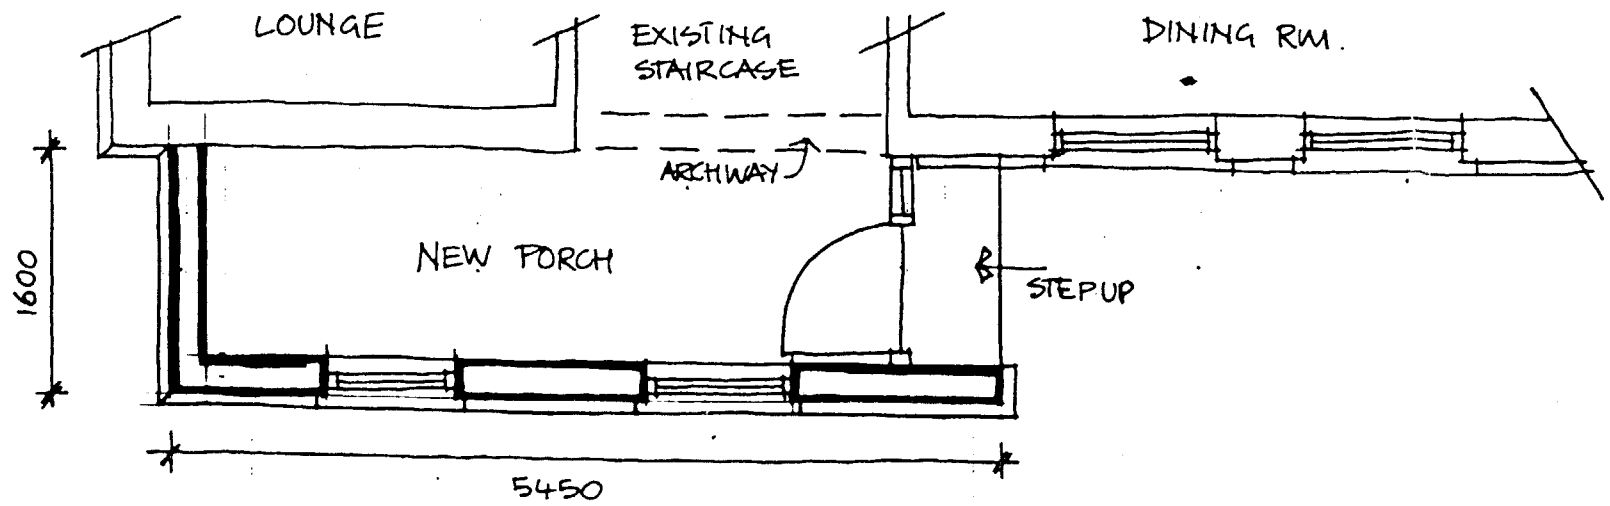

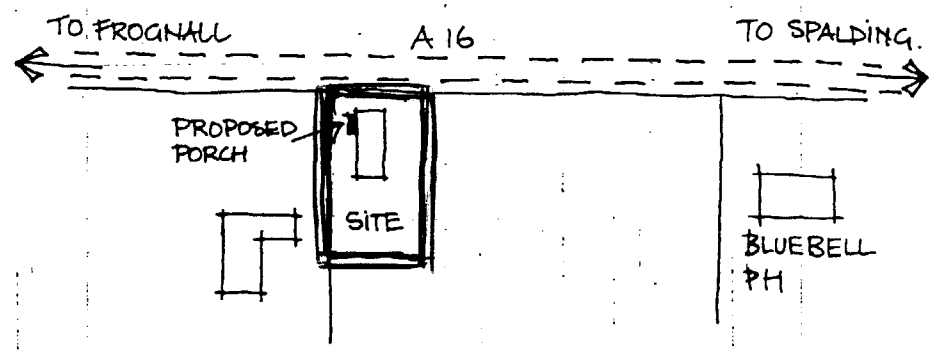

SITE LOCATION 1:2500

DETERMINED PLAN

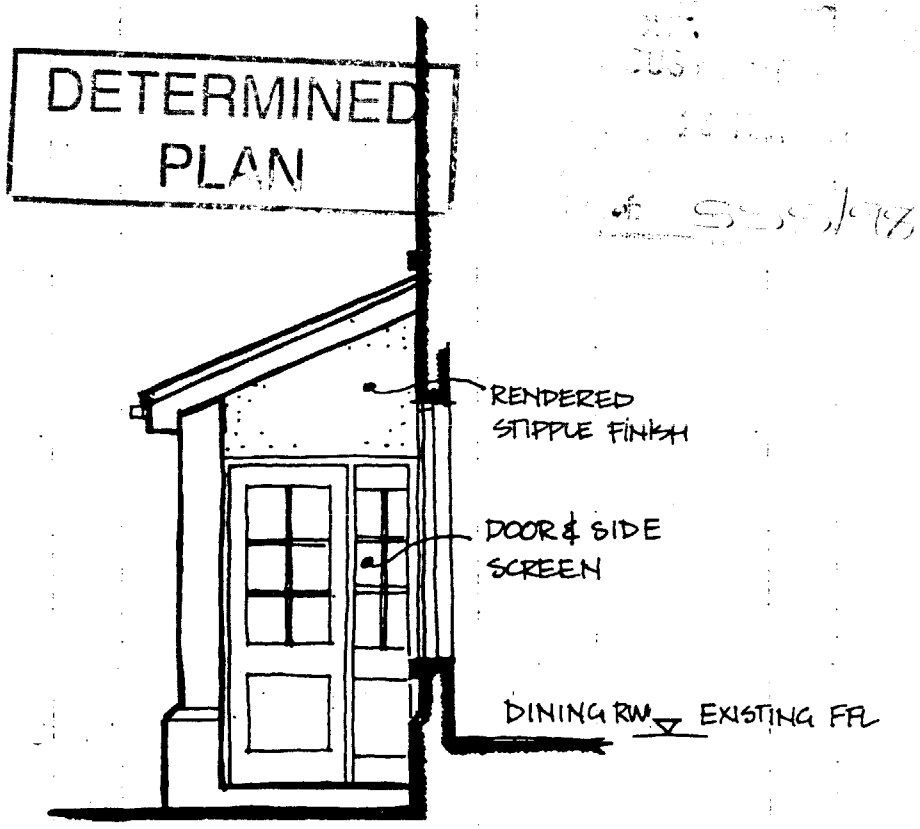

SIDE ELEVATION 1:50

PROPOSED PORCH
PLAN & ELEVATIONS
FOR
MR & MRS HOPE
LITTLE BELL FARM HOUSE
DEEPING ST NICHOLAS

DRAWING Nº LBFH /01