H.M. LAND REGISTRY

TITLE NUMBER


LL14[illegible]1

ORDNANCE SURVEY PLAN REFERENCE	TF1813 TF1814	Scale 1/2500
COUNTY LINCOLNSHIRE	DISTRICT SOUTH HOLLAND	© Crown copyright


The boundaries shown by dashed lines have been plotted from [illegible]. The title plan may be updated from later survey information.

Land forming Chestnut Farm outlined in blue.

Buildings for proposed change of use shown in red.

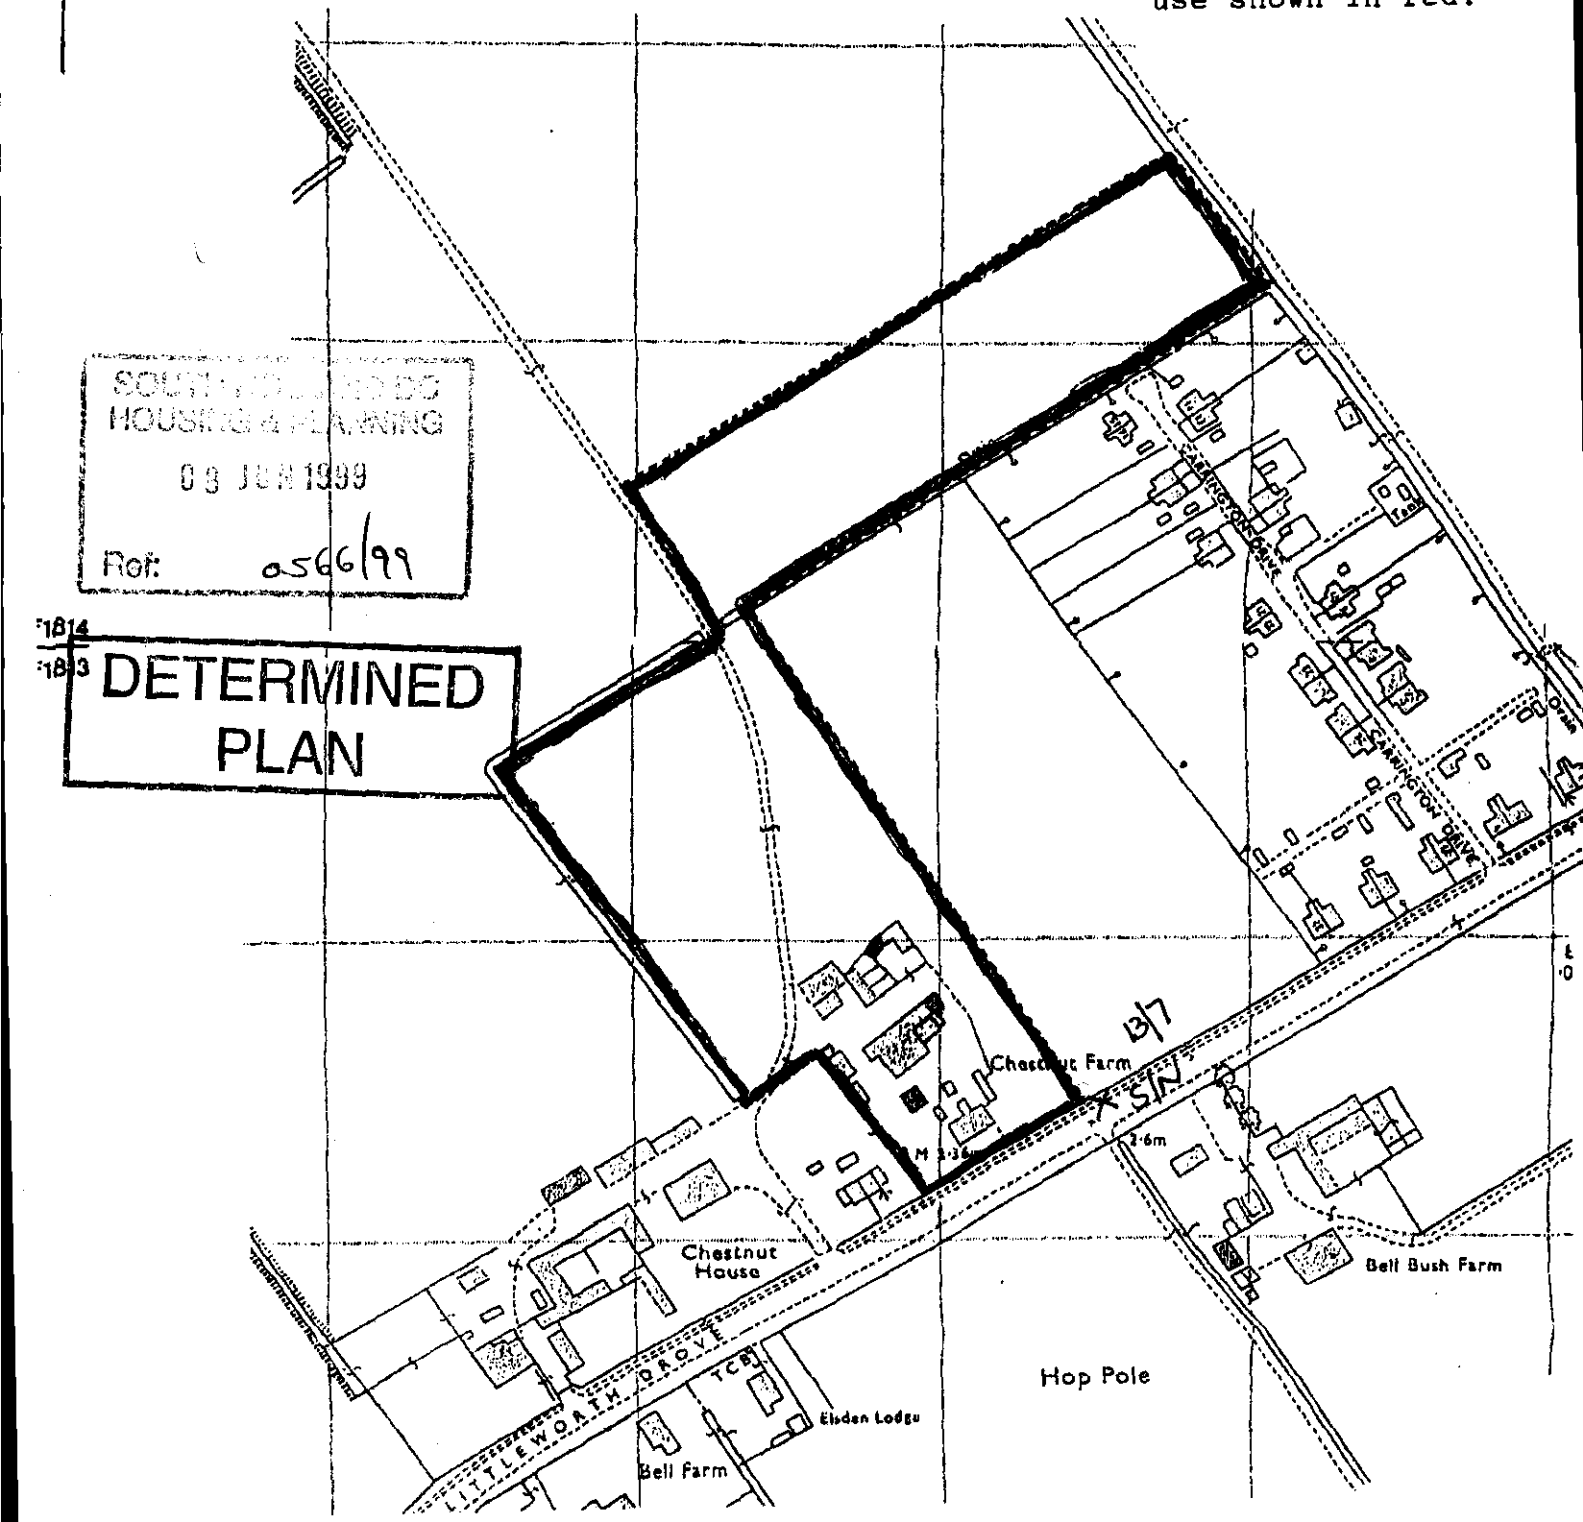

Proposed parking and
turning area shown in blue

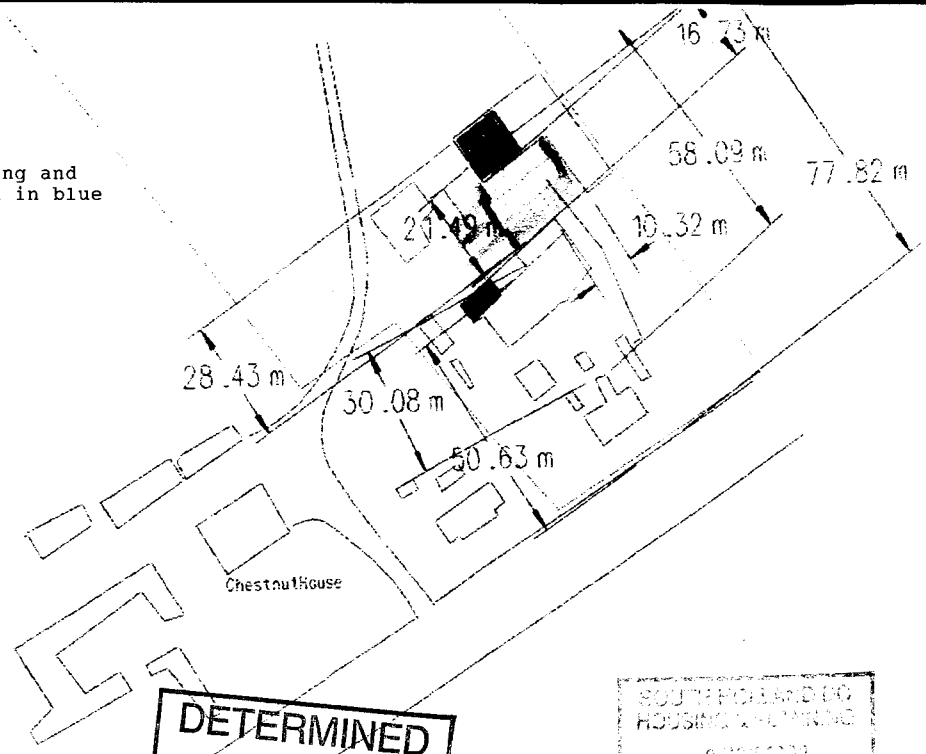

DETERMINED PLAN

AMENDED PLAN
Ref. A1


SOUTH HOLLAND DC
HOUSING & PLANNING
-2 FEB 1999
Ref: 0526/97

Plan I

Propos
agricu
cover
steel
x 8 f
Firew
Barn

Scale 1:1250

Last Revised	23/4/99
Pyrovision	

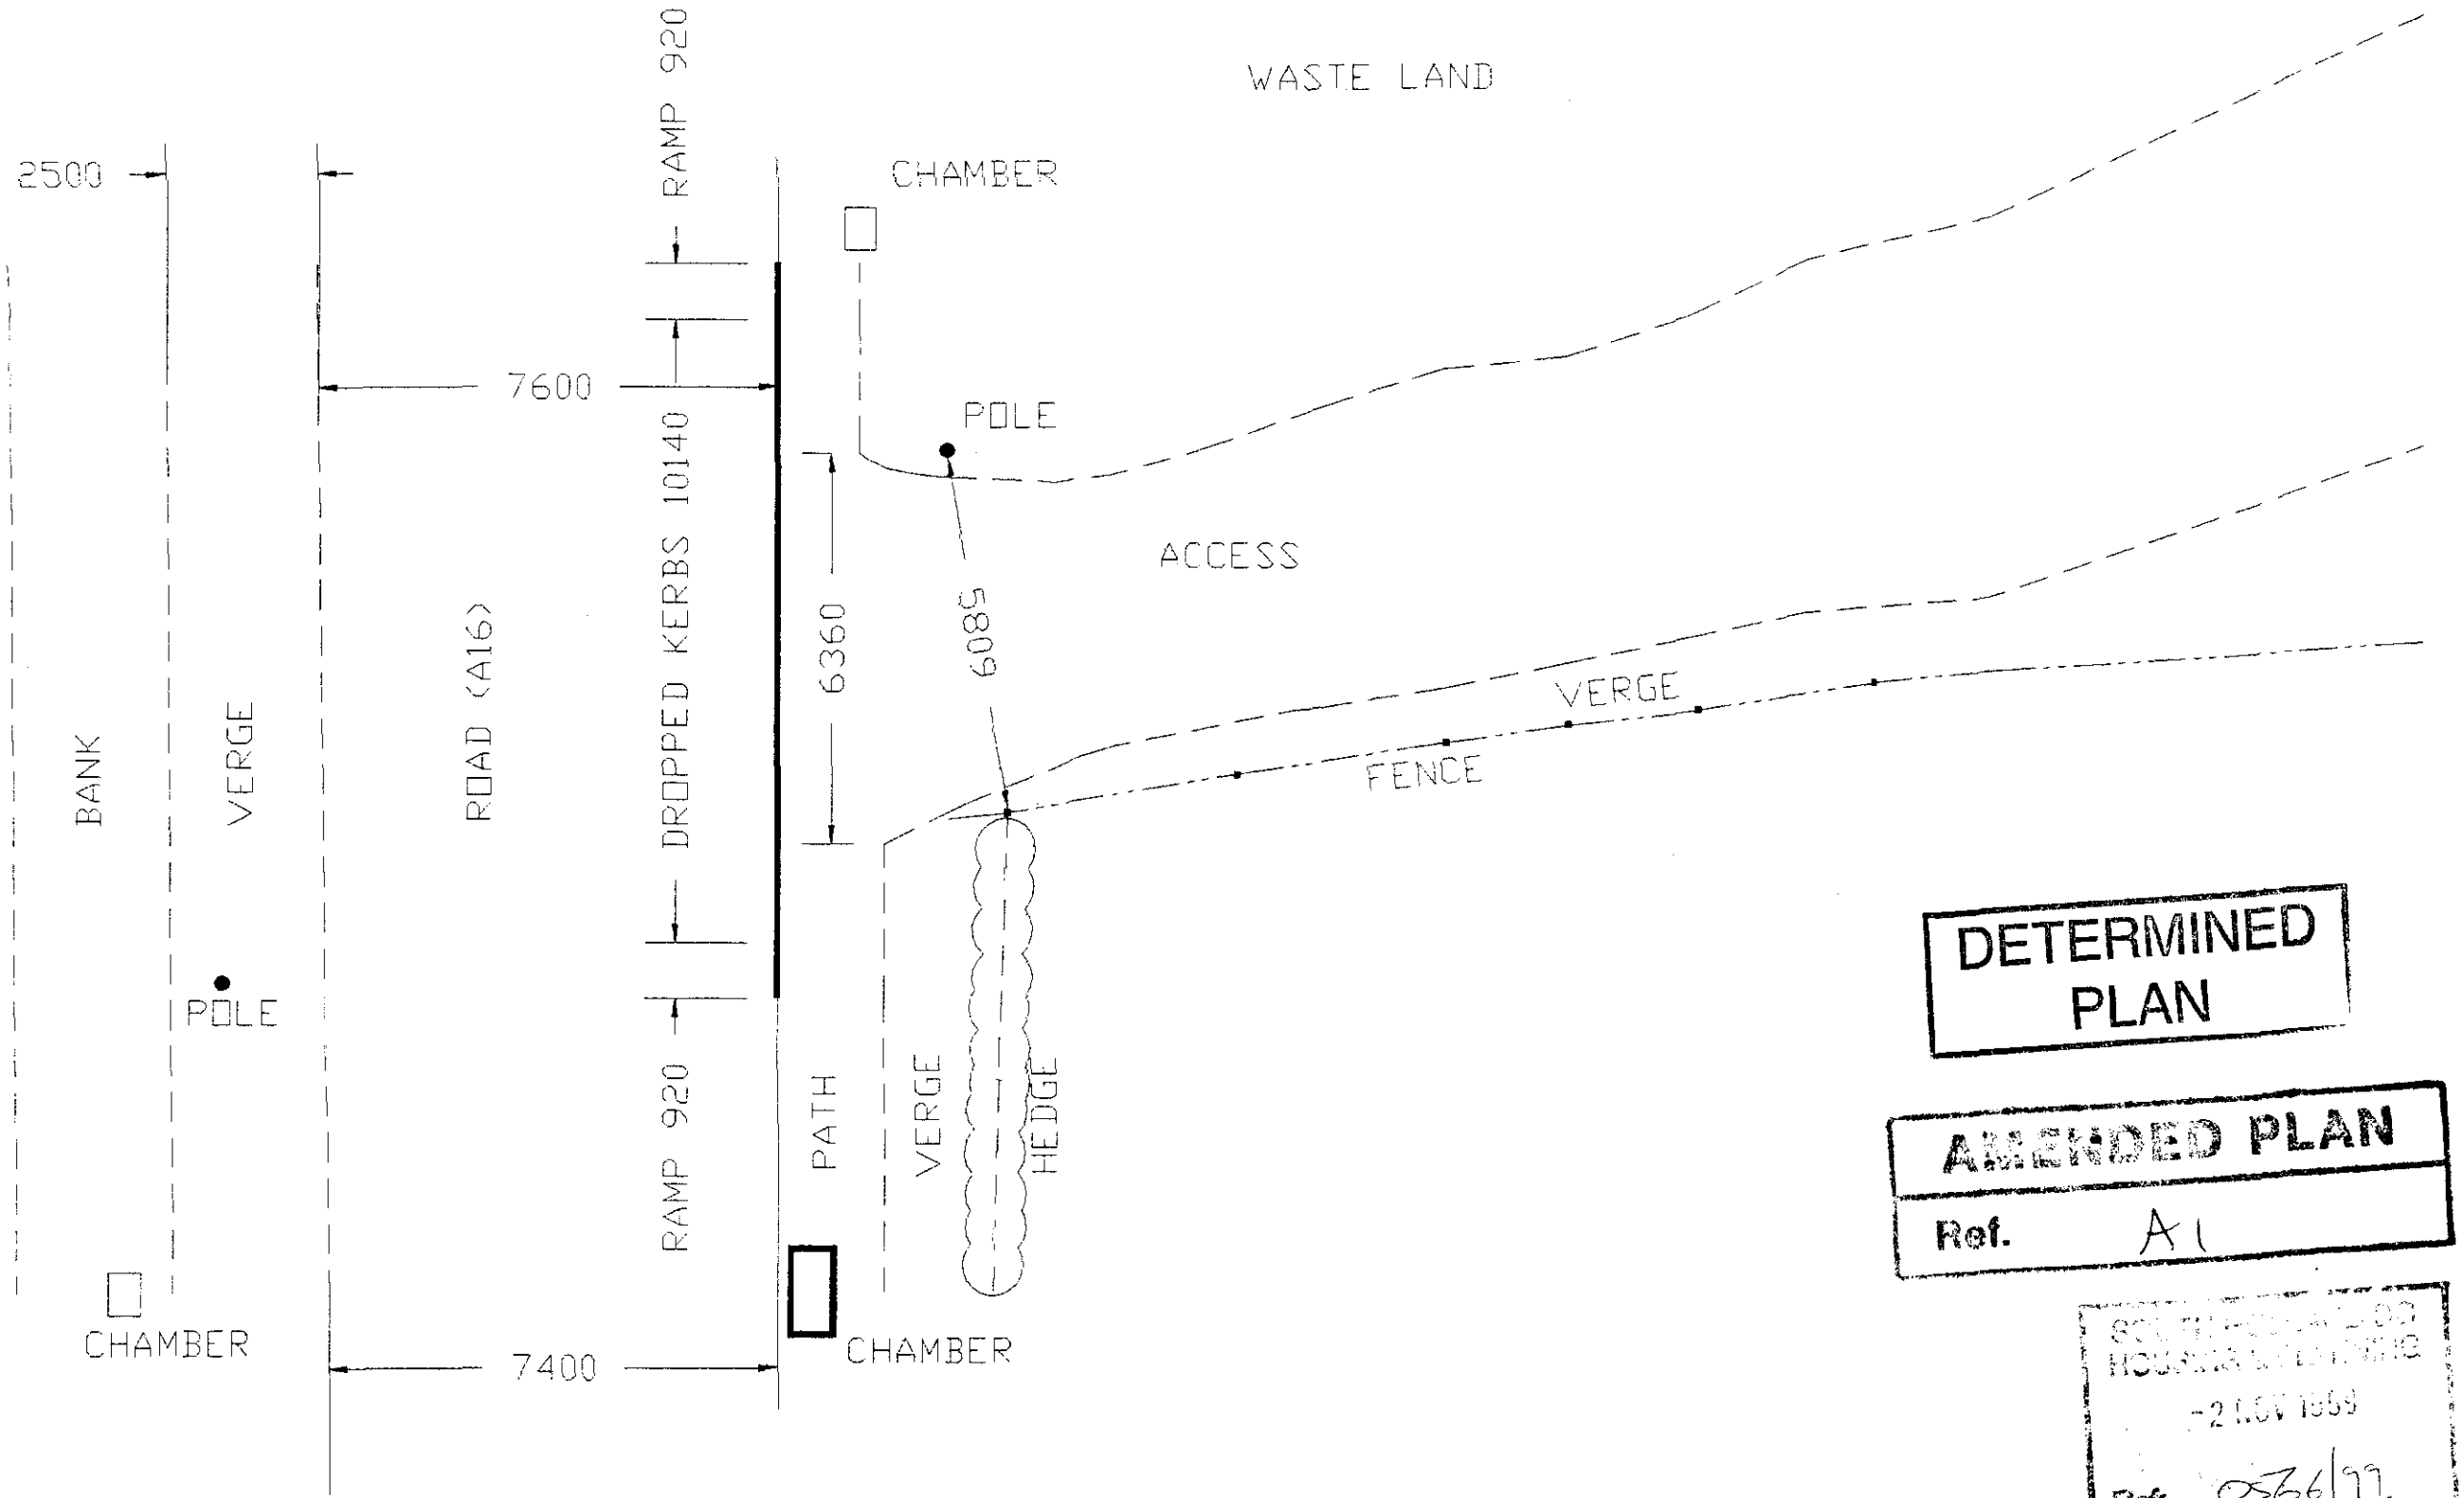

DETERMINED PLAN

AMENDED PLAN
Ref. A1

SOUTH HOLLAND DISTRICT COUNCIL
HOUSING & PLANNING
-2 NOV 1999
Ref: 0566/99

G.F.P CONSULTING ENGINEERS NEWSTEAD MILL NEWSTEAD, STAMFORD PE9 4TF; Tel;01780 753185	Project CHESTNUT FARM	Drawing SURVEY OF ACCESS	Drawn gfp	Drawn	Job No. 99/3031	
			Date 10/99	Date	Drawing No. 01	Rev.