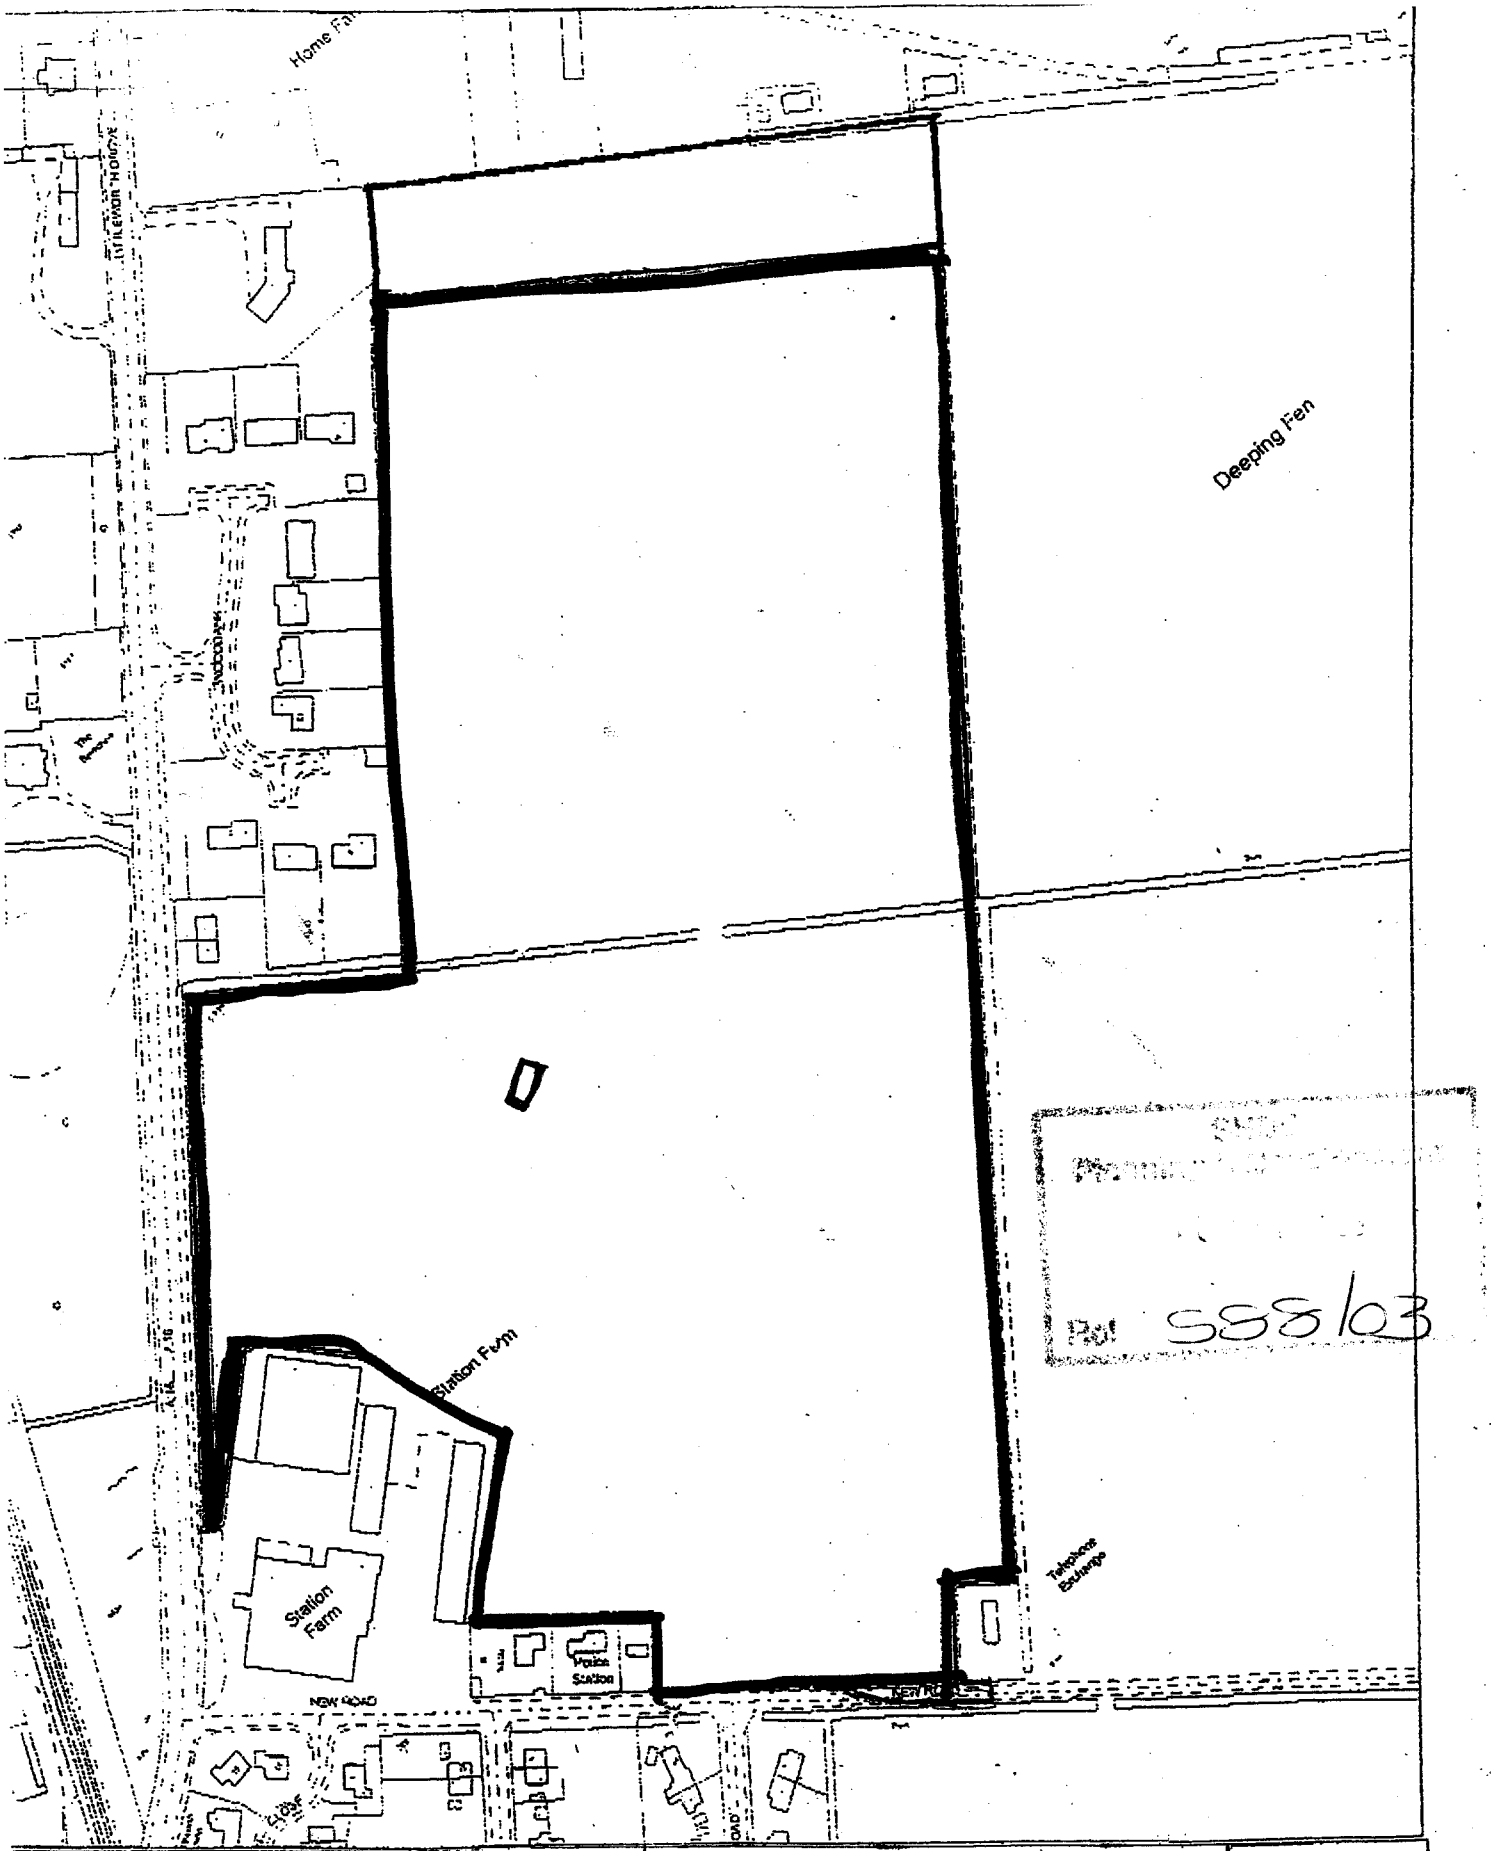


TUCKLEY CHESTER DESIGN LTD
PLANNING AND DESIGN
Unit 9, The Bell Plantation
Watling Street, Towcester
Northants, NN12 6HN
Tel No:(01327)359222 Fax:(01327)35881?
E-Mail: Tuckleychester@BTconnect.com

This drawing is copyright. Contractors must check all dimensions on site. Only figured dimensions to be worked to. Any discrepancies to be immediately reported to the architect before proceeding.

Title: DEEPING ST. NICHOLAS
PERSIMMON HOMES (E MIDS) LTD

Detail: PLOT LOCATION PLAN – PLOT 28


Scale: 1:2500

Drawn

Date

Scale

No: 2062/PL/1

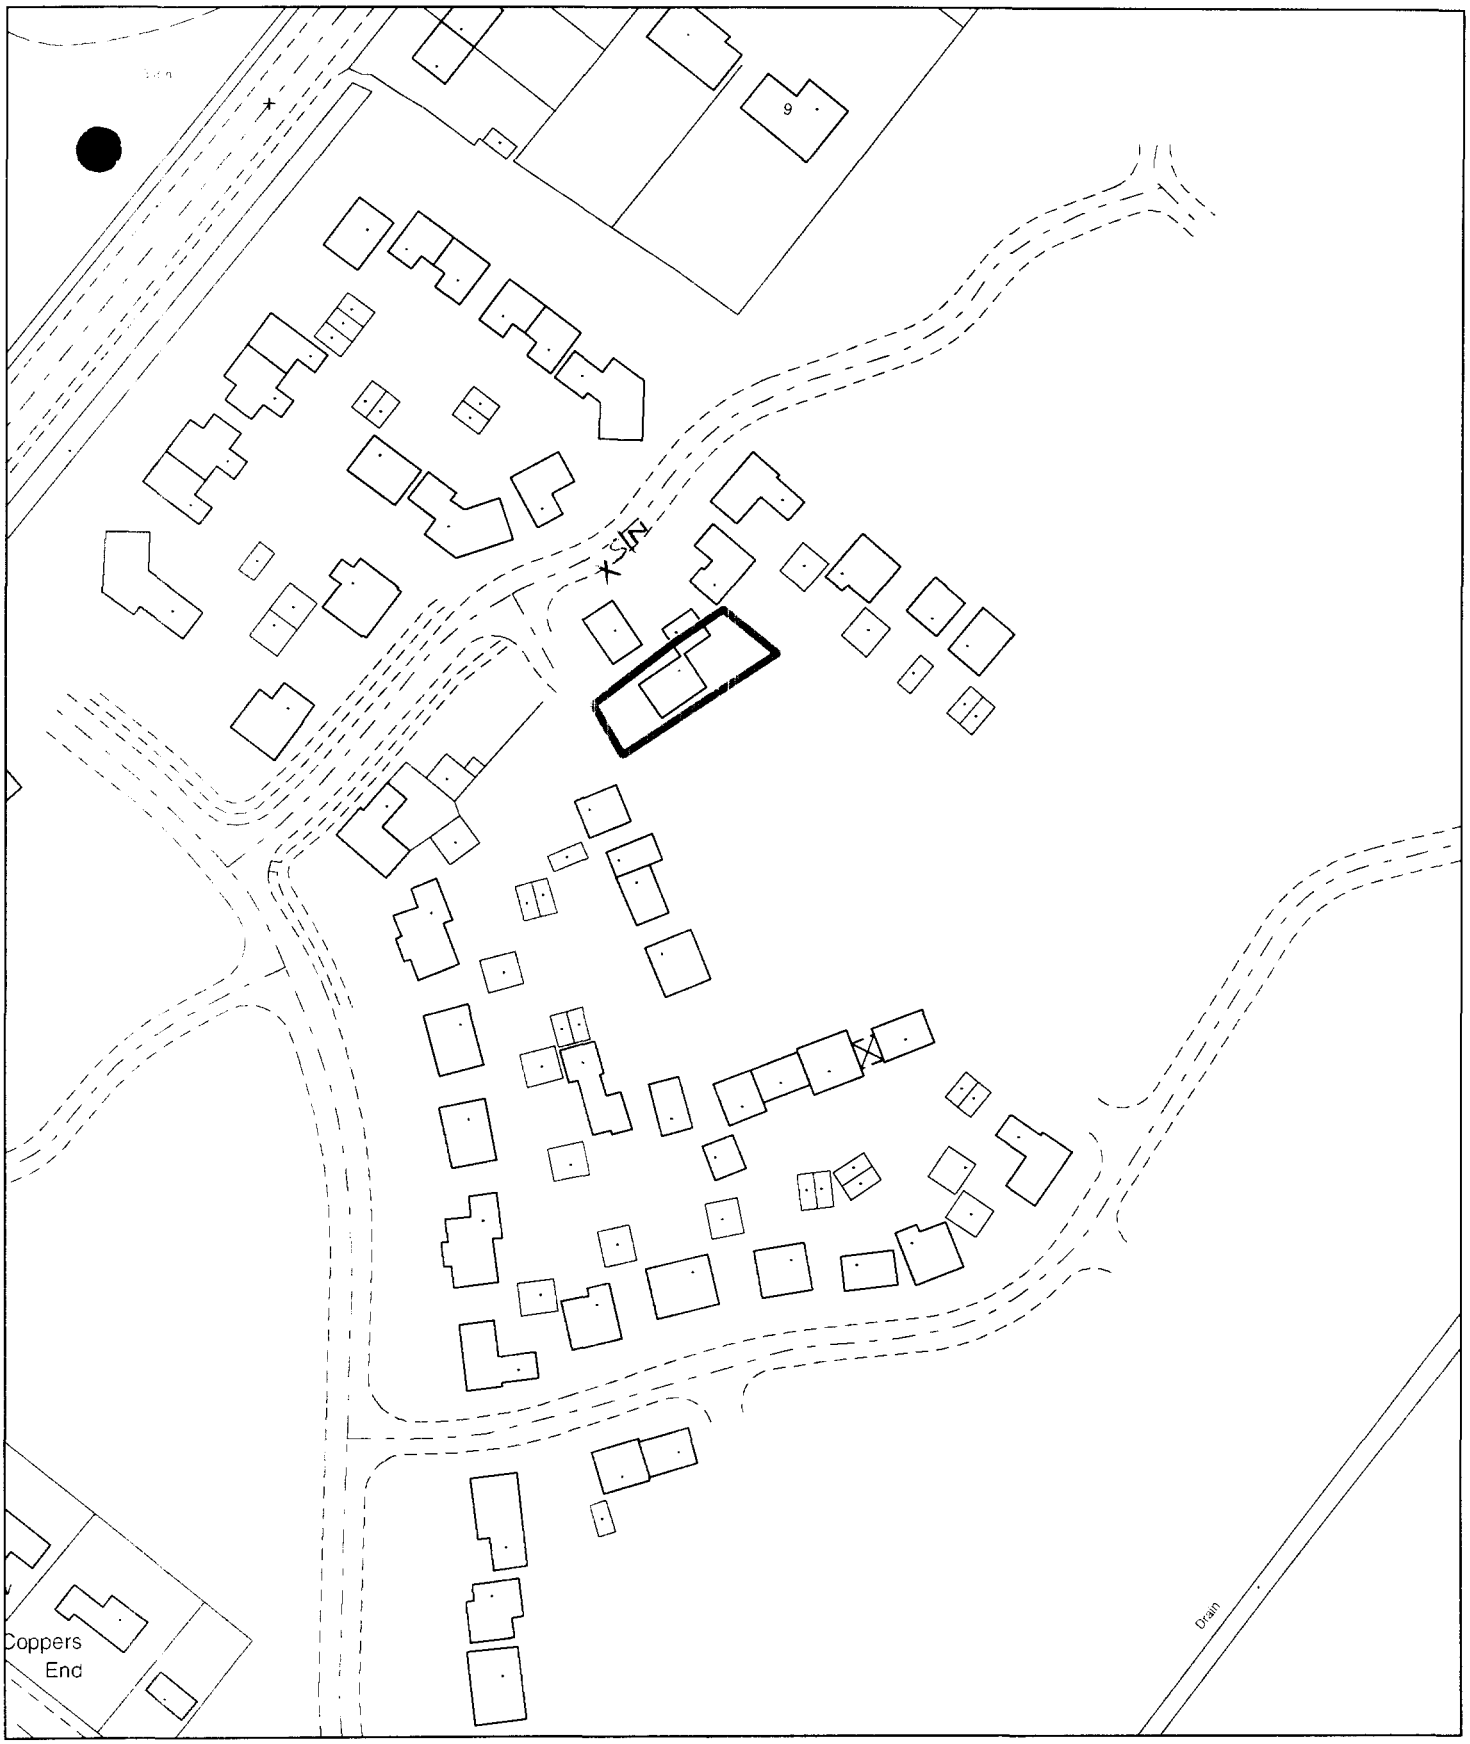

Planning Application Location Plan
Ward Member Notification

H03/0588/03

Scale: 1:1250

Planning and Development

Council Offices, Priory Road, Spalding, Lincolnshire
PE11 2XE

PLEASE DO NOT COPY THIS PLAN
This map is reproduced from Ordnance Survey material with permission of Ordnance Survey on behalf of Her Majesty's Stationery Office (c) Crown copyright. Unauthorised reproduction infringes Crown copyright and may lead to prosecution or civil proceedings. South Holland District Council LA079413 2003