
ALL DIMENSIONS TO BE CHECKED ON SITE BY BUILDER

DRAWINGS TO BE READ IN CONJUCTION WITH STRUCTURAL ENGINEER'S DETAILS AND PLANS

Red hatching denotes parts to be demolished

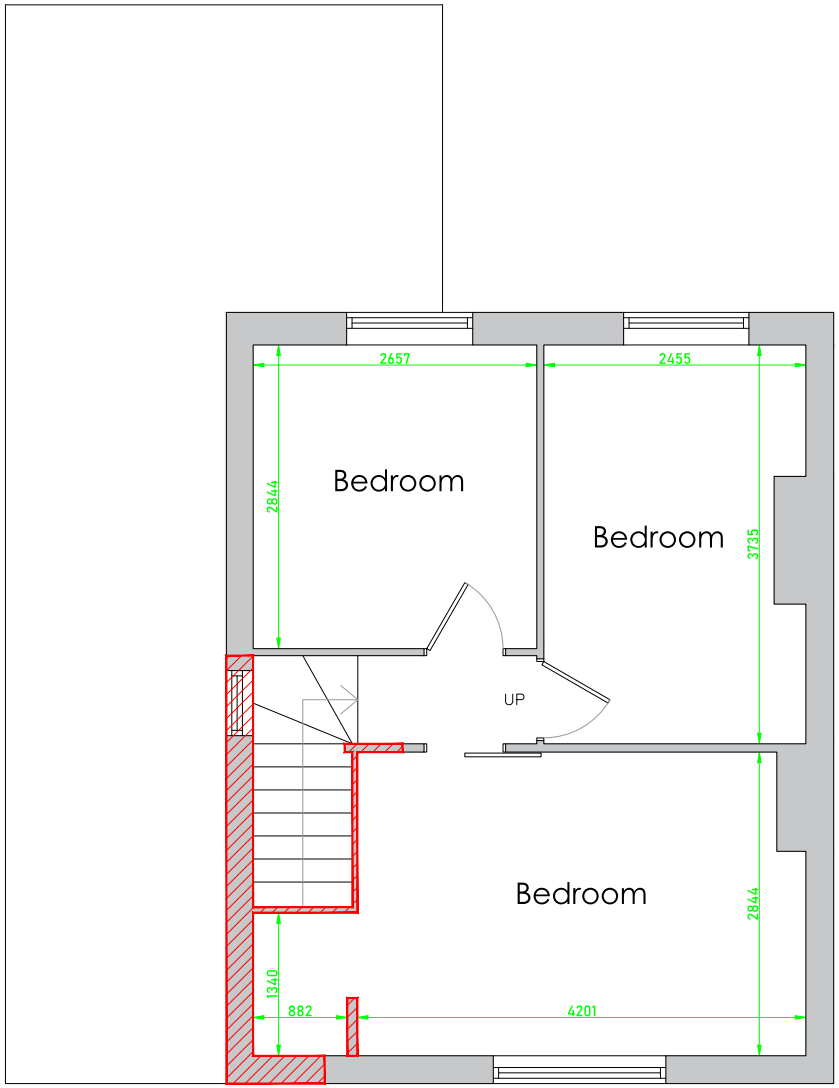

Existing First Floor

0 1000 2000 3000 4000 5000

SCALE 1:50 (A3) MILLIMETRES

ALL DIMS IN MILLIMETERS UNLESS NOTED OTHERWISE
DO NOT SCALE EXCEPT FOR PLANNING PURPOSES
IF IN DOUBT - ASK

THIS DRAWING IS CONFIDENTIAL AND IS THE PROPERTY OF KEENAN PROJECT DESIGNS LTD
© COPYRIGHT

KEENAN PROJECT DESIGNS

KEENAN PROJECT DESIGNS
08002335787
INFO@KEENANPROJECTDESIGNS.COM
WWW.KEENANPROJECTDESIGN.COM

CLIENT:	DATE:	ARCHITECT: / DRAFTER:	SCALE:
Amelia Hall	20/06/2024	Val Pelovski / Laura Cid	1:50@A3 1:25@A1
ADDRESS: 3, Church Council House, Main Road, Deeping St Nicholas, Spalding, PE11 3EU		DRAWING NO: 2549 - 3	REV B