
ALL DIMENSIONS TO BE CHECKED ON SITE BY BUILDER

DRAWINGS TO BE READ IN CONJUCTION WITH STRUCTURAL ENGINEER'S DETAILS AND PLANS

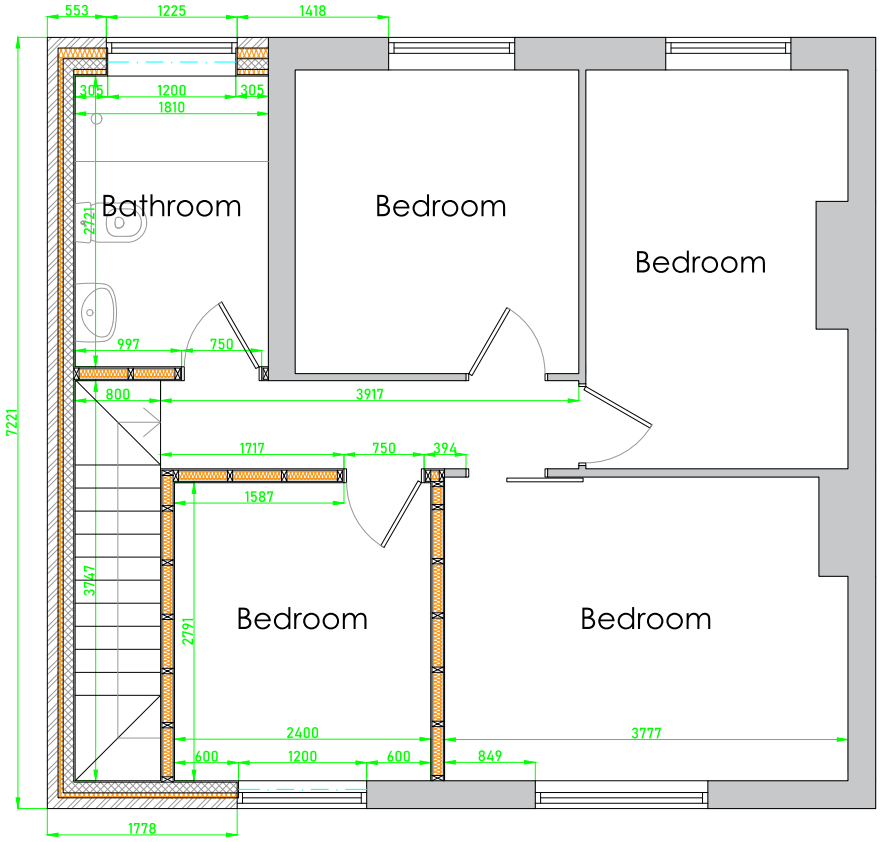

Proposed First Floor

0 1000 2000 3000 4000 5000

SCALE 1:50 (A3) MILLIMETRES

ALL DIMS IN MILLIMETERS UNLESS NOTED OTHERWISE
DO NOT SCALE EXCEPT FOR PLANNING PURPOSES
IF IN DOUBT - ASK

THIS DRAWING IS CONFIDENTIAL AND IS THE PROPERTY OF KEENAN PROJECT DESIGNS LTD
© COPYRIGHT

KEENAN PROJECT DESIGNS

KEENAN PROJECT DESIGNS
08002335787
INFO@KEENANPROJECTDESIGNS.COM
WWW.KEENANPROJECTDESIGN.COM

CLIENT: Amelia Hall	DATE: 20/06/2024	ARCHITECT: Val Pelovski DRAFTER: Laura Cid	SCALE: 1:50@A3 1:25@A1
ADDRESS: 3, Church Council House, Main Road, Deeping St Nicholas, Spalding, PE11 3EU		DRAWING NO: 2549 - 4	REV B