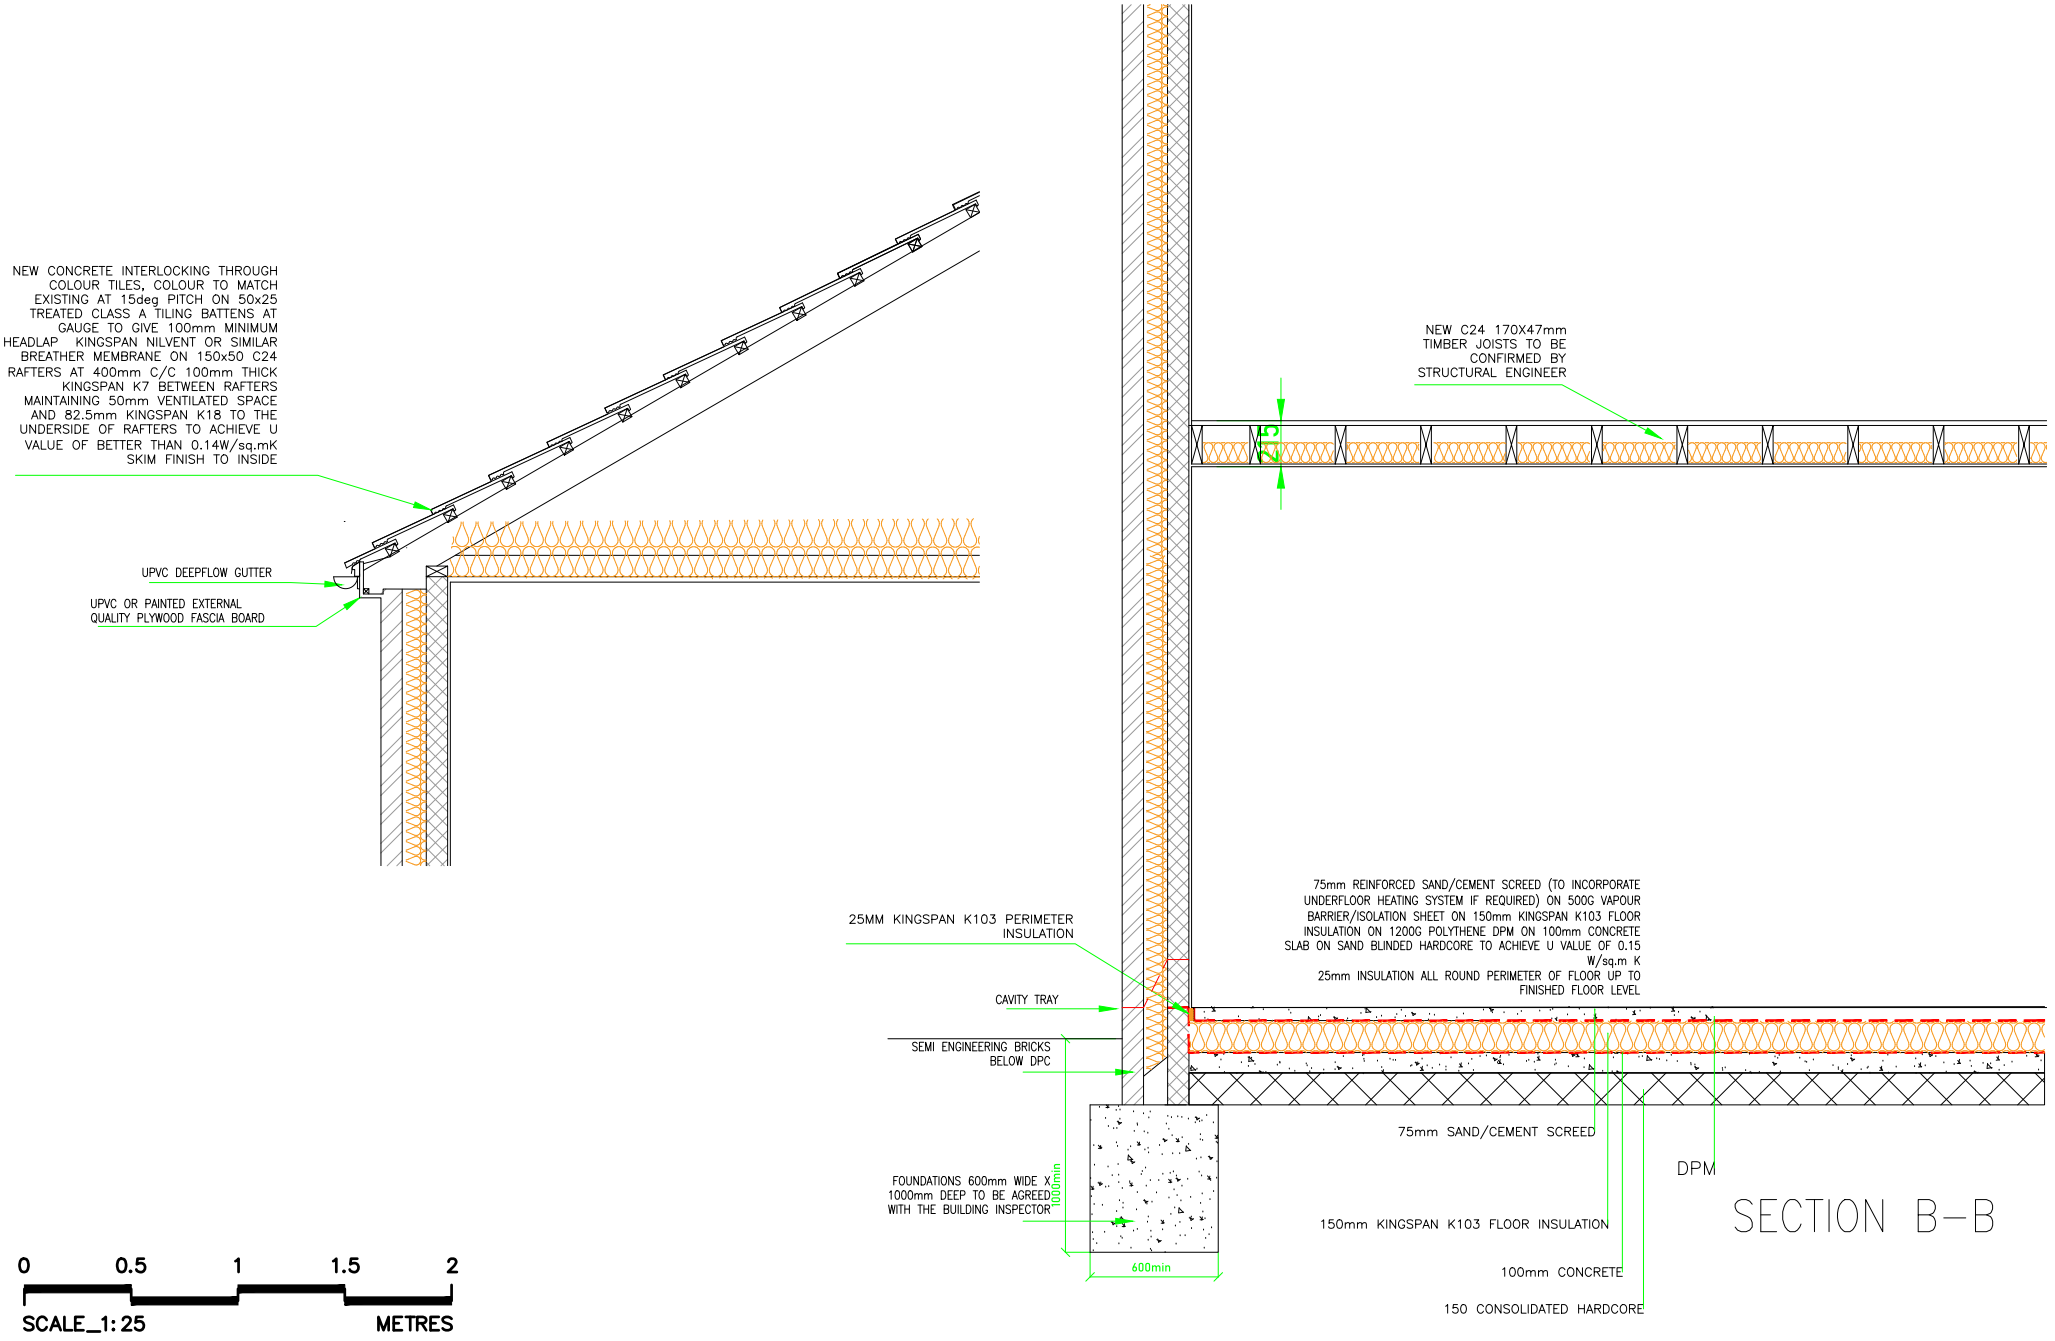


ALL DIMS IN MILLIMETERS UNLESS NOTED OTHERWISE
DO NOT SCALE EXCEPT FOR PLANNING PURPOSES
IF IN DOUBT - ASK

THIS DRAWING IS CONFIDENTIAL AND IS THE PROPERTY OF KEENAN PROJECT DESIGNS LTD
© COPYRIGHT

KEENAN PROJECT DESIGNS

KEENAN PROJECT DESIGNS
08002335787
INFO@KEENANPROJECTDESIGNS.COM
WWW.KEENANPROJECTDESIGN.COM

CLIENT:	DATE:	ARCHITECT: / DRAFTER:	SCALE:
Amelia Hall	20/06/2024	Val Pelovski / Laura Cid	1:25@A3
ADDRESS: 3, Church Council House, Main Road, Deeping St Nicholas, Spalding, PE11 3EU		DRAWING NO: 2549 - 8	REV B