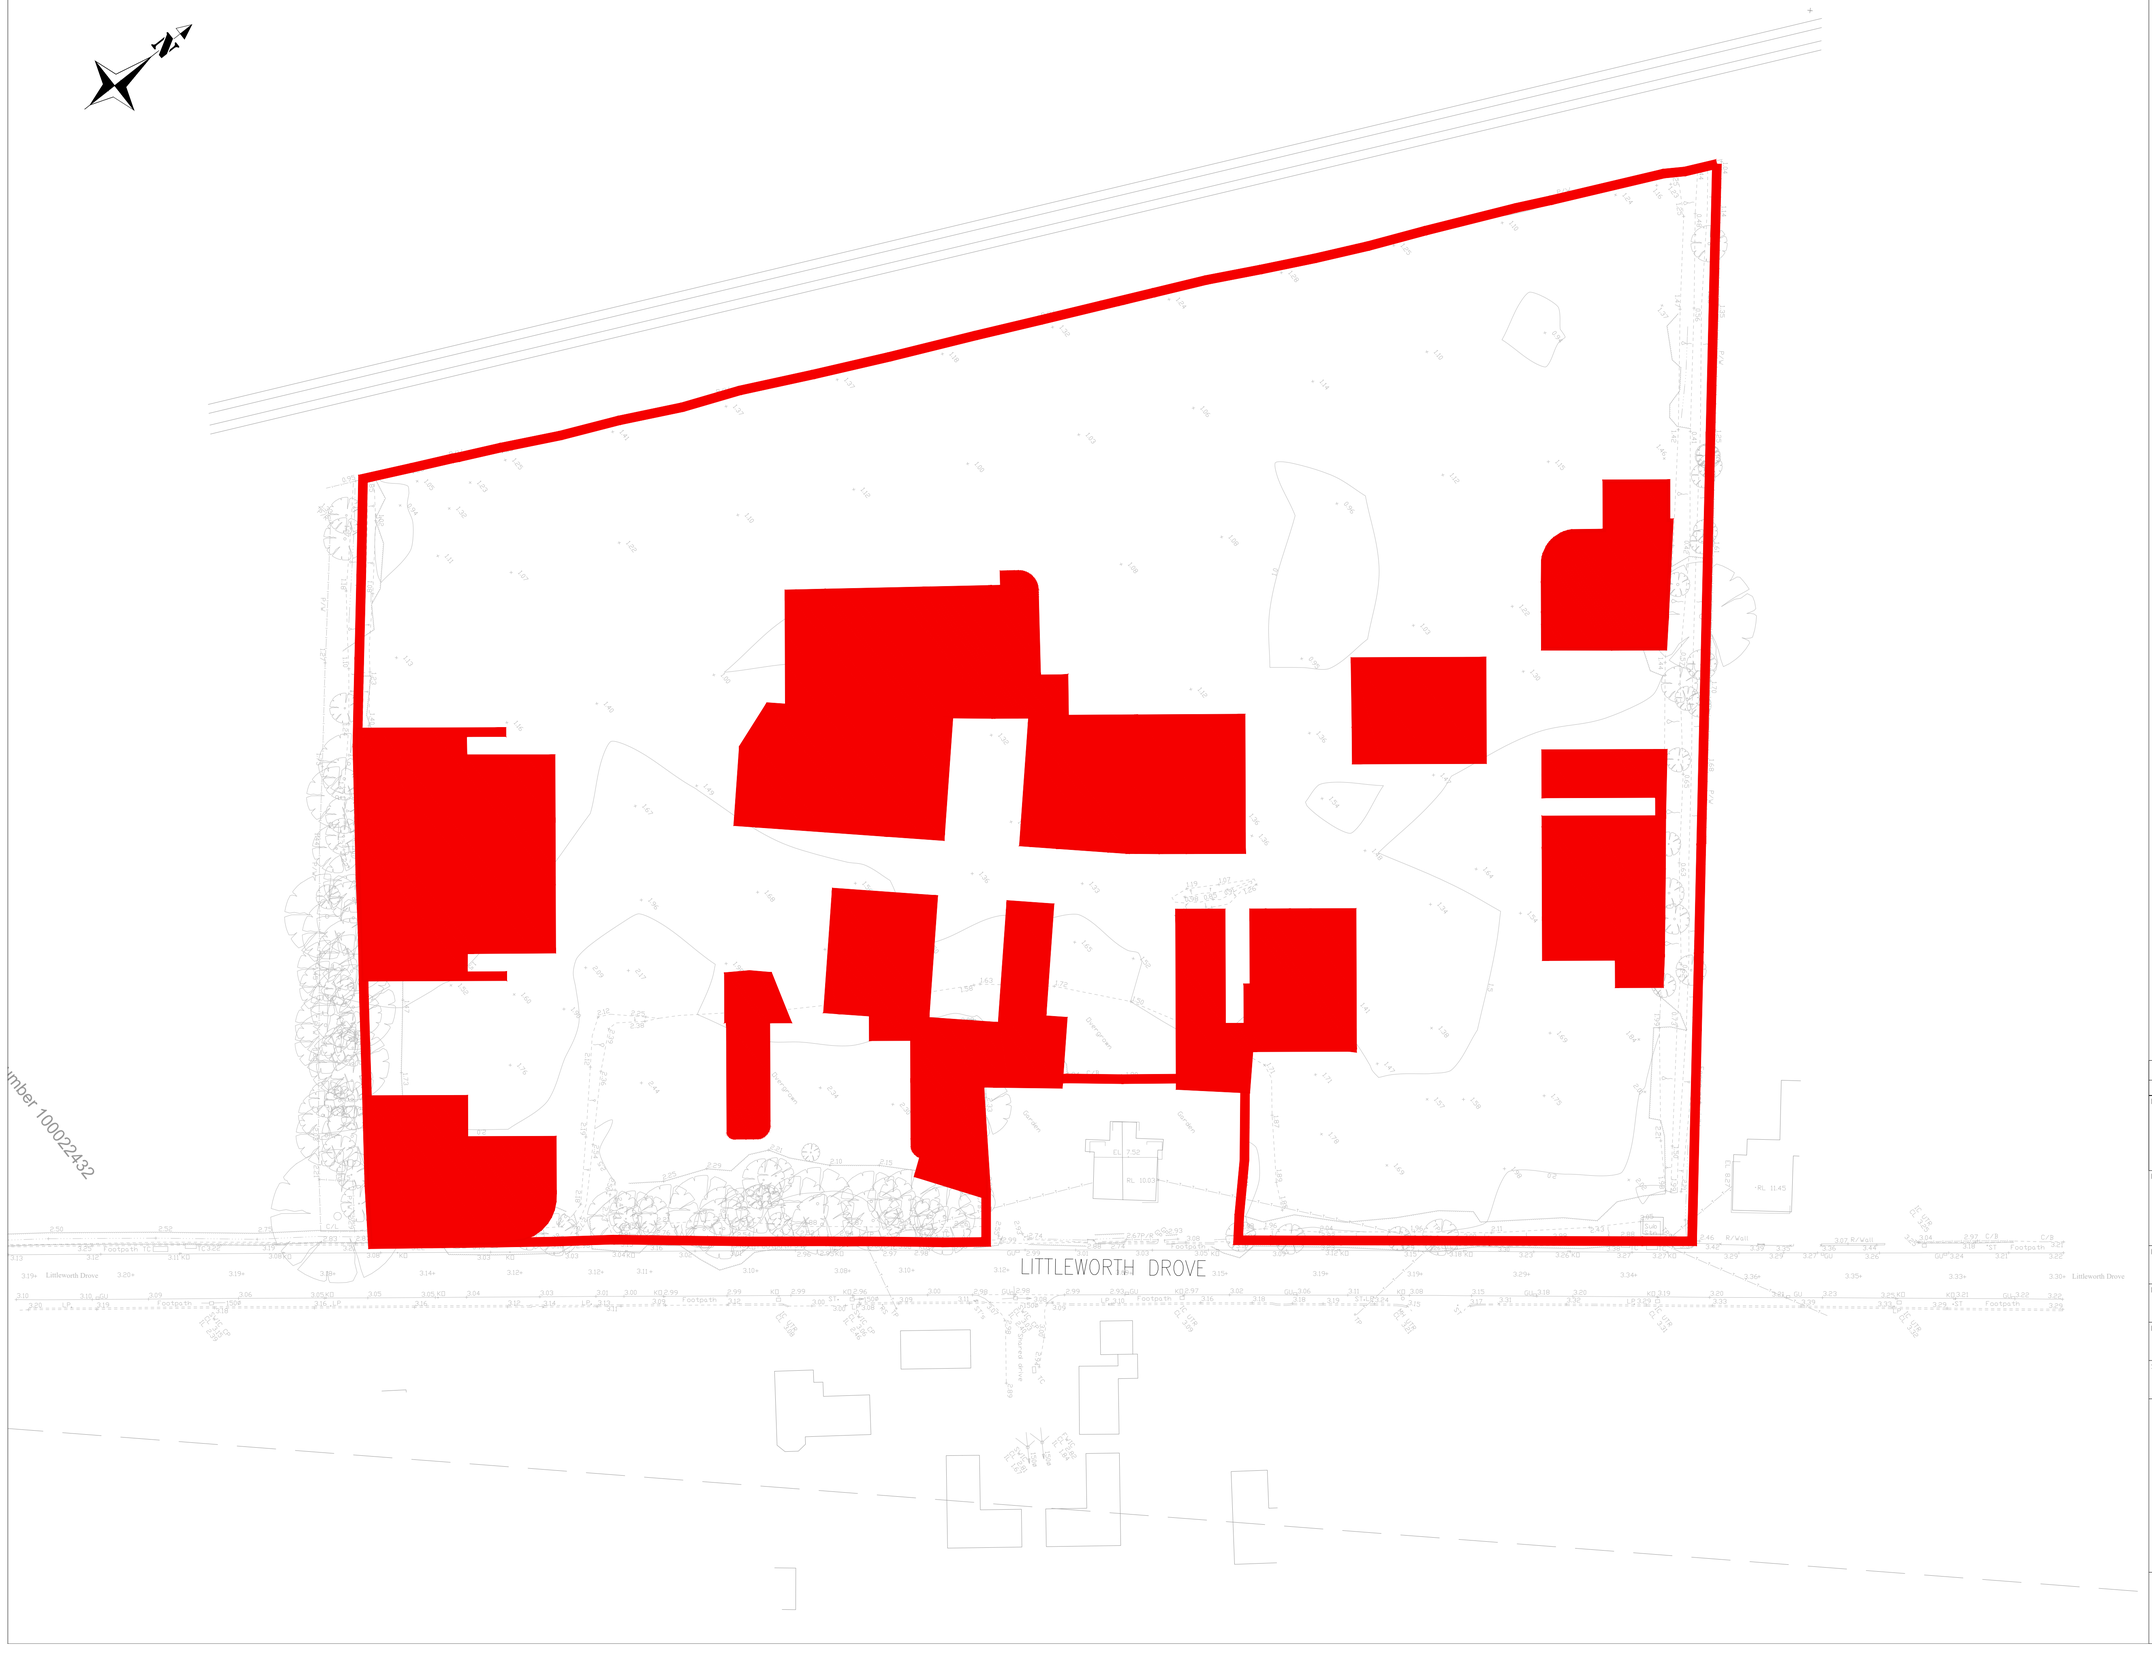


KEY

LAND IN APPLICANT'S TITLE

APPLICATION BOUNDARY

LOCATION

LAND OFF DEEPING ST NICHOLAS, SPALDING, PE11 3AE

X (EASTING): 521214 Y (NORTHING): 315756

REV:	AMENDMENTS:	DRN:	CHK:	DATE:
A	Plots 63 - 66 also added to location plan	GE		23.07.20

PROJECT:

DEEPING ST NICHOLAS
SPALDING

Build Spec Two

DRAWING TITLE:

SITE LOCATION PLAN

DRAWING NUMBER:

1001_01_010_02

REVISION:	SHEET SIZE:	SCALE:
-	A1	1:500

DRAWN BY:	CHECKED BY:	DATE:
GE	-	22.07.20

STATUS:

FOR INFORMATION / APPROVAL

Jelson HOMES

JELSON LTD
370 LOUGHBOROUGH ROAD
LEICESTER
LE4 5PR
Tel: 0116 2661541 - Fax: 0116 2664589 - Web: www.jelson.co.uk

File Location: N:\02_Current-Sites\DE01_Deeping St Nicholas\02_Technical\02_Engineering\Location Plan for Jade\Location Plan - Replan.dwg

Printed:23.07.2020