


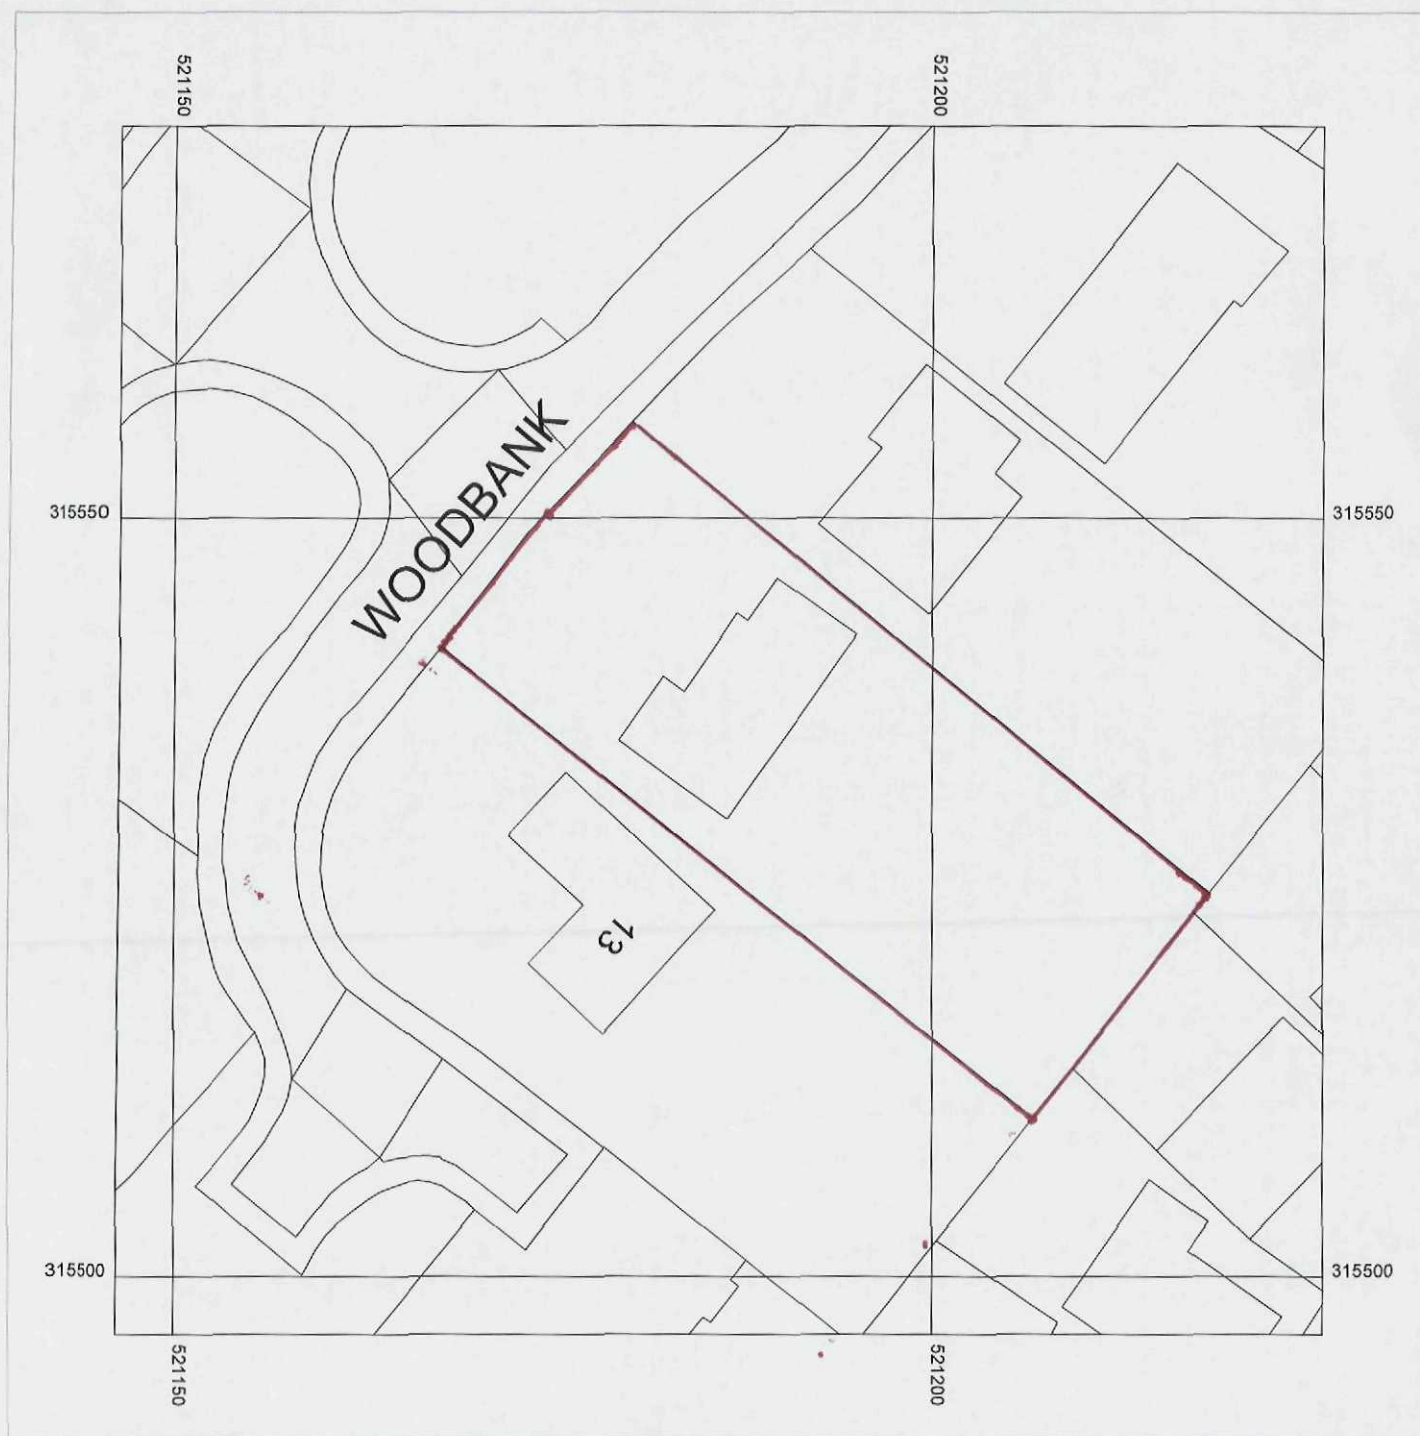

10 5 0 10 m
Scale 1:500



Supplied by: Peterborough City Council
Licence number: 100031961
Produced: 12/06/15
Serial number: 1523245

Plot centre co-ordinates: 521186, 315536
Download file: Print53288_1523245
Project name: 11 Wood Bank